MONTAGUE
GREENFIELD ROAD

STATE	FED. AID PROJ. NO.	SHEET NO.	TOTAL SHEETS
MASS.	FED. AID	68	157
PROJECT FILE NO.	601657		

CROSS SECTIONS

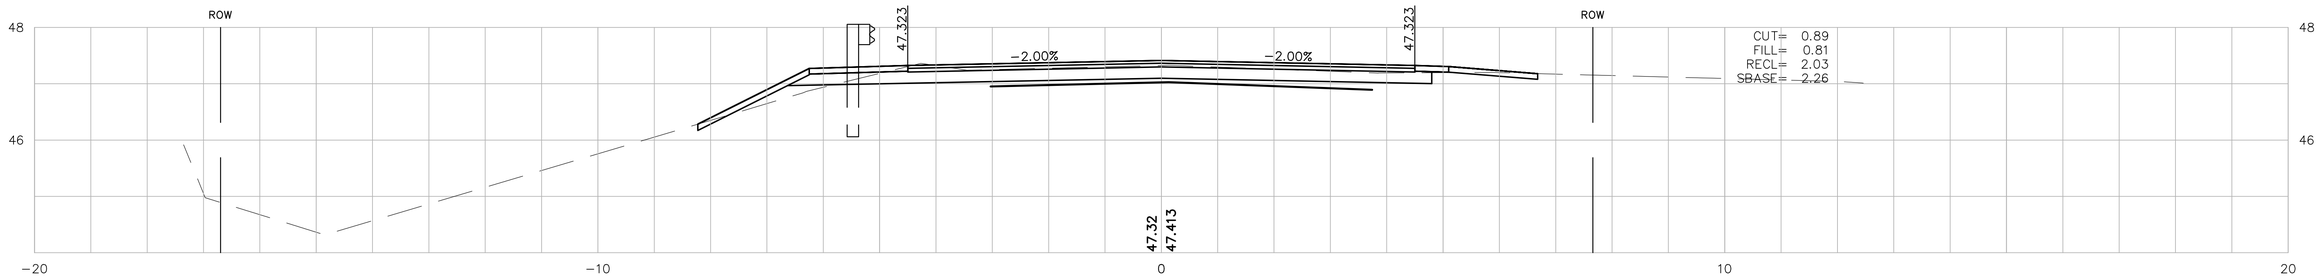

10+40

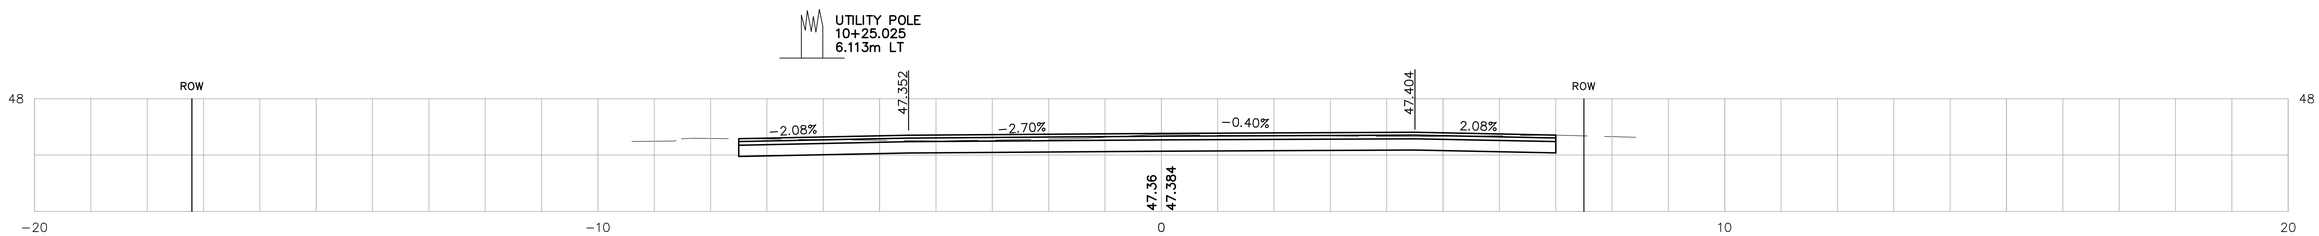

10+22

BIKE PATH (SKEWED)

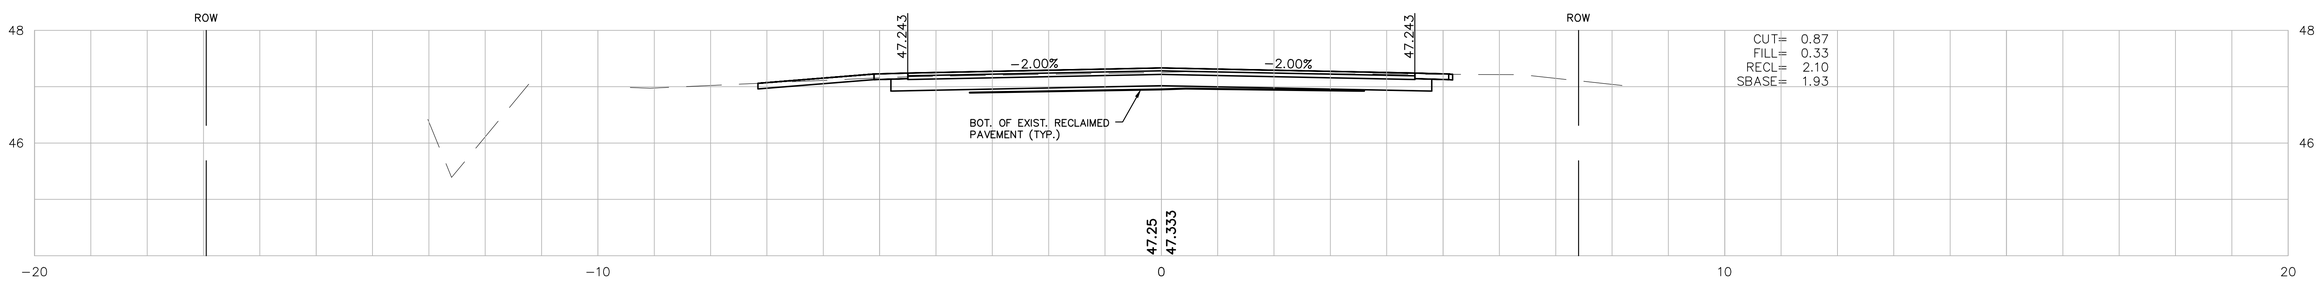

10+20

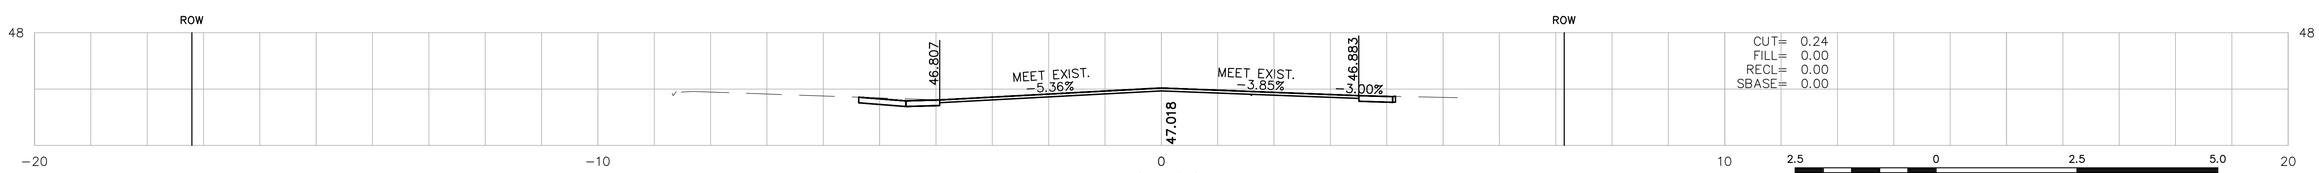

10+00

2.5 0 2.5 5.0
SCALE IN METERS
(1:50)

IN CHARGE OF MDE
DESIGNED BY RJD
DRAWN BY RJD
CHECKED BY MDE

MONTAGUE
GREENFIELD ROAD

STATE	FED. AID PROJ. NO.	SHEET NO.	TOTAL SHEETS
MASS.	FED. AID	69	157
PROJECT FILE NO.	601657		

CROSS SECTIONS

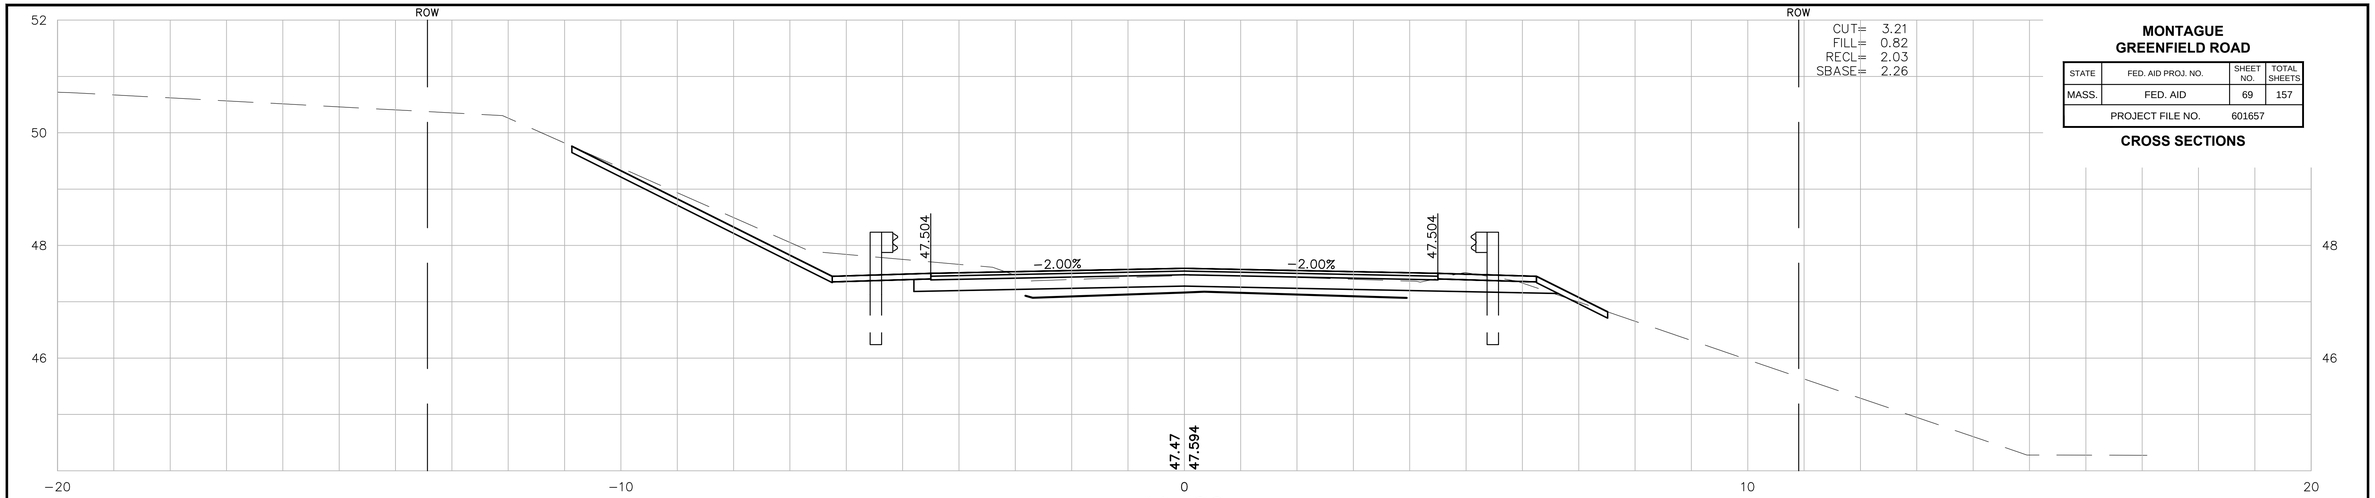

11+00

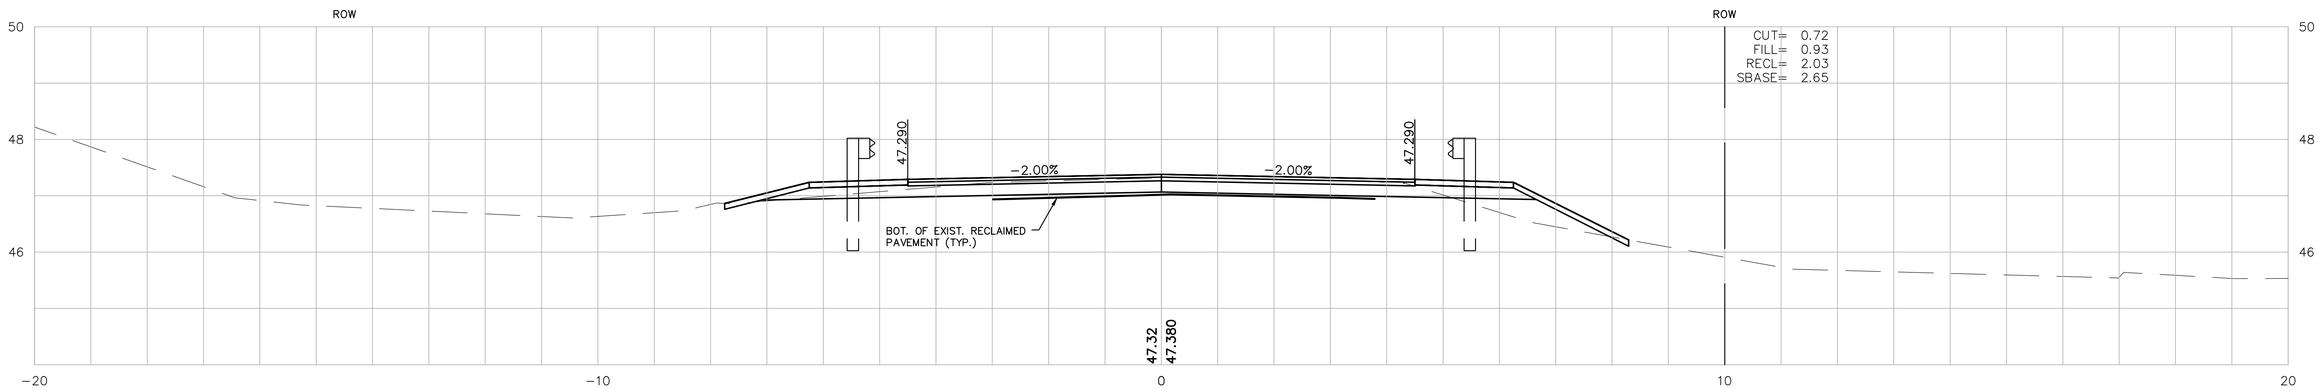

10+80

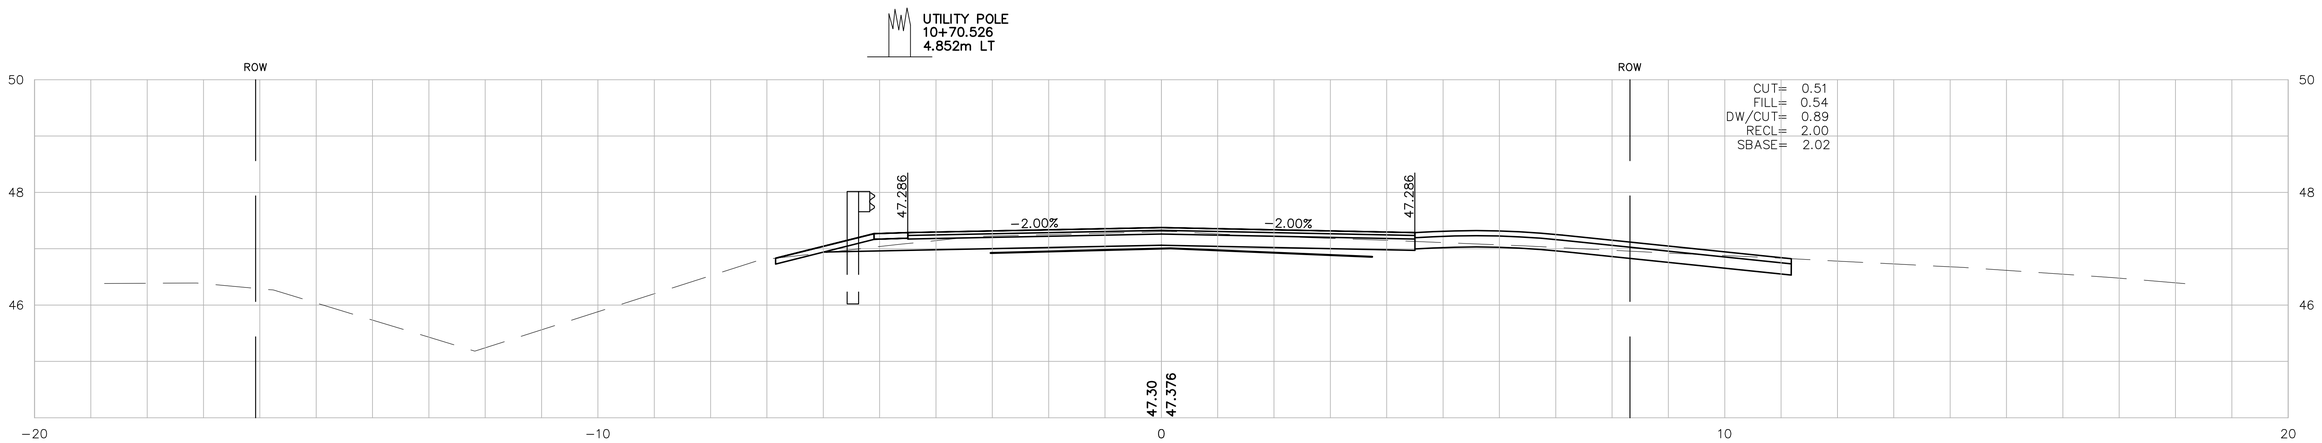

10+60

2.5 0 2.5 5.0
SCALE IN METERS
(1:50)

IN CHARGE OF MDE
DESIGNED BY RJD
DRAWN BY RJD
CHECKED BY MDE

MONTAGUE
GREENFIELD ROAD

STATE	FED. AID PROJ. NO.	SHEET NO.	TOTAL SHEETS
MASS.	FED. AID	70	157
PROJECT FILE NO.	601657		

CROSS SECTIONS

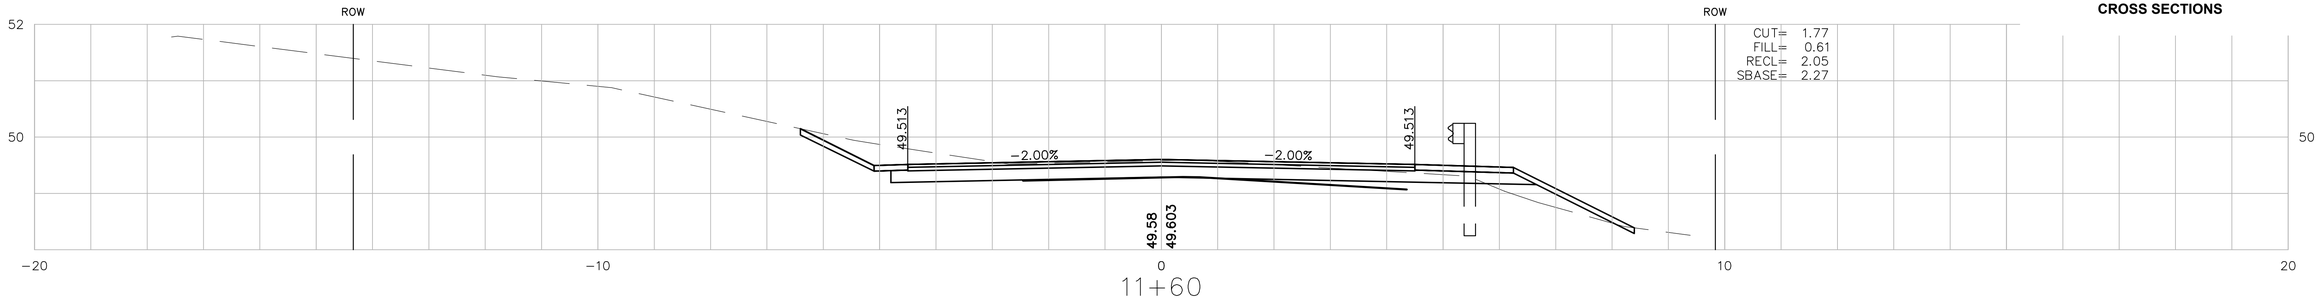

11+60

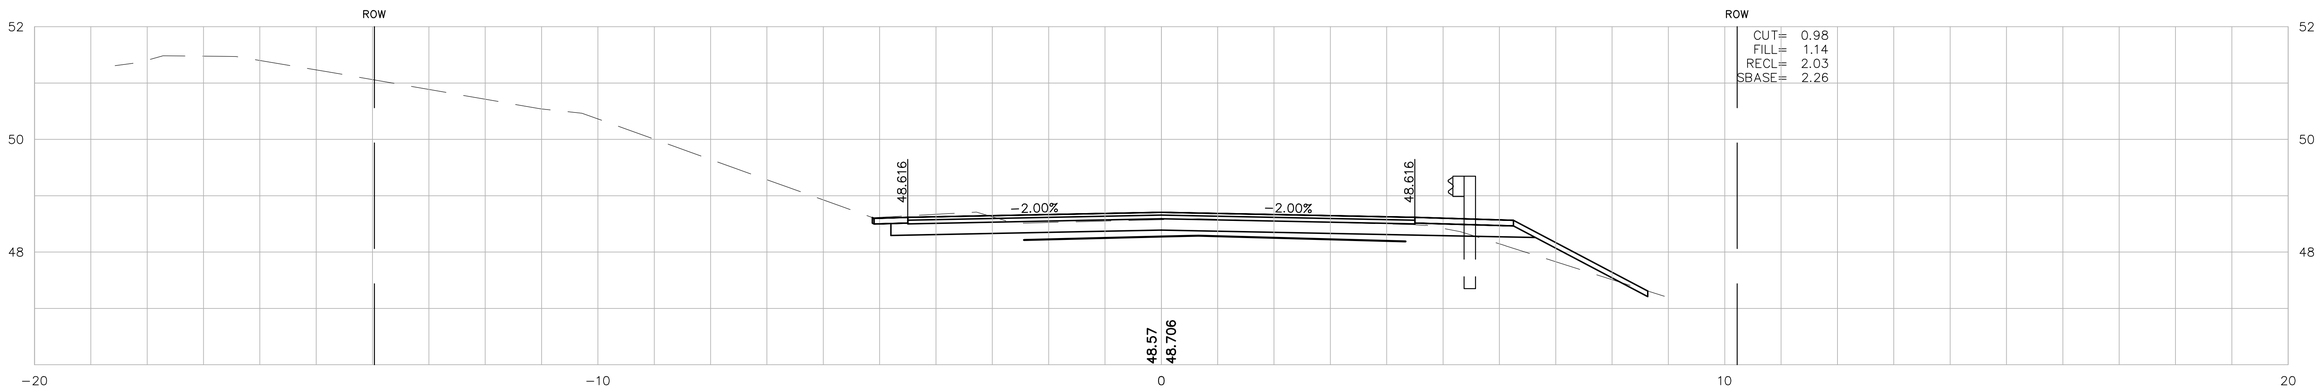

11+40

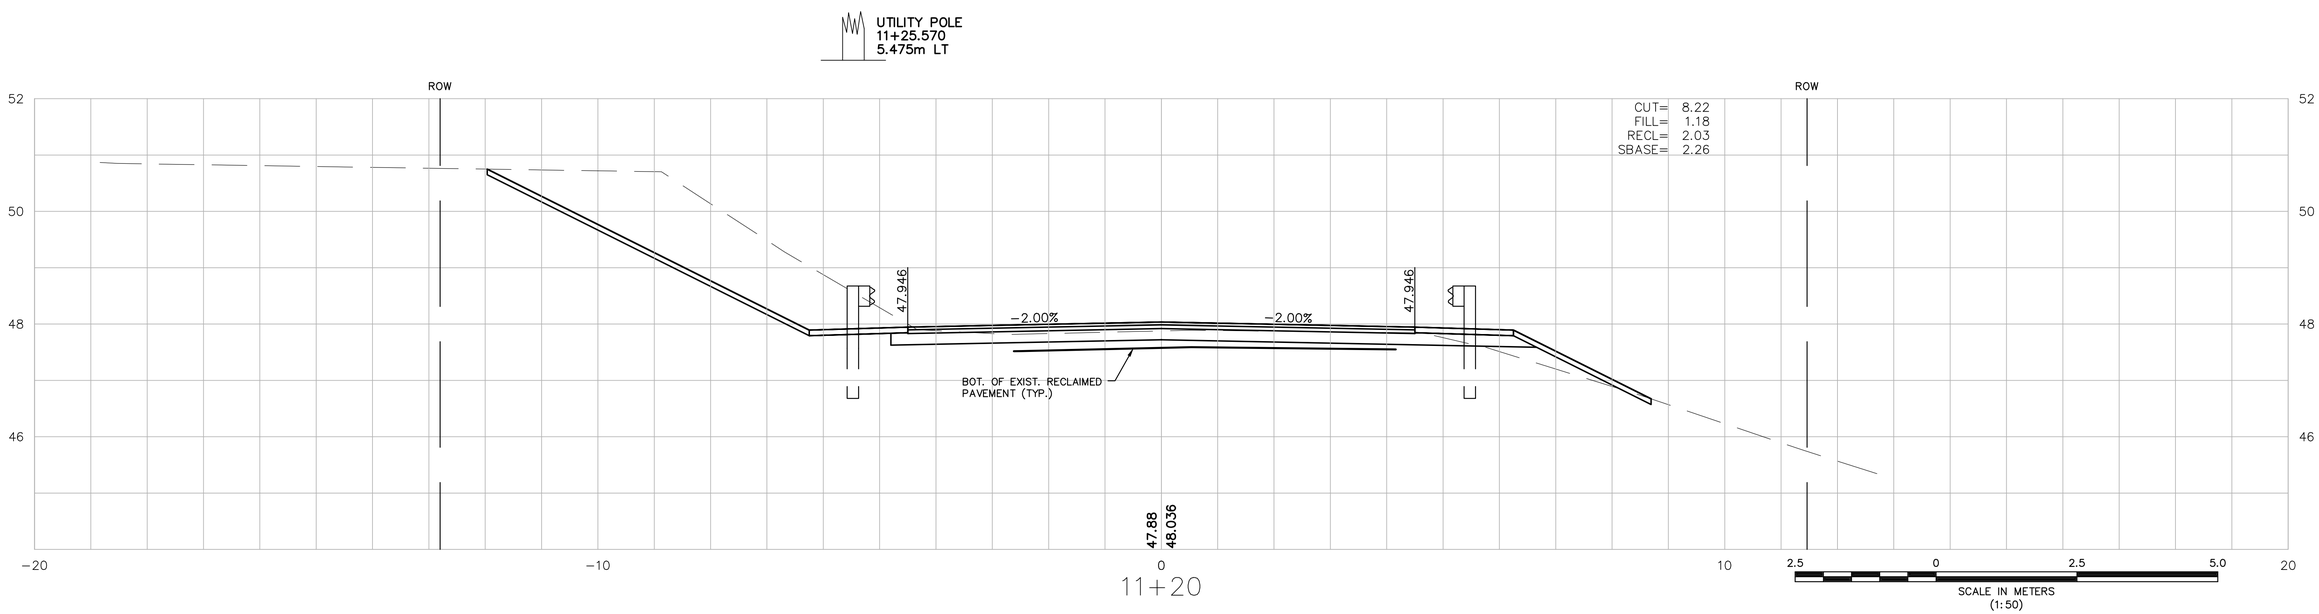

11+20

IN CHARGE OF MDE
DESIGNED BY RJD
DRAWN BY RJD
CHECKED BY MDE

MONTAGUE
GREENFIELD ROAD

STATE	FED. AID PROJ. NO.	SHEET NO.	TOTAL SHEETS
MASS.	FED. AID	71	157
PROJECT FILE NO.	601657		

CROSS SECTIONS

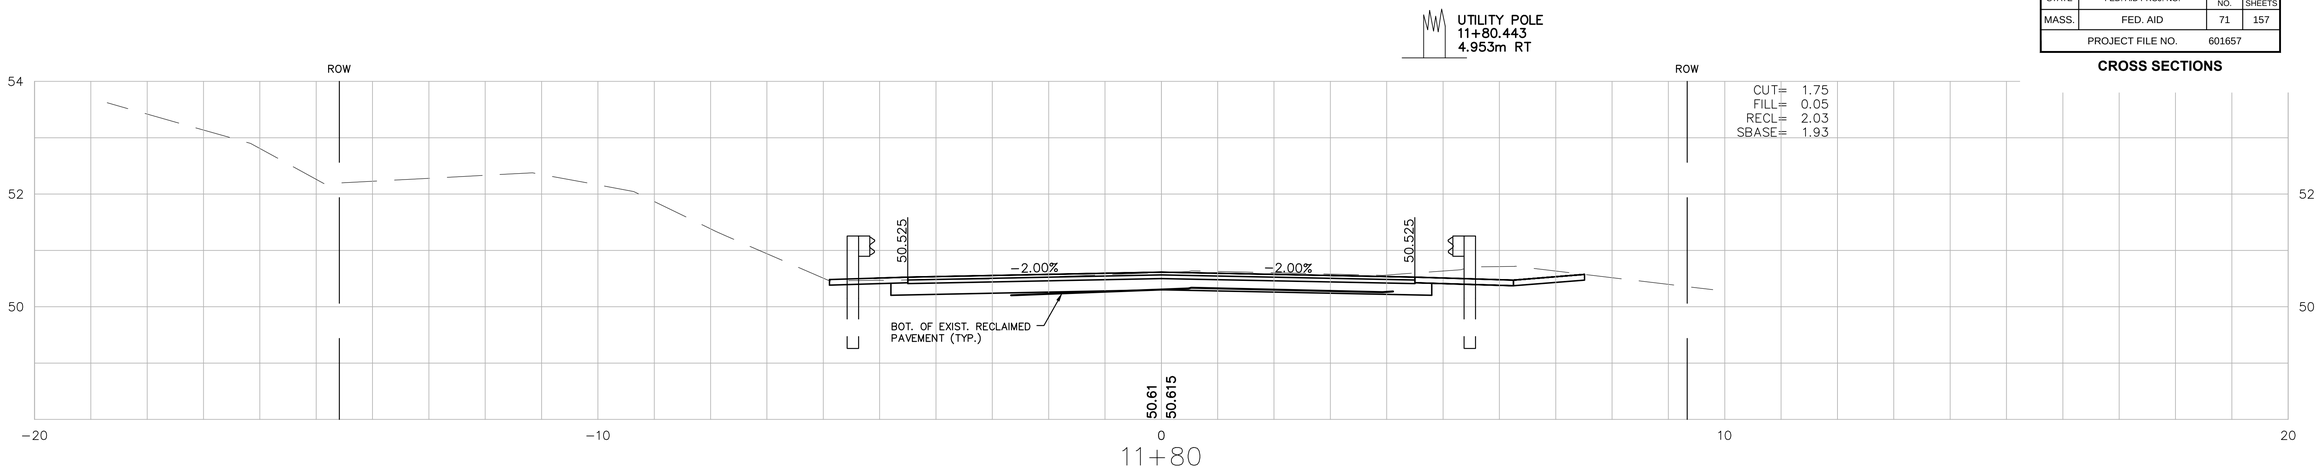

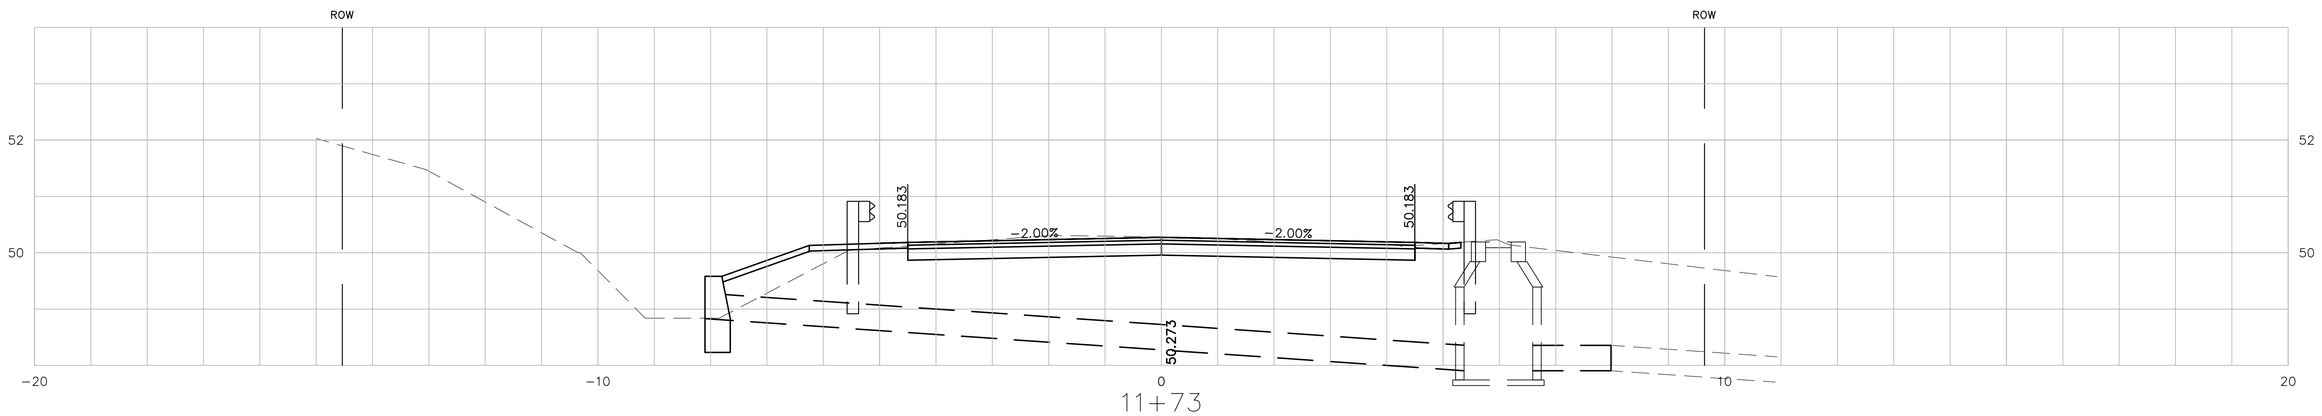

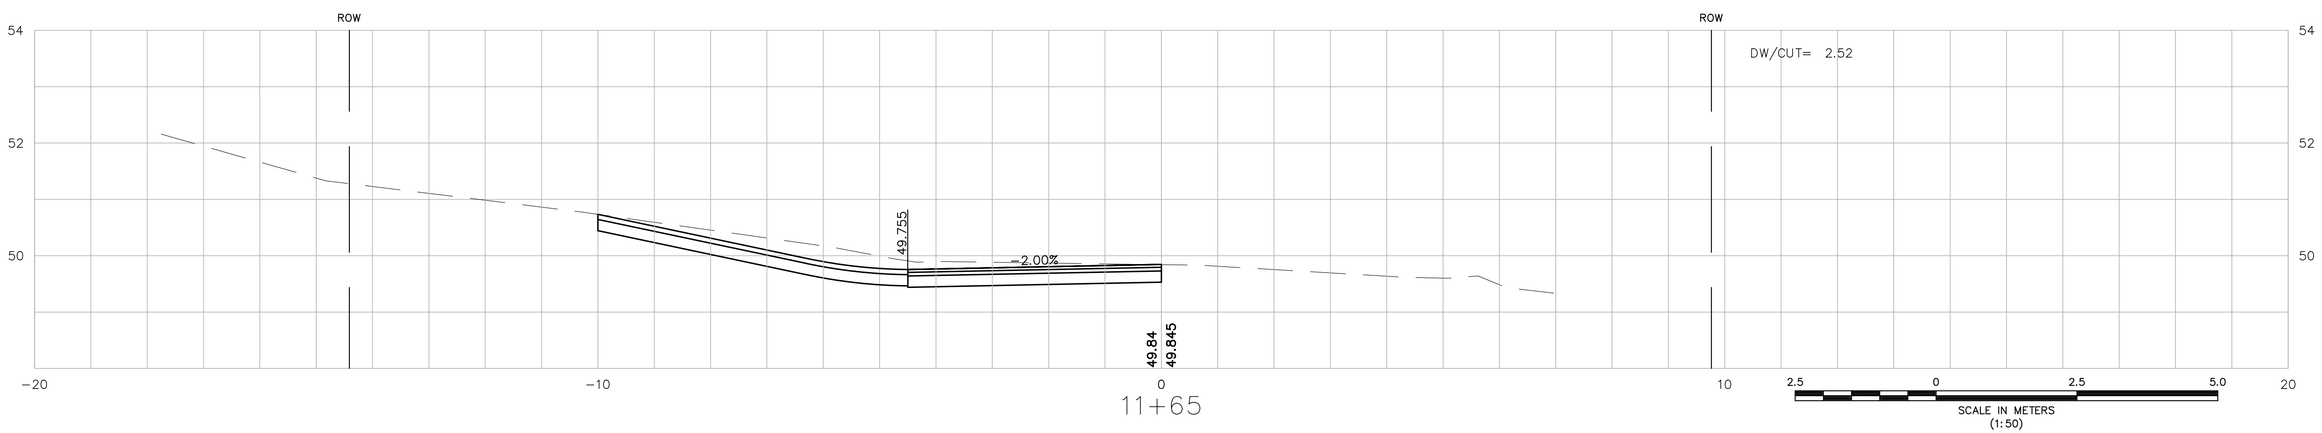

IN CHARGE OF MDE
DESIGNED BY RJD
DRAWN BY RJD
CHECKED BY MDE

MONTAGUE
GREENFIELD ROAD

STATE	FED. AID PROJ. NO.	SHEET NO.	TOTAL SHEETS
MASS.	FED. AID	72	157
PROJECT FILE NO.	601657		

CROSS SECTIONS

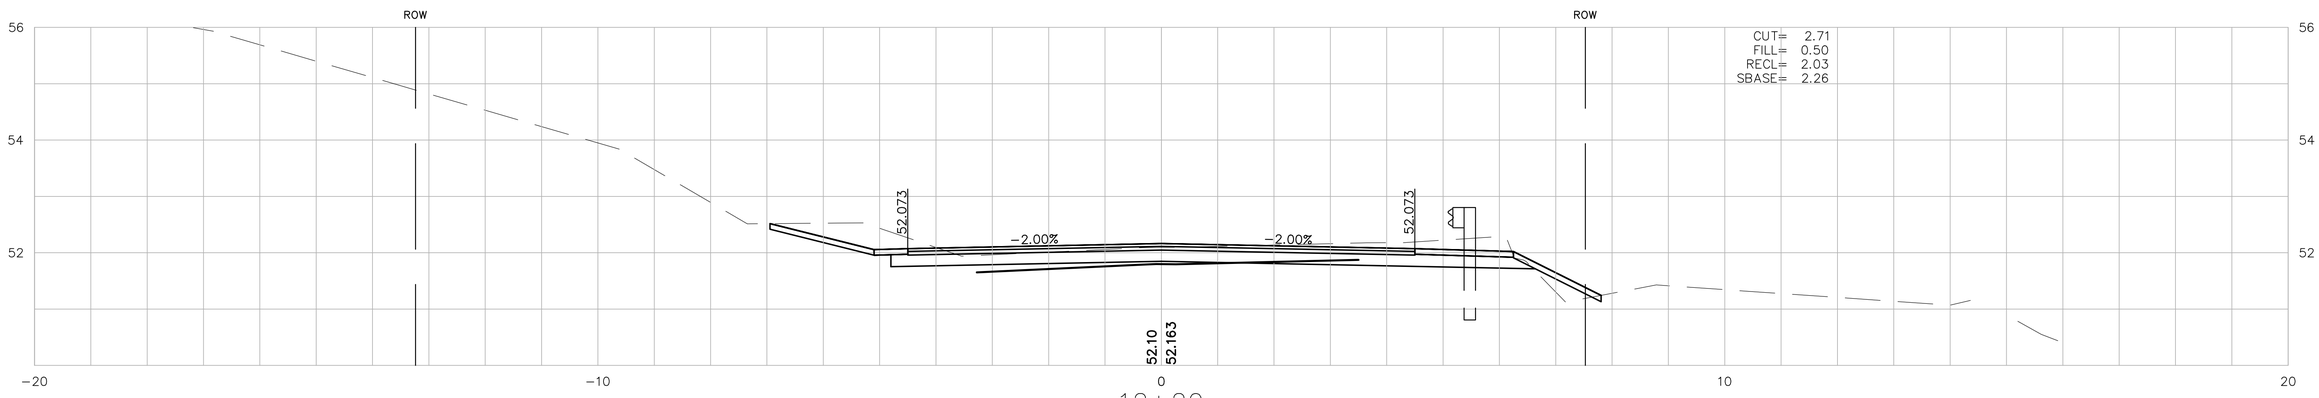

12+20

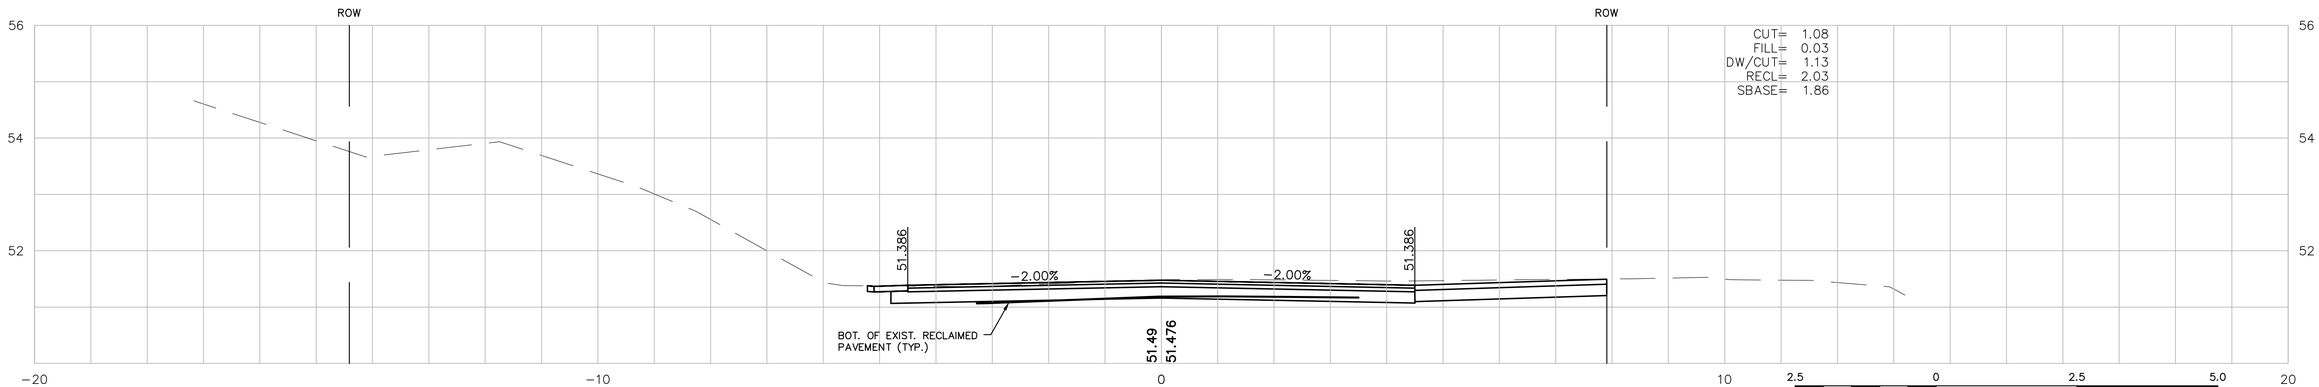

12+00

IN CHARGE OF MDE
DESIGNED BY RJD
DRAWN BY RJD
CHECKED BY MDE

MONTAGUE
GREENFIELD ROAD

STATE	FED. AID PROJ. NO.	SHEET NO.	TOTAL SHEETS
MASS.	FED. AID	73	157
PROJECT FILE NO.	601657		

CROSS SECTIONS

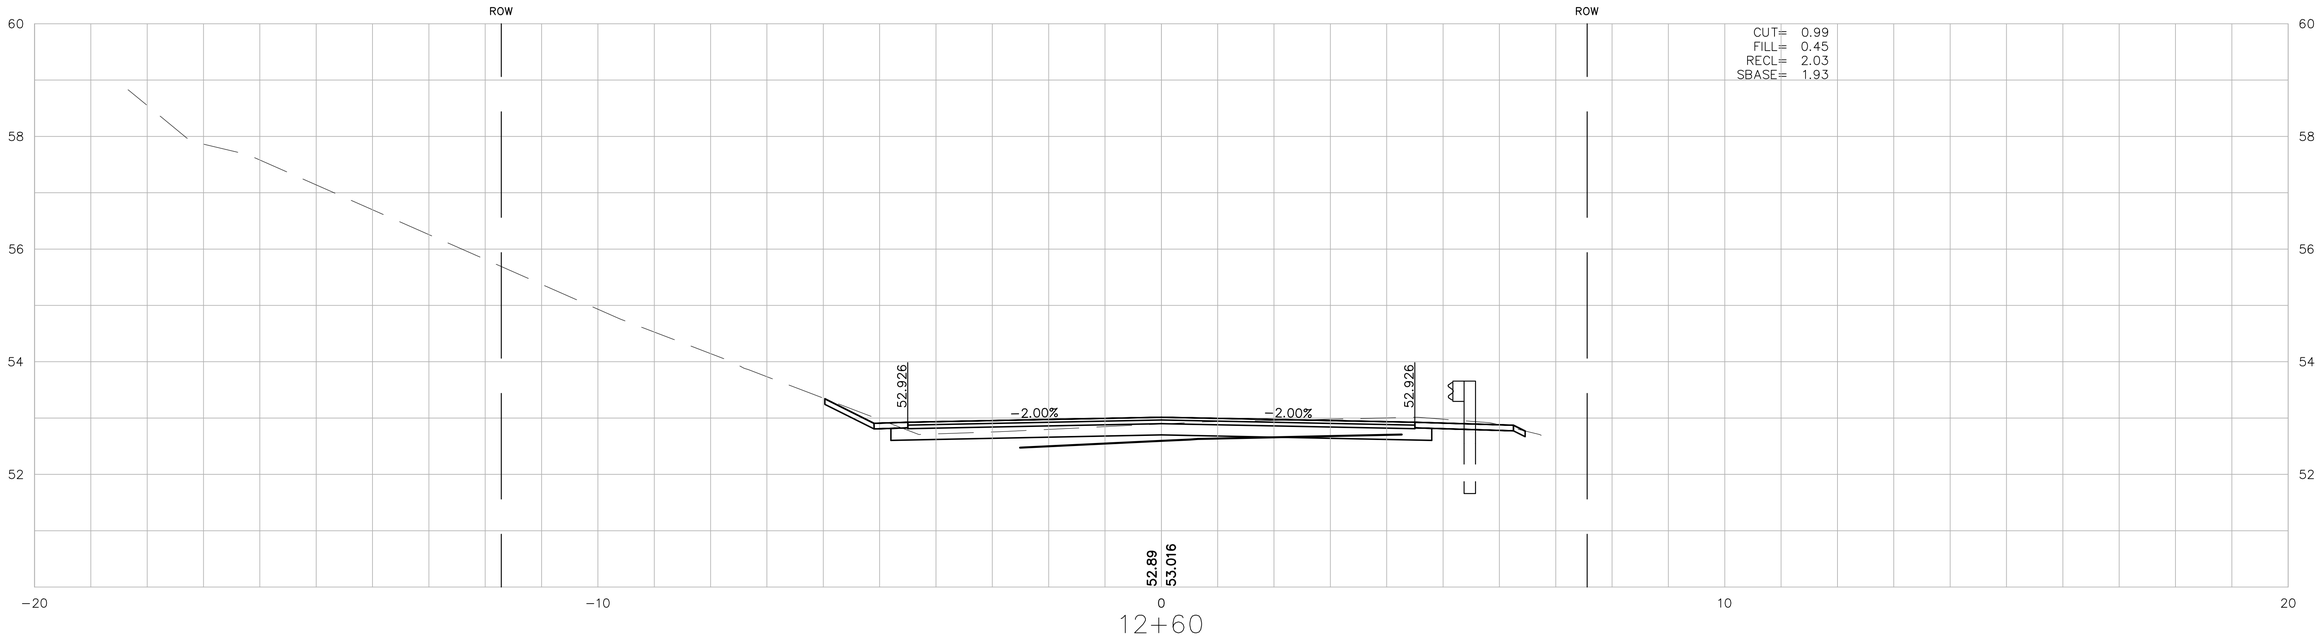

12+60

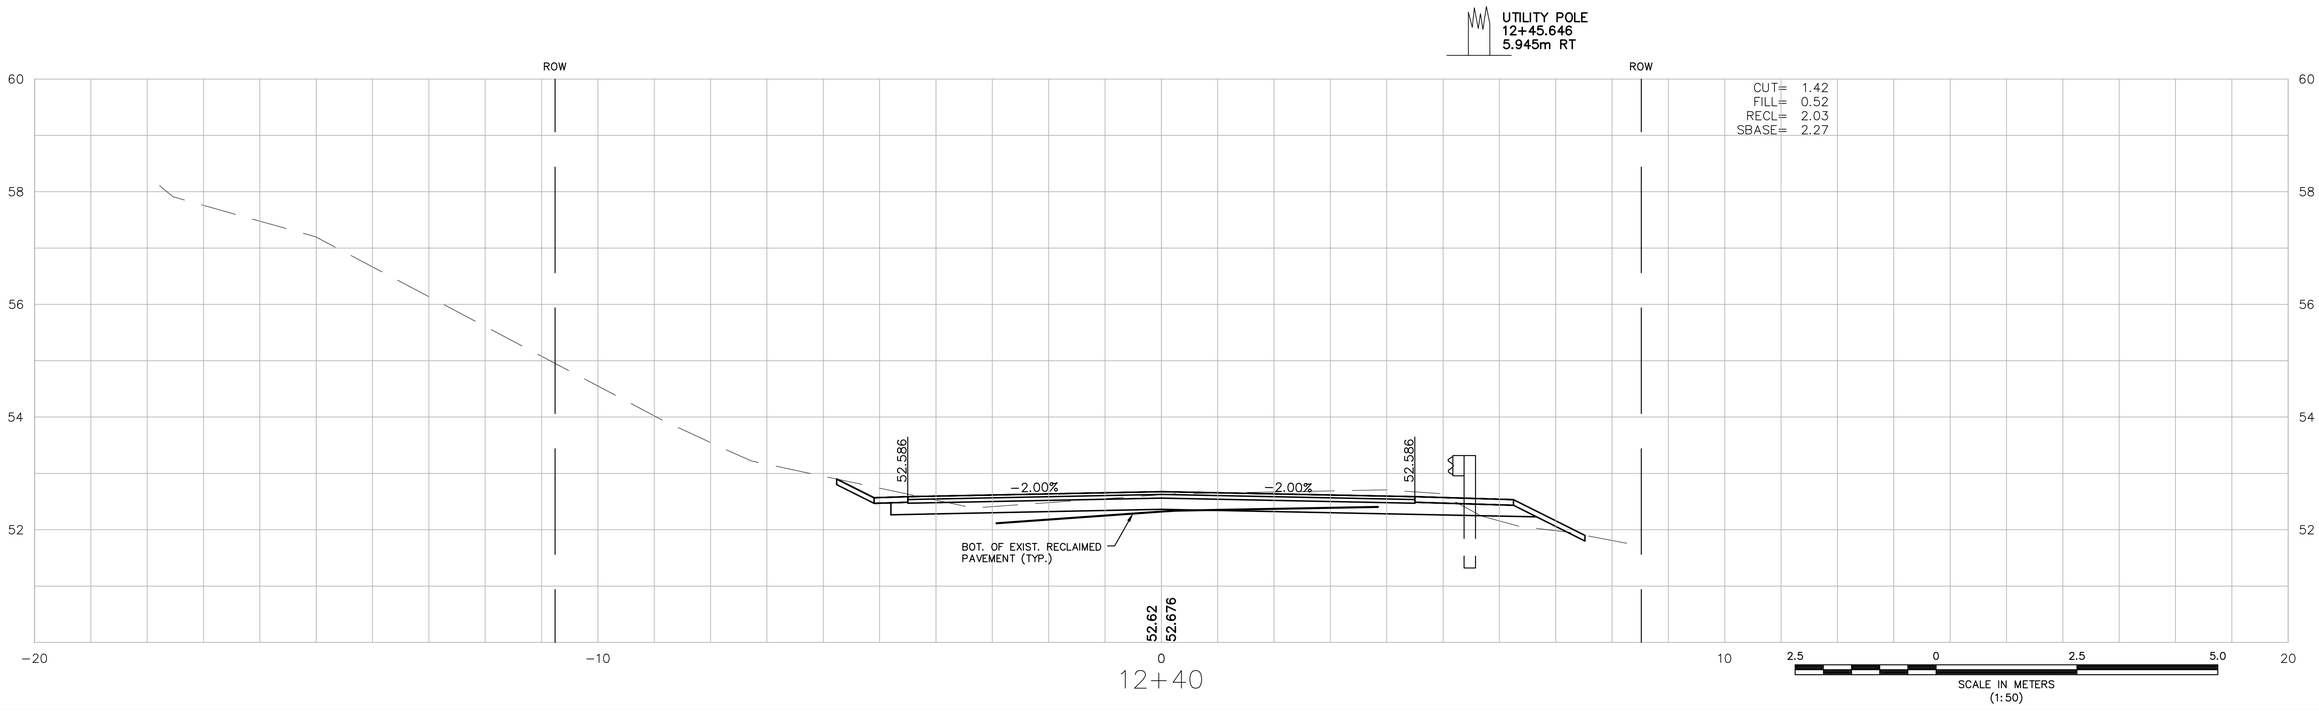

12+40

IN CHARGE OF MDE
DESIGNED BY RJD
DRAWN BY RJD
CHECKED BY MDE

MONTAGUE
GREENFIELD ROAD

STATE	FED. AID PROJ. NO.	SHEET NO.	TOTAL SHEETS
MASS.	FED. AID	74	157
PROJECT FILE NO.	601657		

CROSS SECTIONS

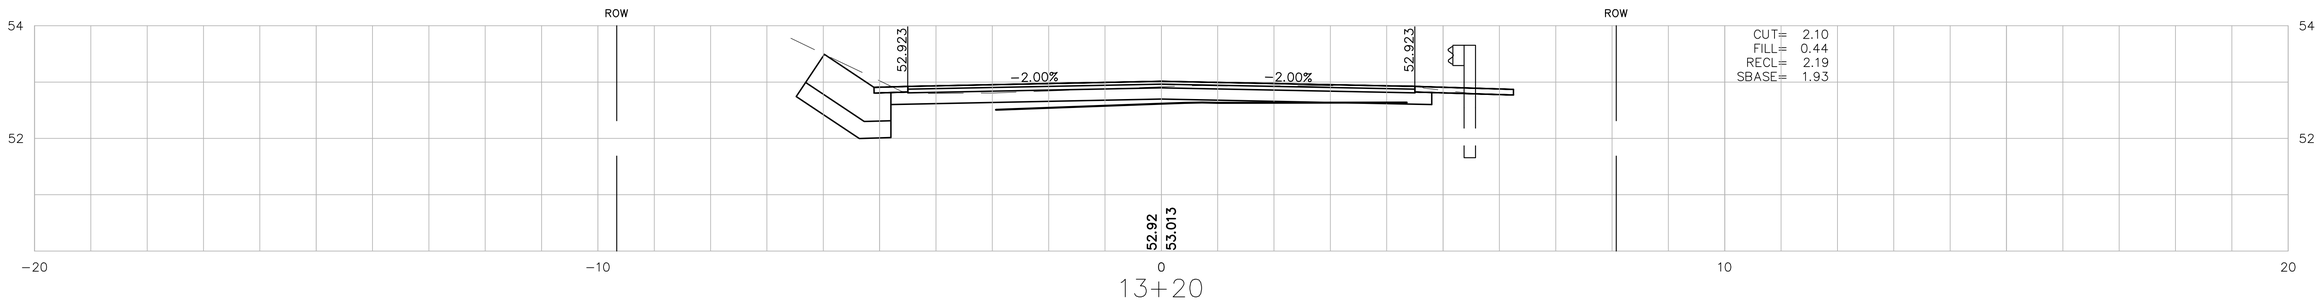

13+20

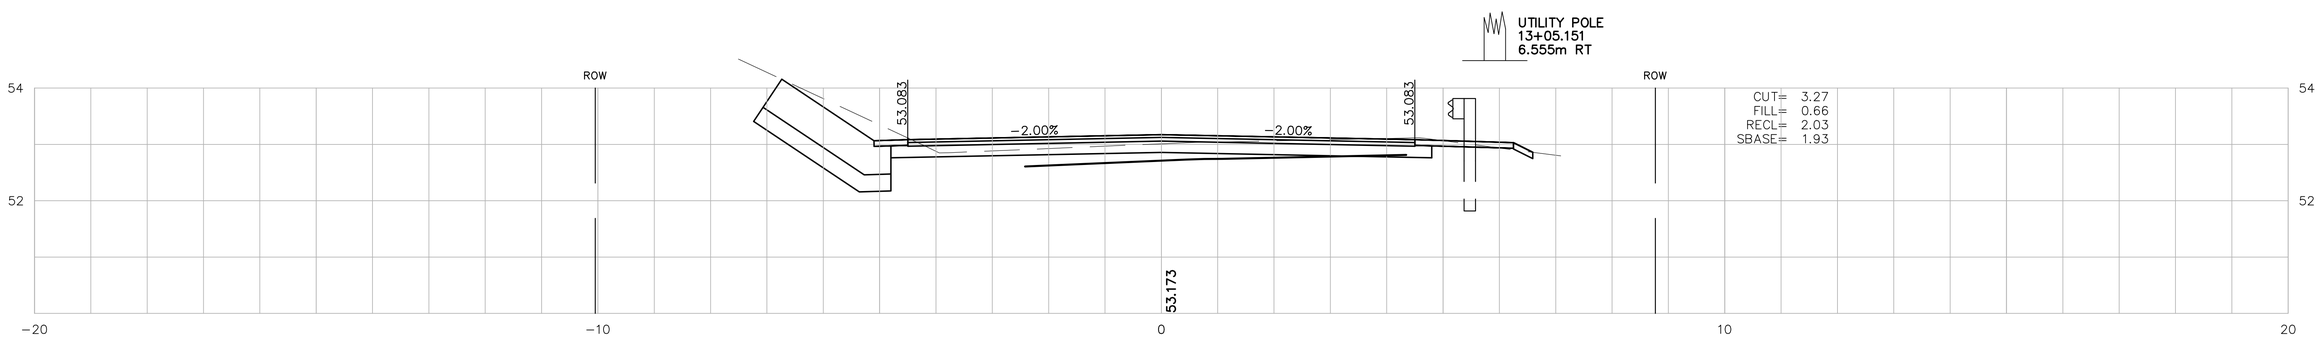

13+00

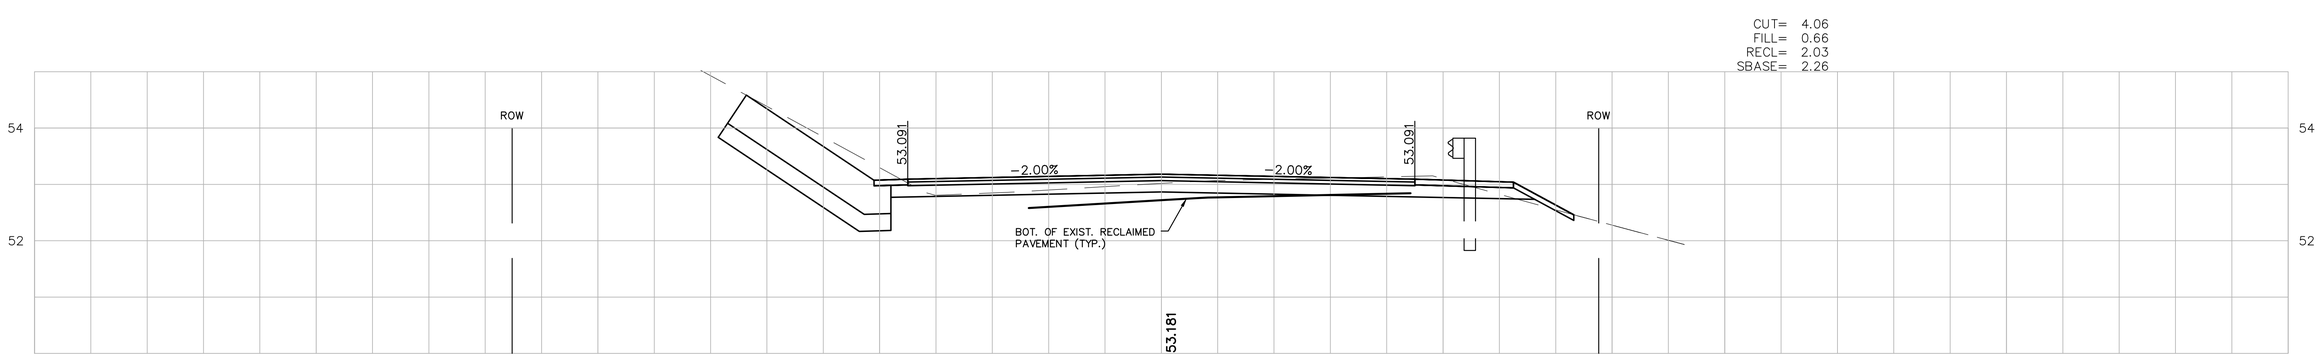

12+80

2.5 0 2.5 5.0
SCALE IN METERS
(1:50)

IN CHARGE OF MDE
DESIGNED BY RJD
DRAWN BY RJD
CHECKED BY MDE

MONTAGUE
GREENFIELD ROAD

STATE	FED. AID PROJ. NO.	SHEET NO.	TOTAL SHEETS
MASS.	FED. AID	75	157
PROJECT FILE NO.	601657		

CROSS SECTIONS

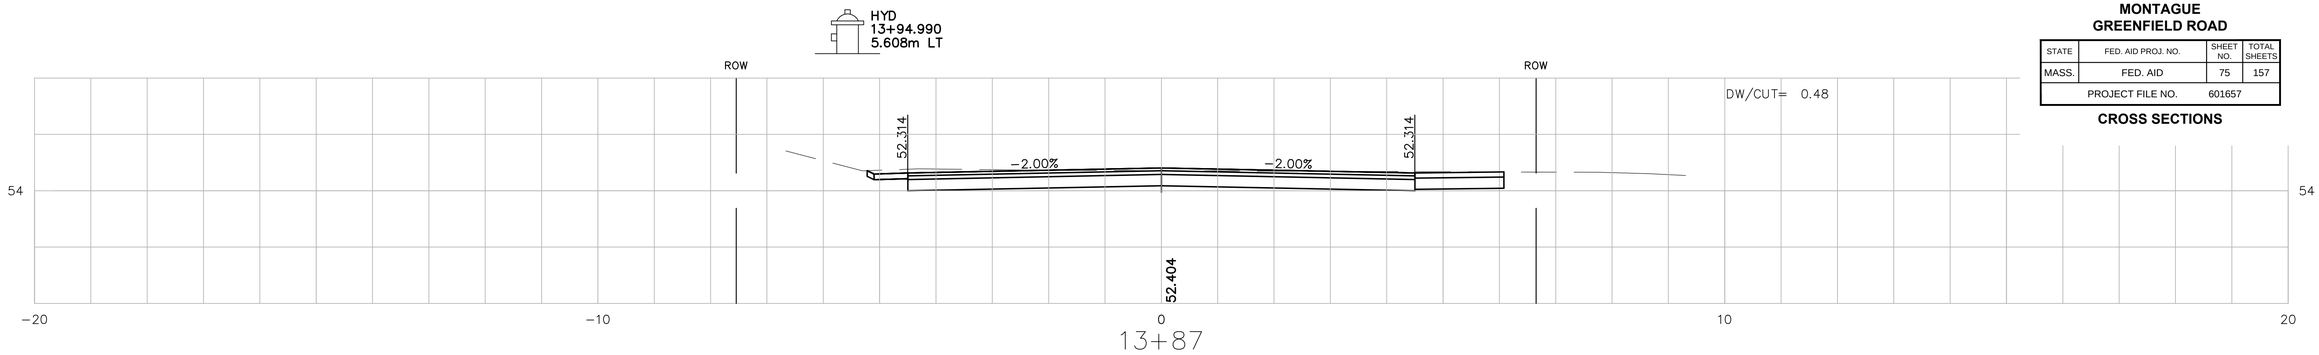

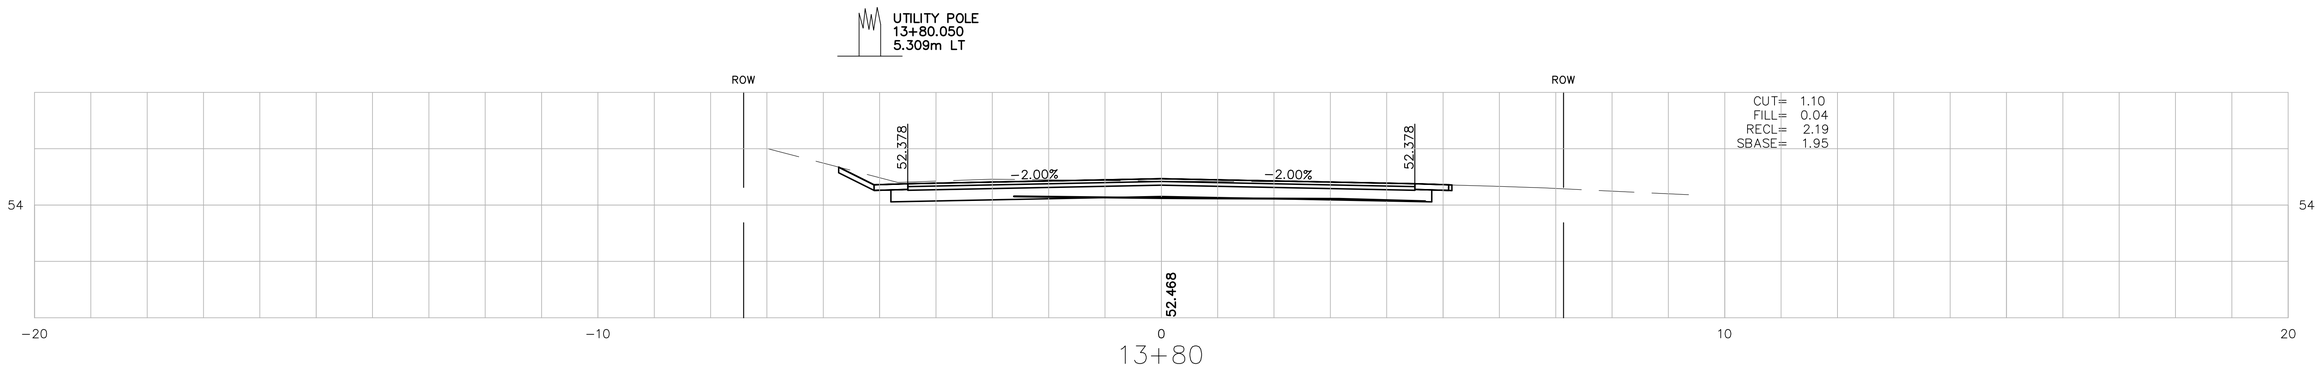

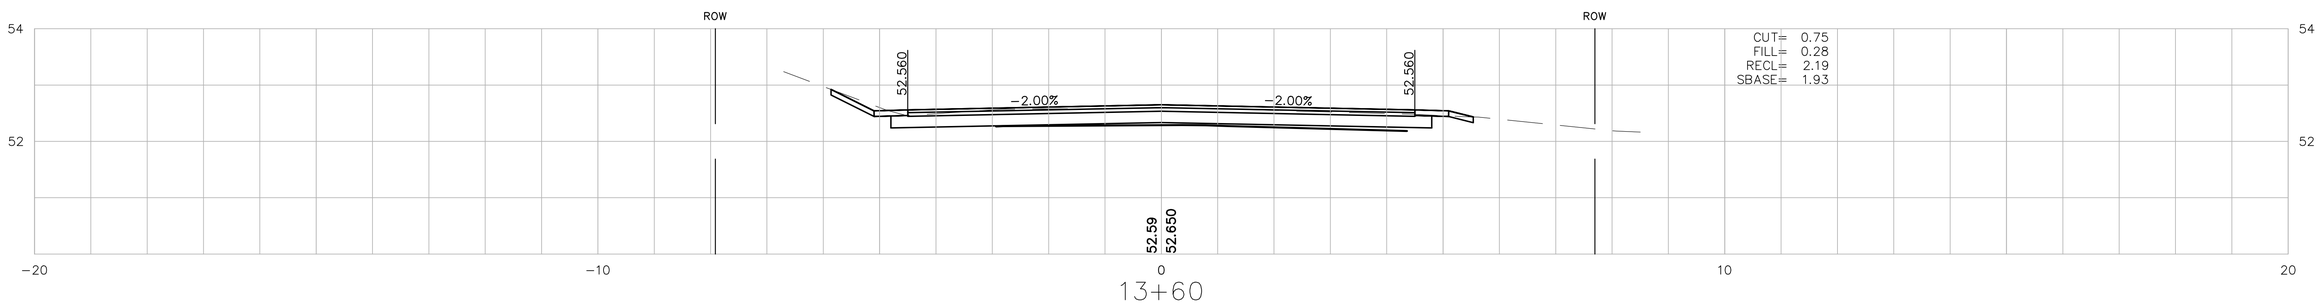

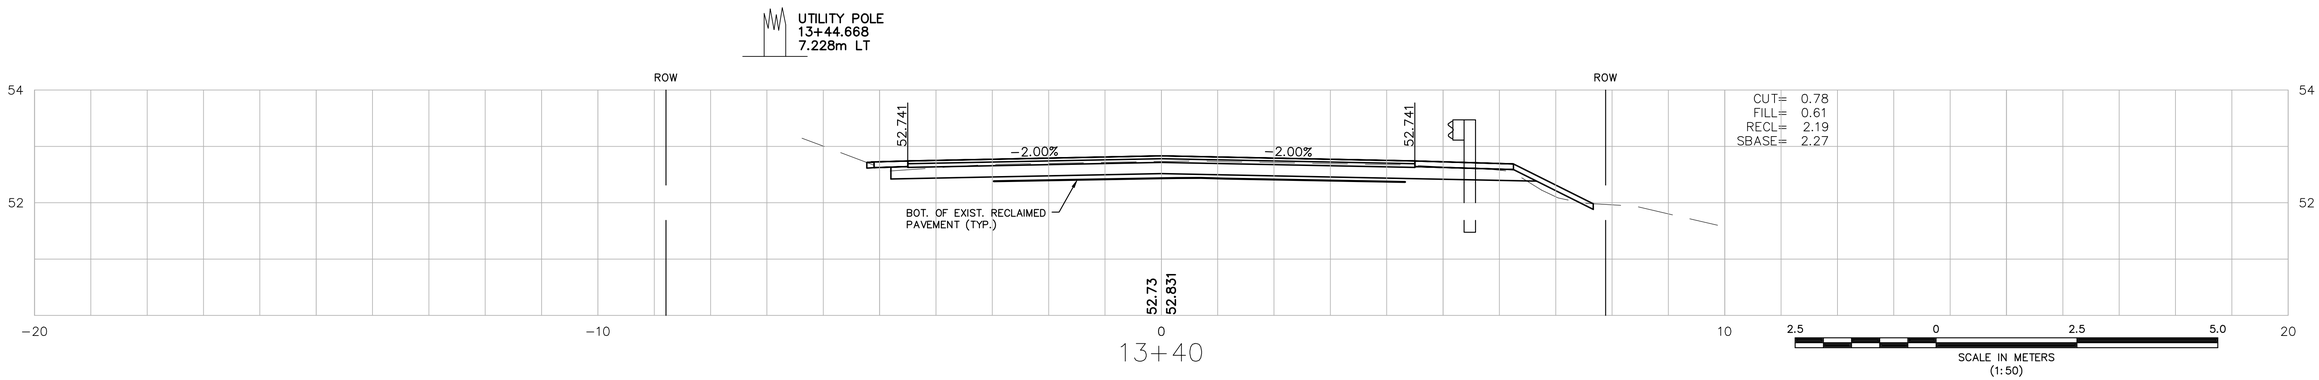

IN CHARGE OF MDE
DESIGNED BY RJD
DRAWN BY RJD
CHECKED BY MDE

MONTAGUE
GREENFIELD ROAD

STATE	FED. AID PROJ. NO.	SHEET NO.	TOTAL SHEETS
MASS.	FED. AID	76	157
PROJECT FILE NO.	601657		

CROSS SECTIONS

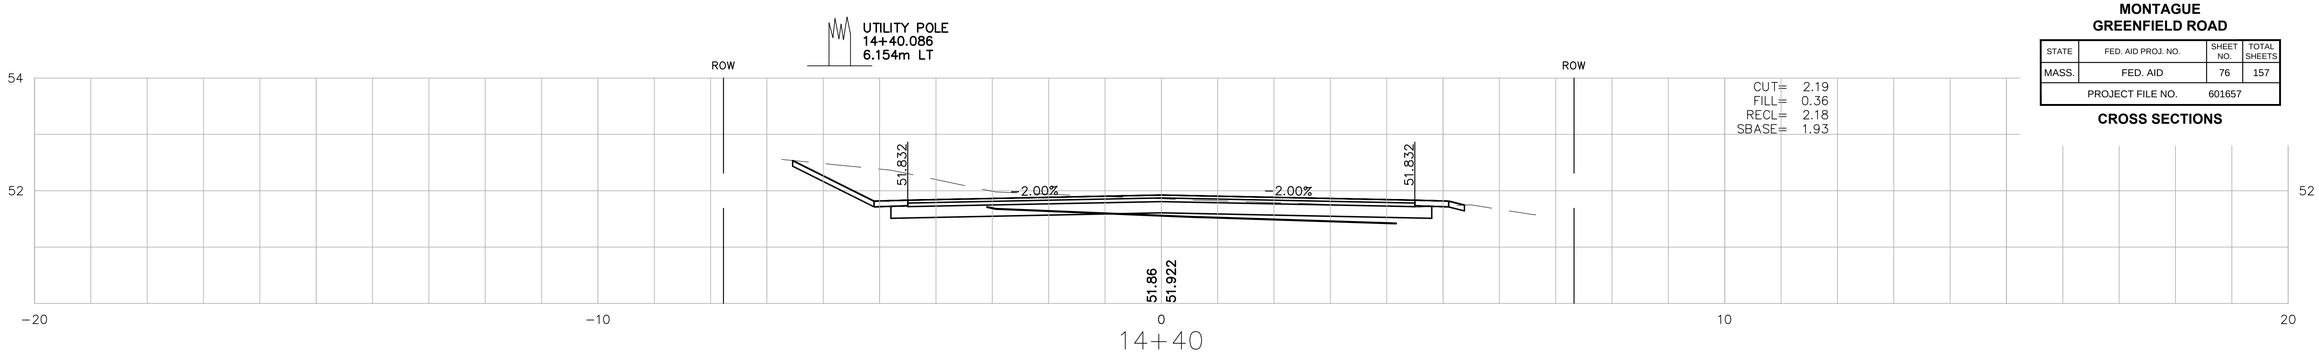

14+40

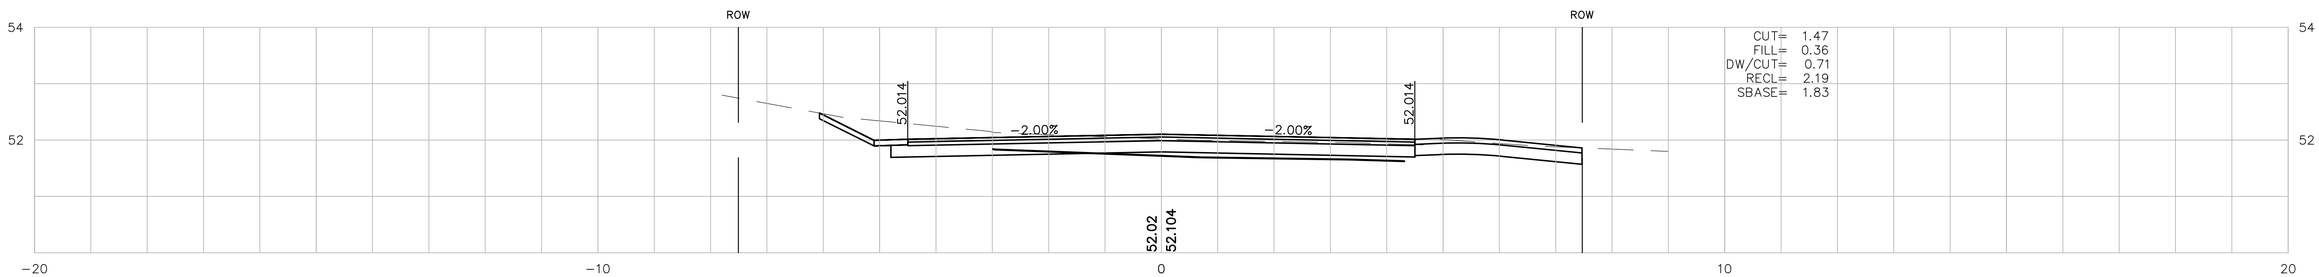

14+20

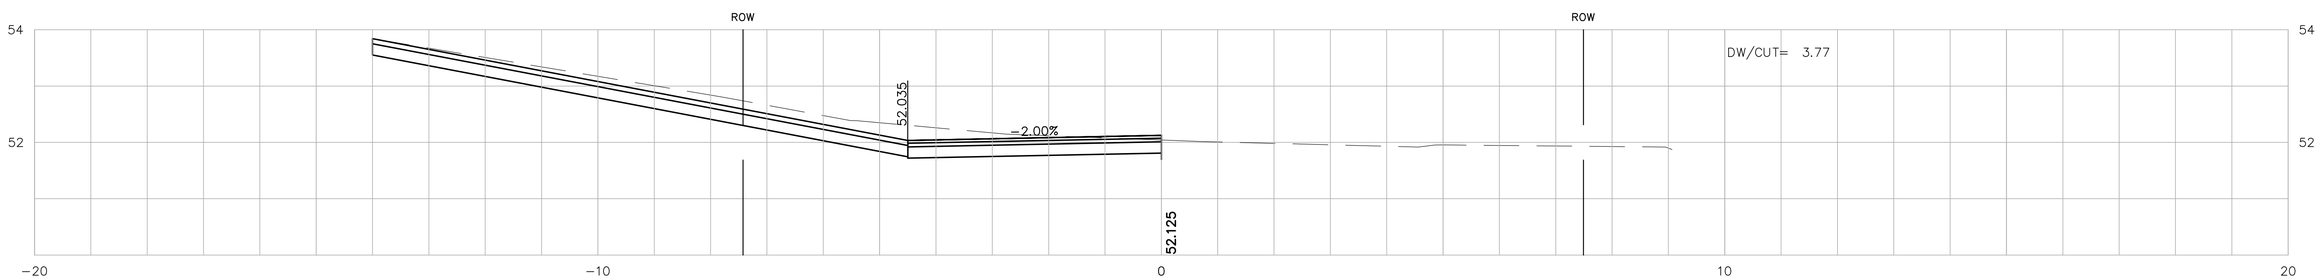

14+18

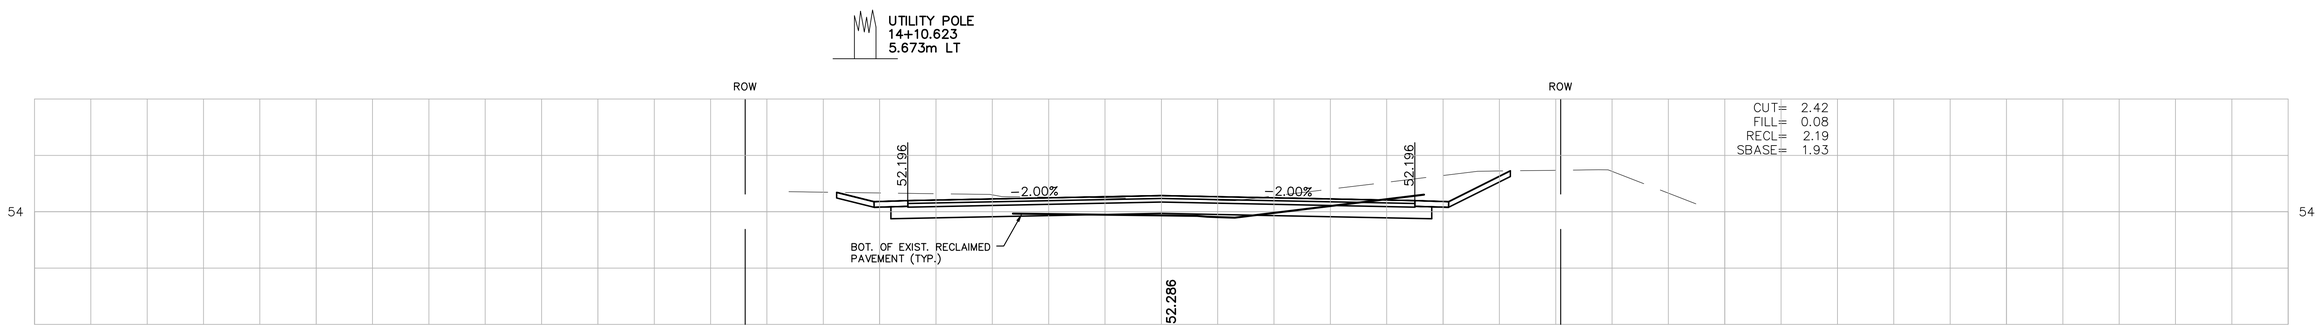

14+00

2.5 0 2.5 5.0
SCALE IN METERS
(1:50)

IN CHARGE OF MDE
DESIGNED BY RJD
DRAWN BY RJD
CHECKED BY MDE

MONTAGUE
GREENFIELD ROAD

STATE	FED. AID PROJ. NO.	SHEET NO.	TOTAL SHEETS
MASS.	FED. AID	77	157
PROJECT FILE NO.	601657		

CROSS SECTIONS

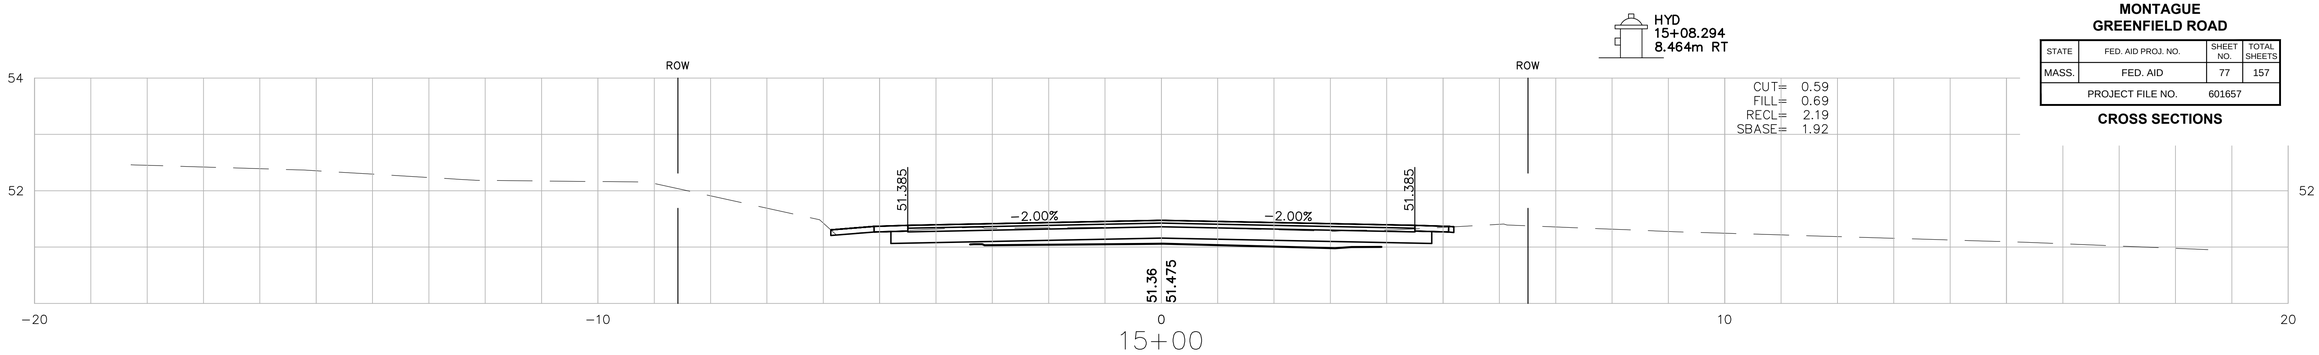

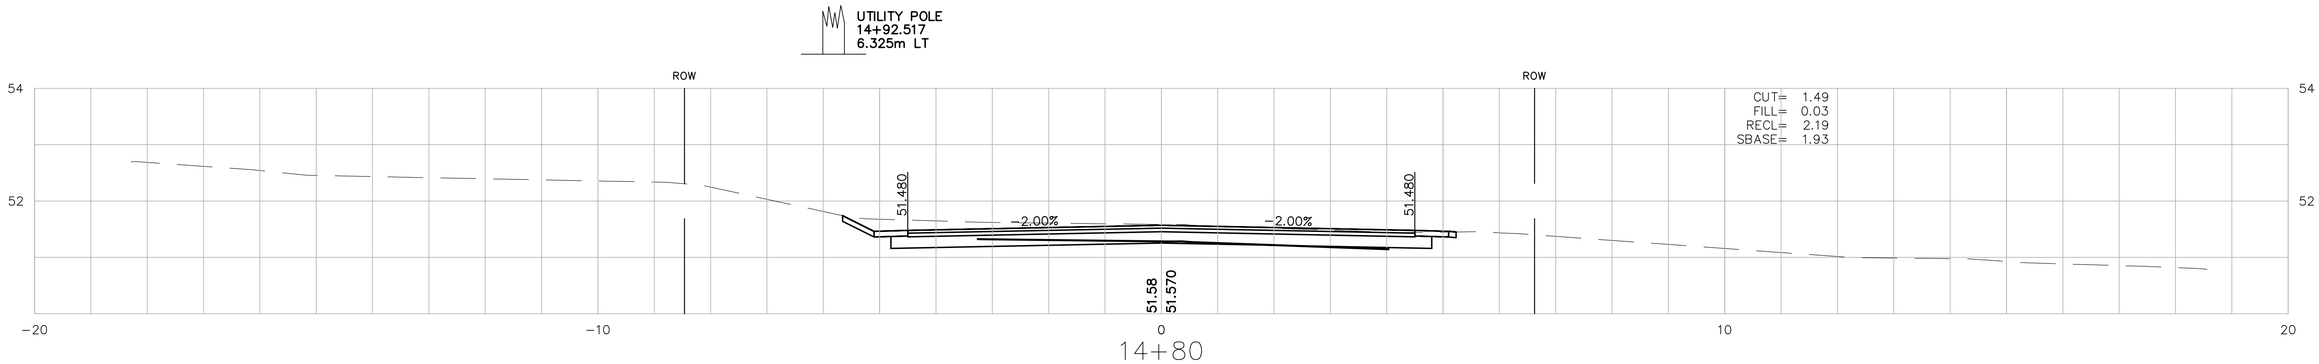

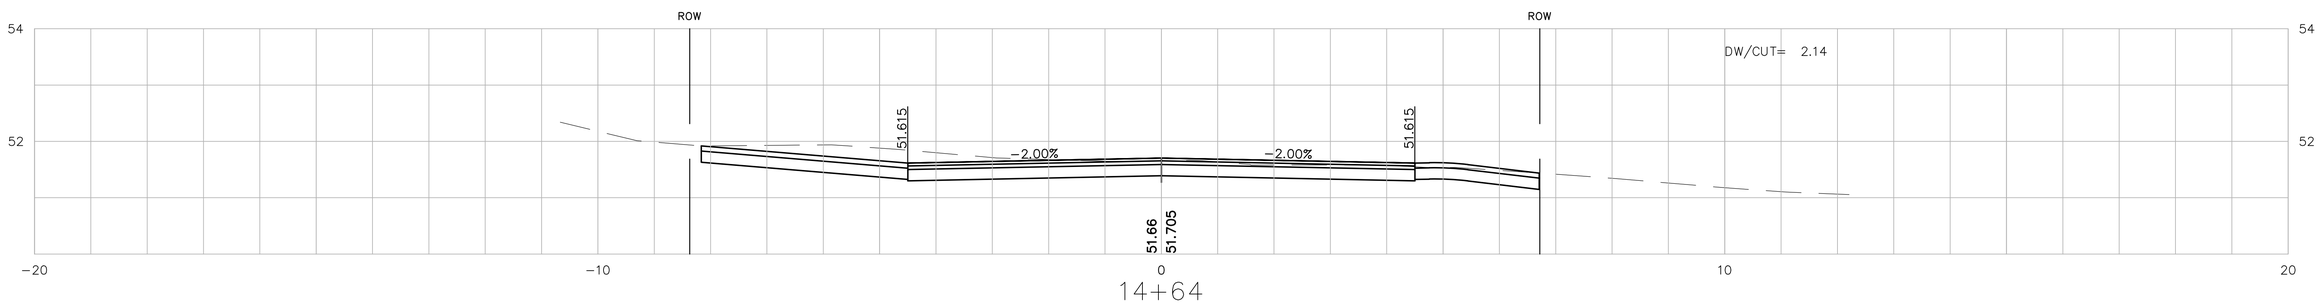

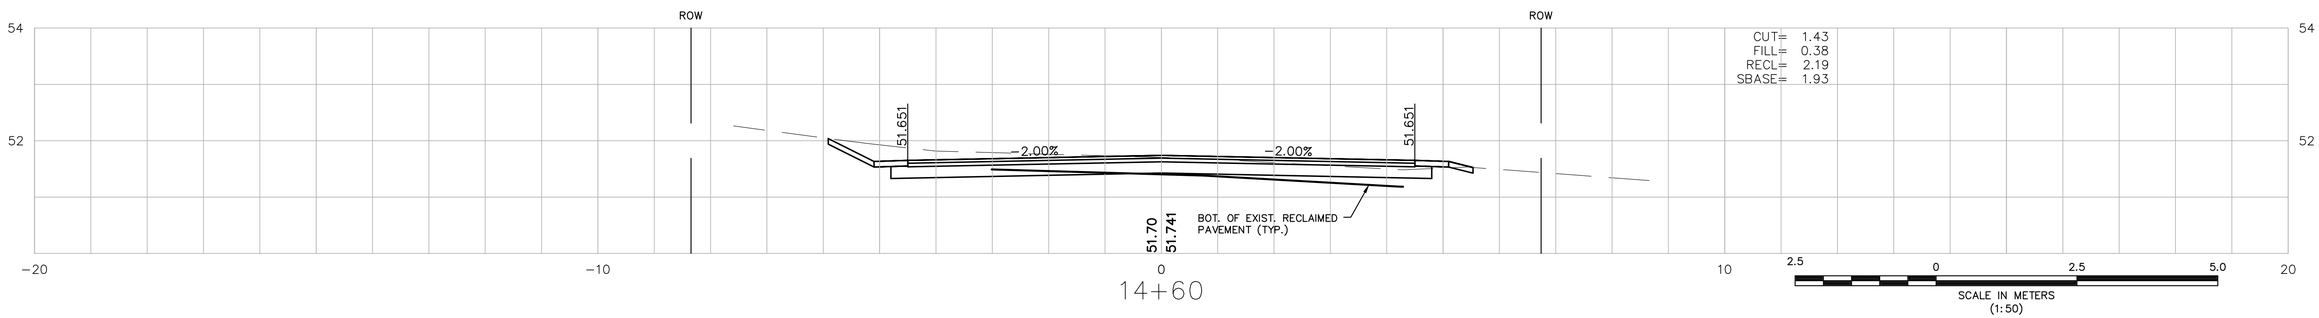

2.5 0 2.5 5.0
SCALE IN METERS
(1:50)

IN CHARGE OF MDE
DESIGNED BY RJD
DRAWN BY RJD
CHECKED BY MDE

MONTAGUE
GREENFIELD ROAD

STATE	FED. AID PROJ. NO.	SHEET NO.	TOTAL SHEETS
MASS.	FED. AID	78	157
PROJECT FILE NO.	601657		

CROSS SECTIONS

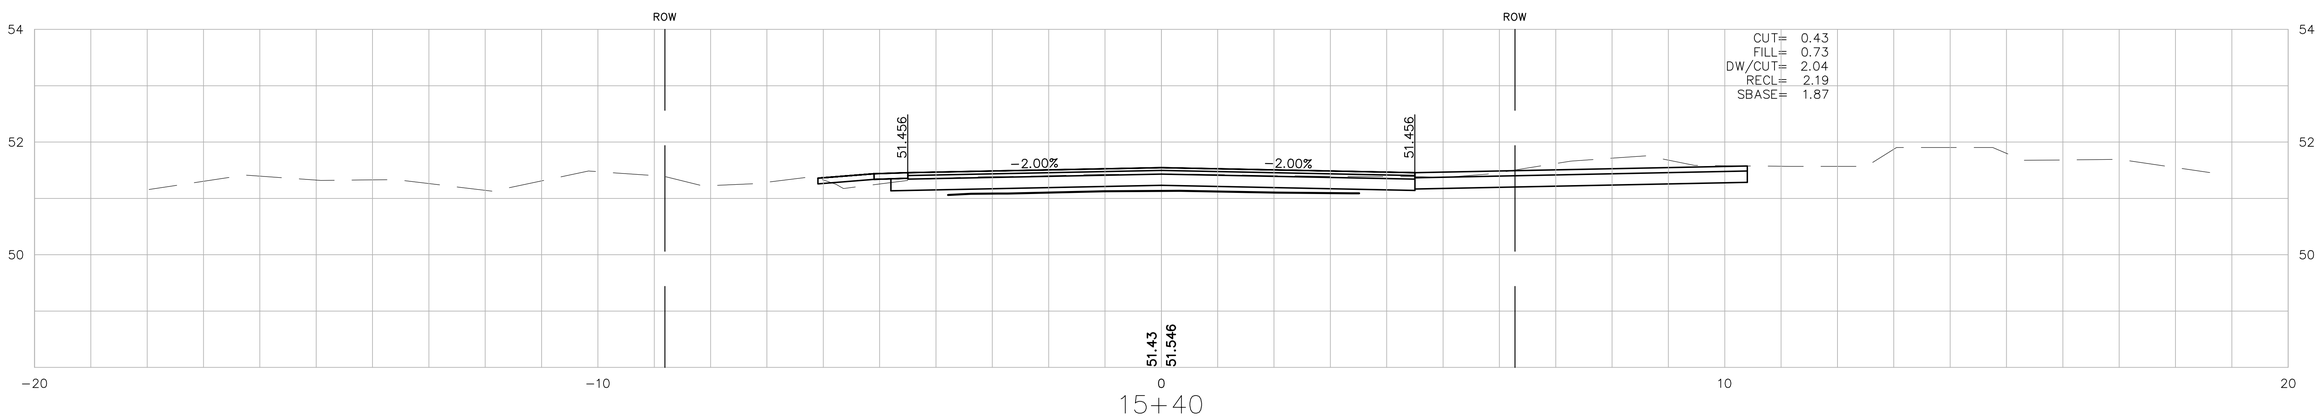

15+40

UTILITY POLE
15+33.566
5.553m LT

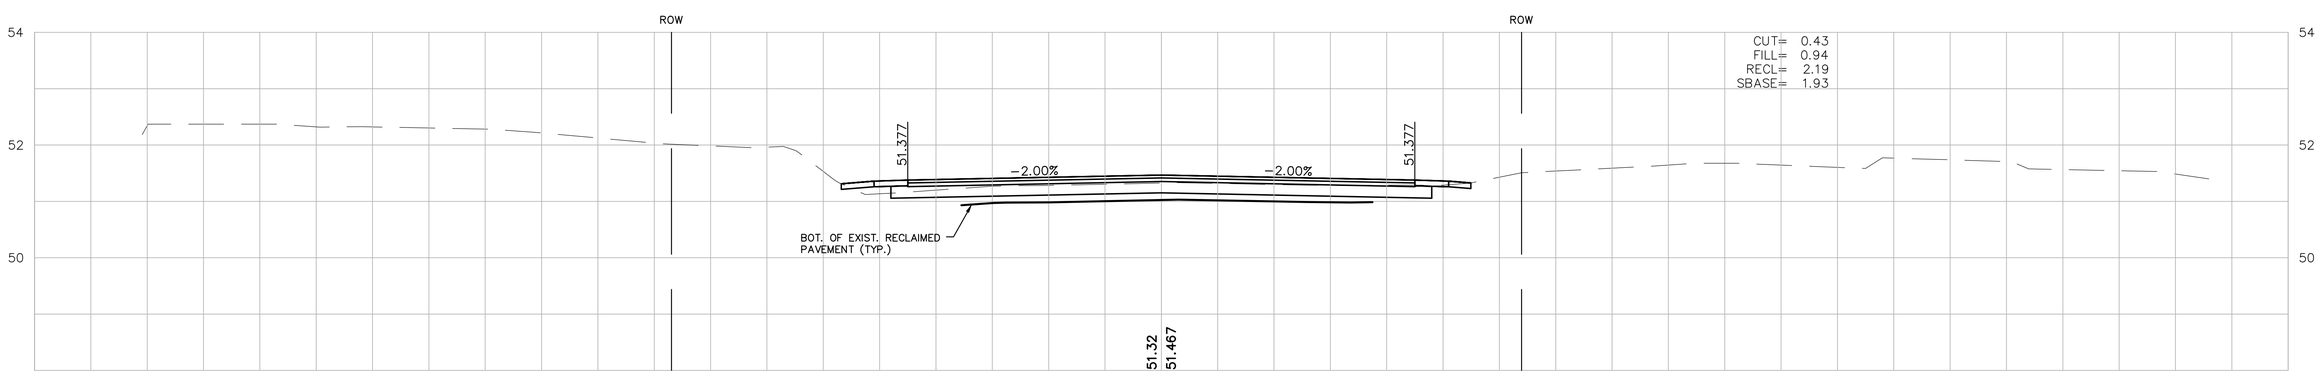

15+20

2.5 0 2.5 5.0
SCALE IN METERS
(1:50)

IN CHARGE OF MDE
DESIGNED BY RJD
DRAWN BY RJD
CHECKED BY MDE

MONTAGUE
GREENFIELD ROAD

STATE	FED. AID PROJ. NO.	SHEET NO.	TOTAL SHEETS
MASS.	FED. AID	79	157
PROJECT FILE NO.	601657		

CROSS SECTIONS

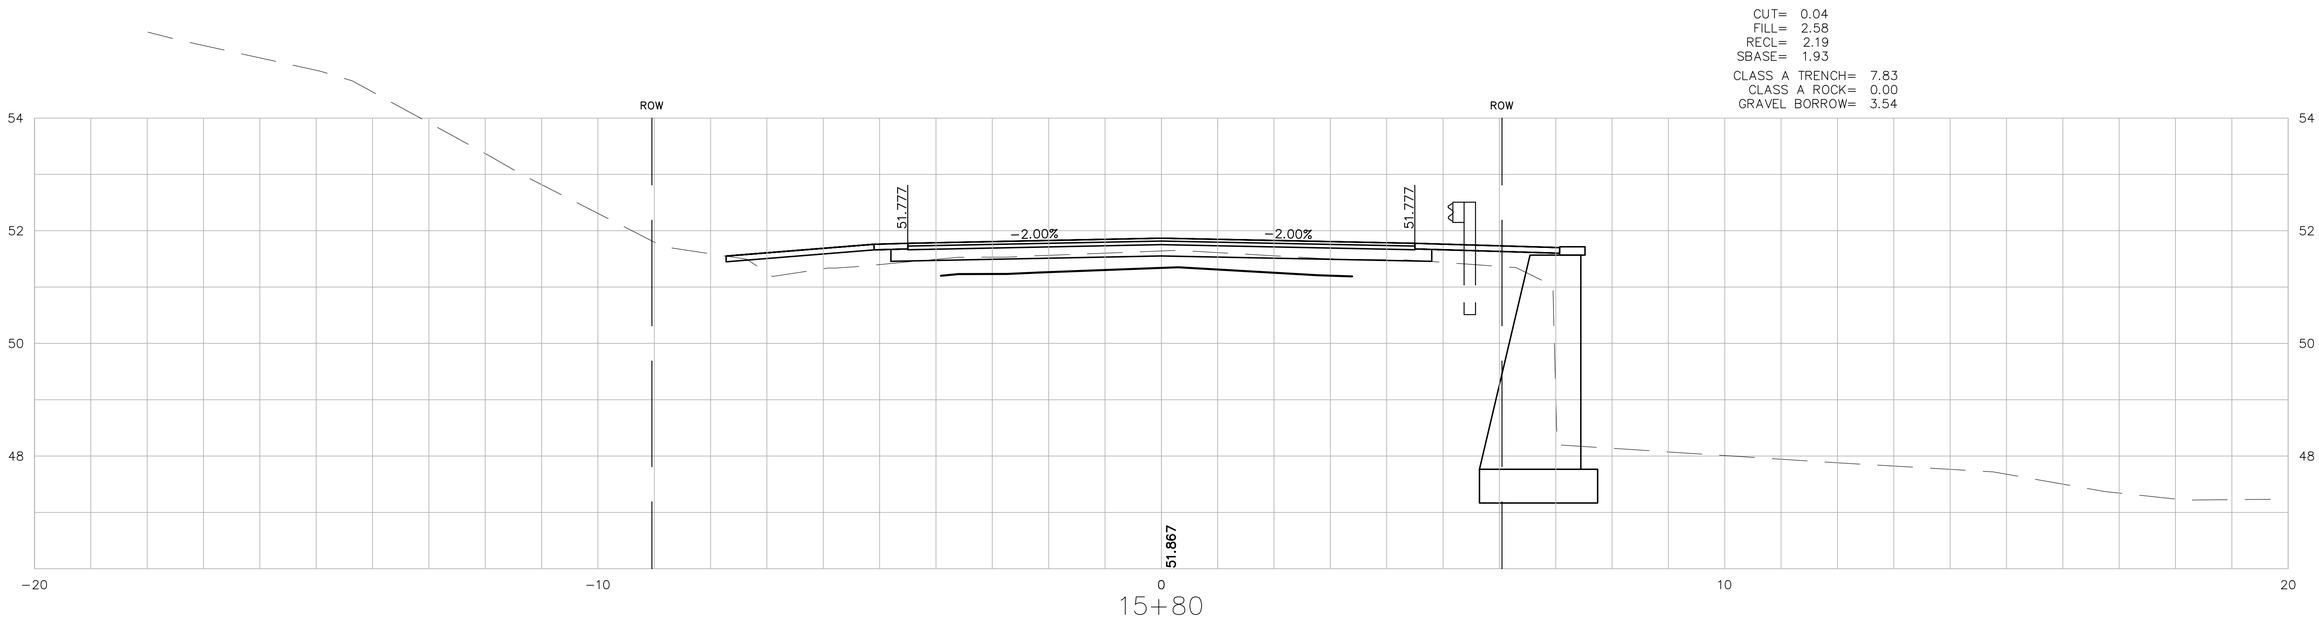

15+80

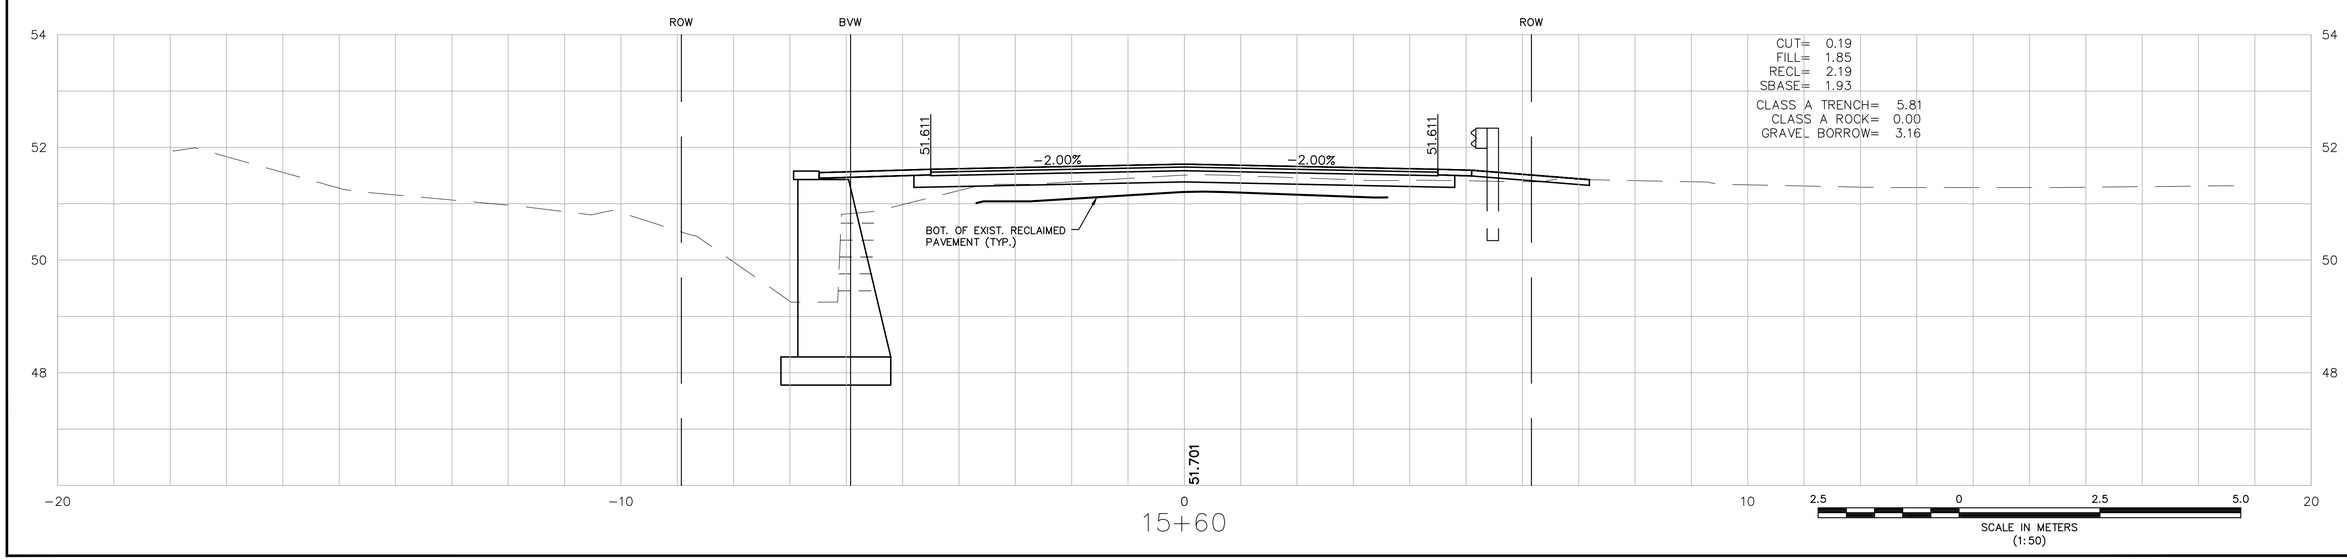

15+60

IN CHARGE OF MDE
DESIGNED BY RJD
DRAWN BY RJD
CHECKED BY MDE

MONTAGUE
GREENFIELD ROAD

STATE	FED. AID PROJ. NO.	SHEET NO.	TOTAL SHEETS
MASS.	FED. AID	80	157
PROJECT FILE NO.	601657		

CROSS SECTIONS

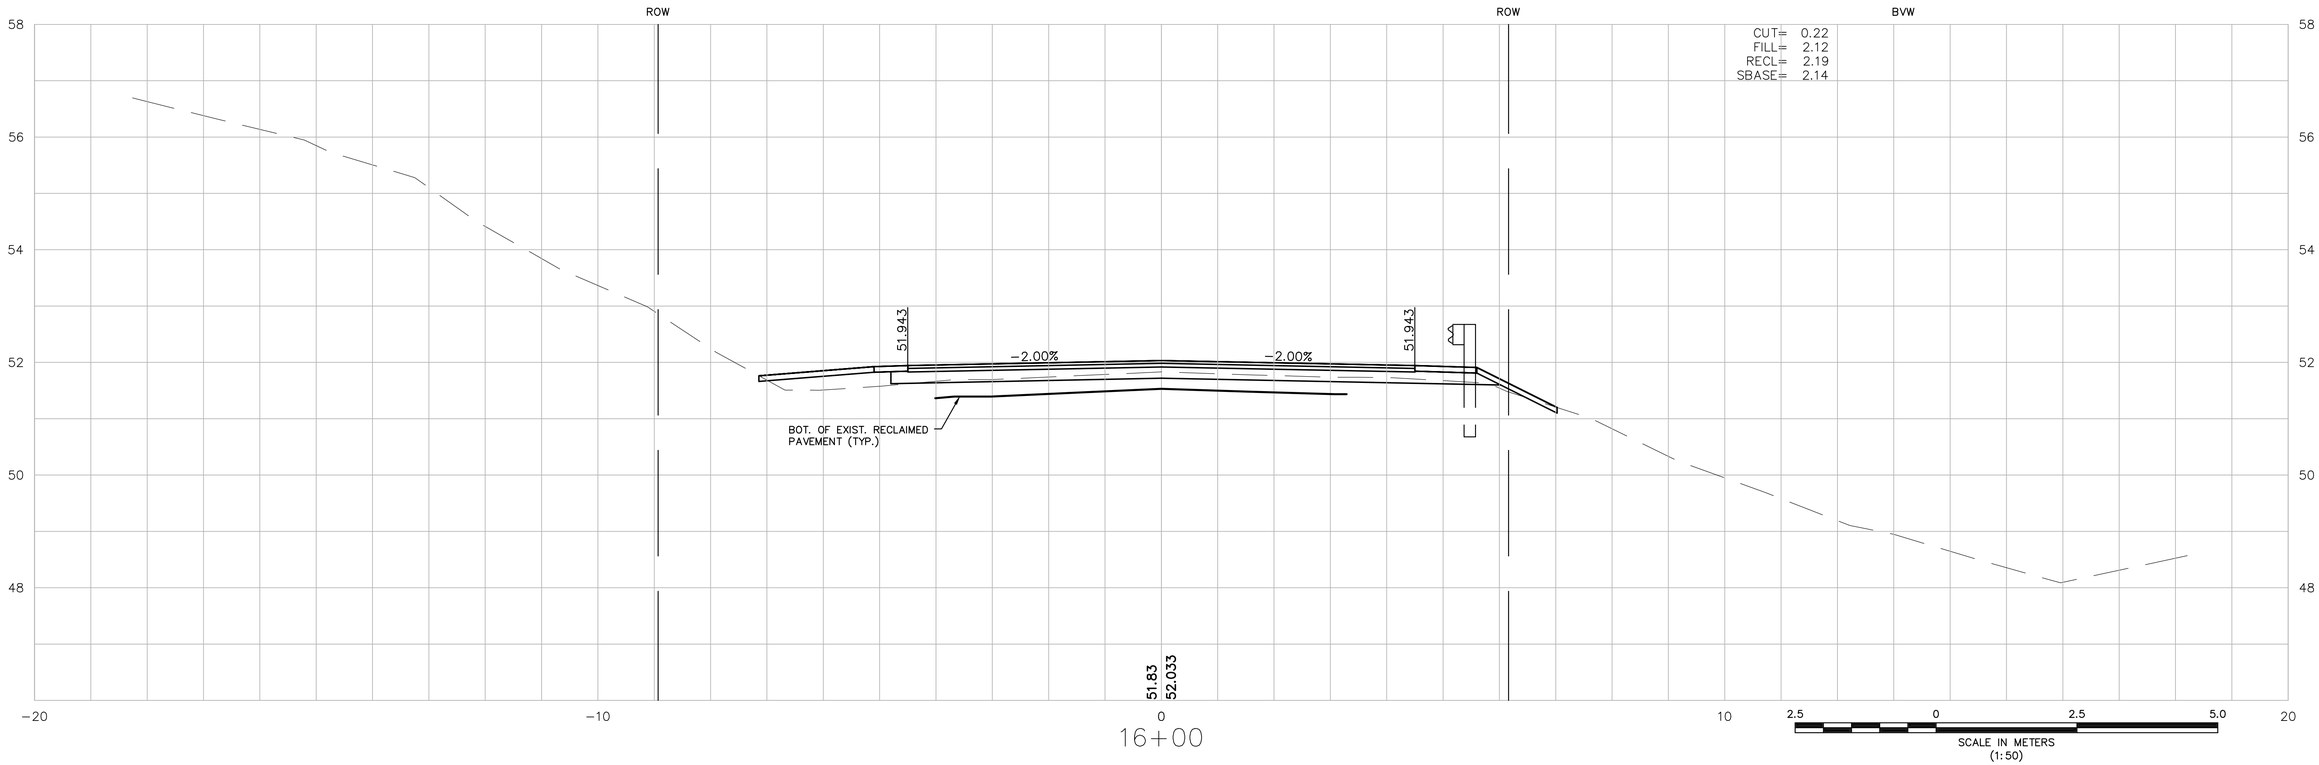

IN CHARGE OF MDE
DESIGNED BY RJD
DRAWN BY RJD
CHECKED BY MDE

MONTAGUE
GREENFIELD ROAD

STATE	FED. AID PROJ. NO.	SHEET NO.	TOTAL SHEETS
MASS.	FED. AID	81	157
PROJECT FILE NO.	601657		

CROSS SECTIONS

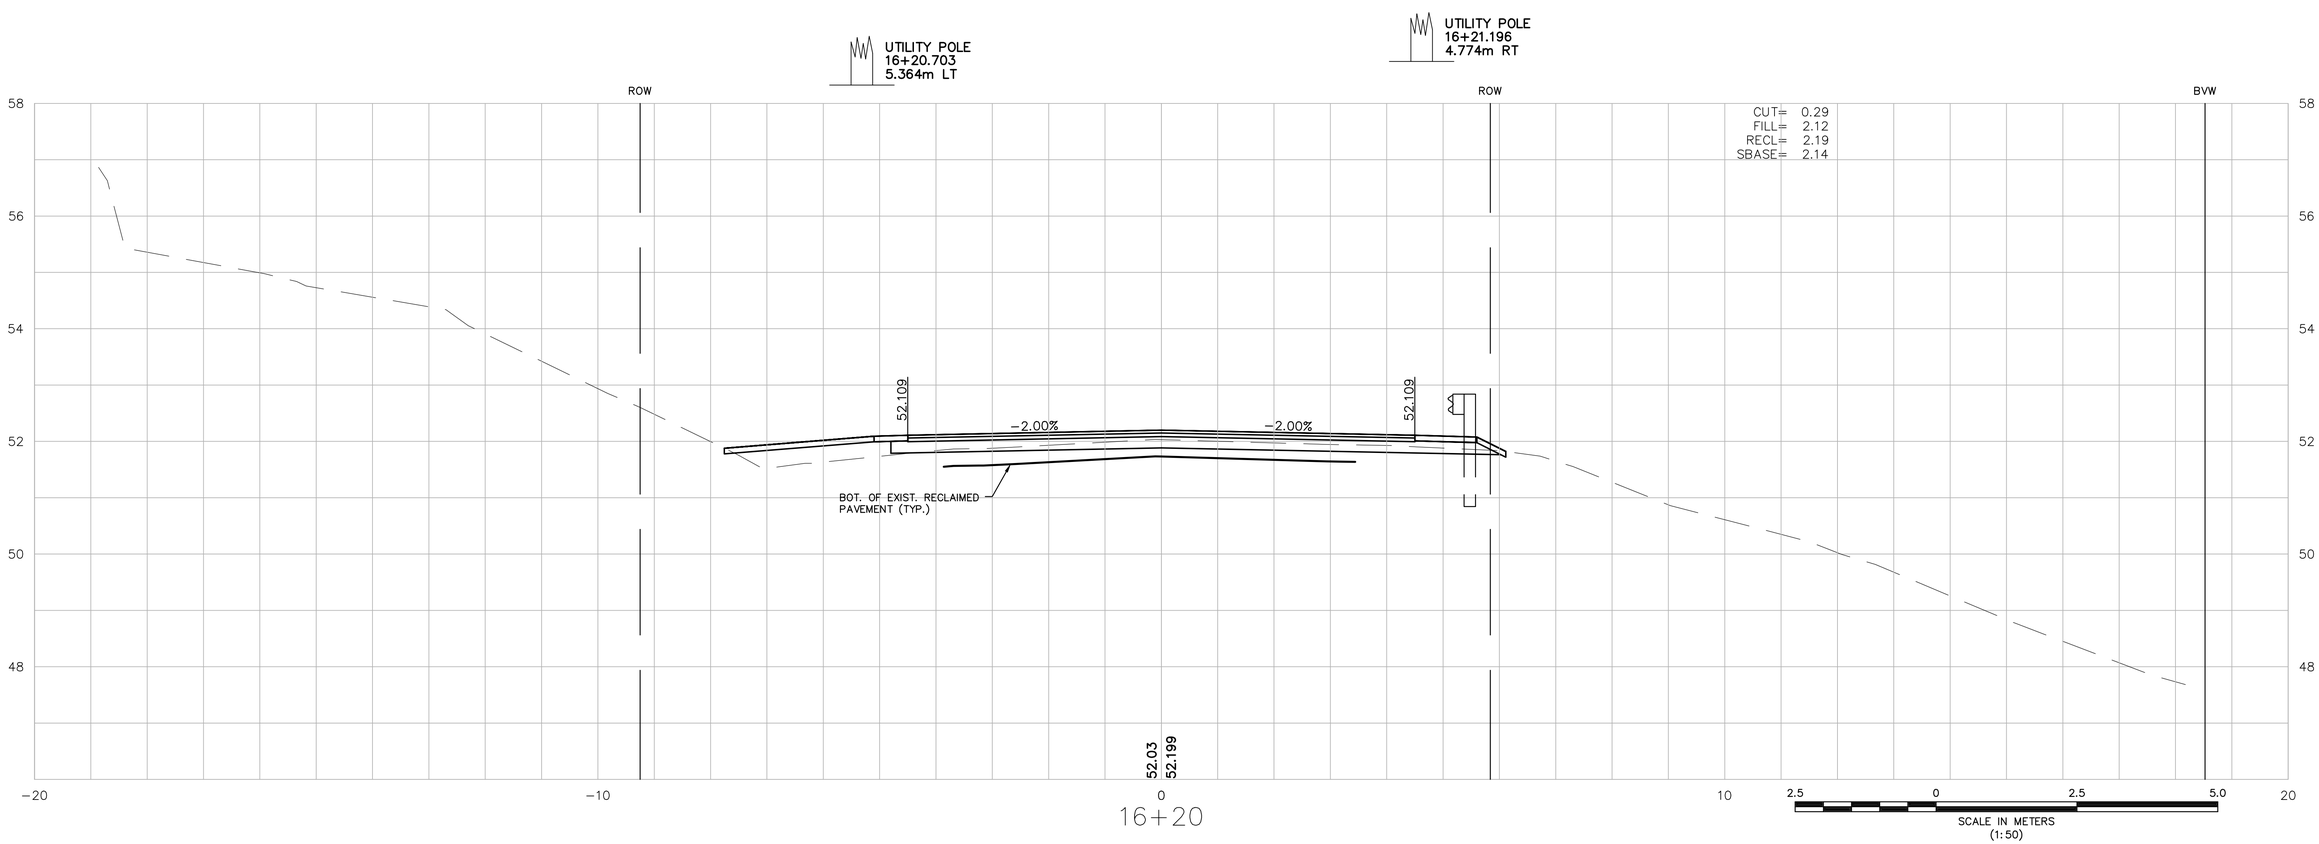

16+20

IN CHARGE OF MDE
DESIGNED BY RJD
DRAWN BY RJD
CHECKED BY MDE

MONTAGUE
GREENFIELD ROAD

STATE	FED. AID PROJ. NO.	SHEET NO.	TOTAL SHEETS
MASS.	FED. AID	82	157
PROJECT FILE NO.	601657		

CROSS SECTIONS

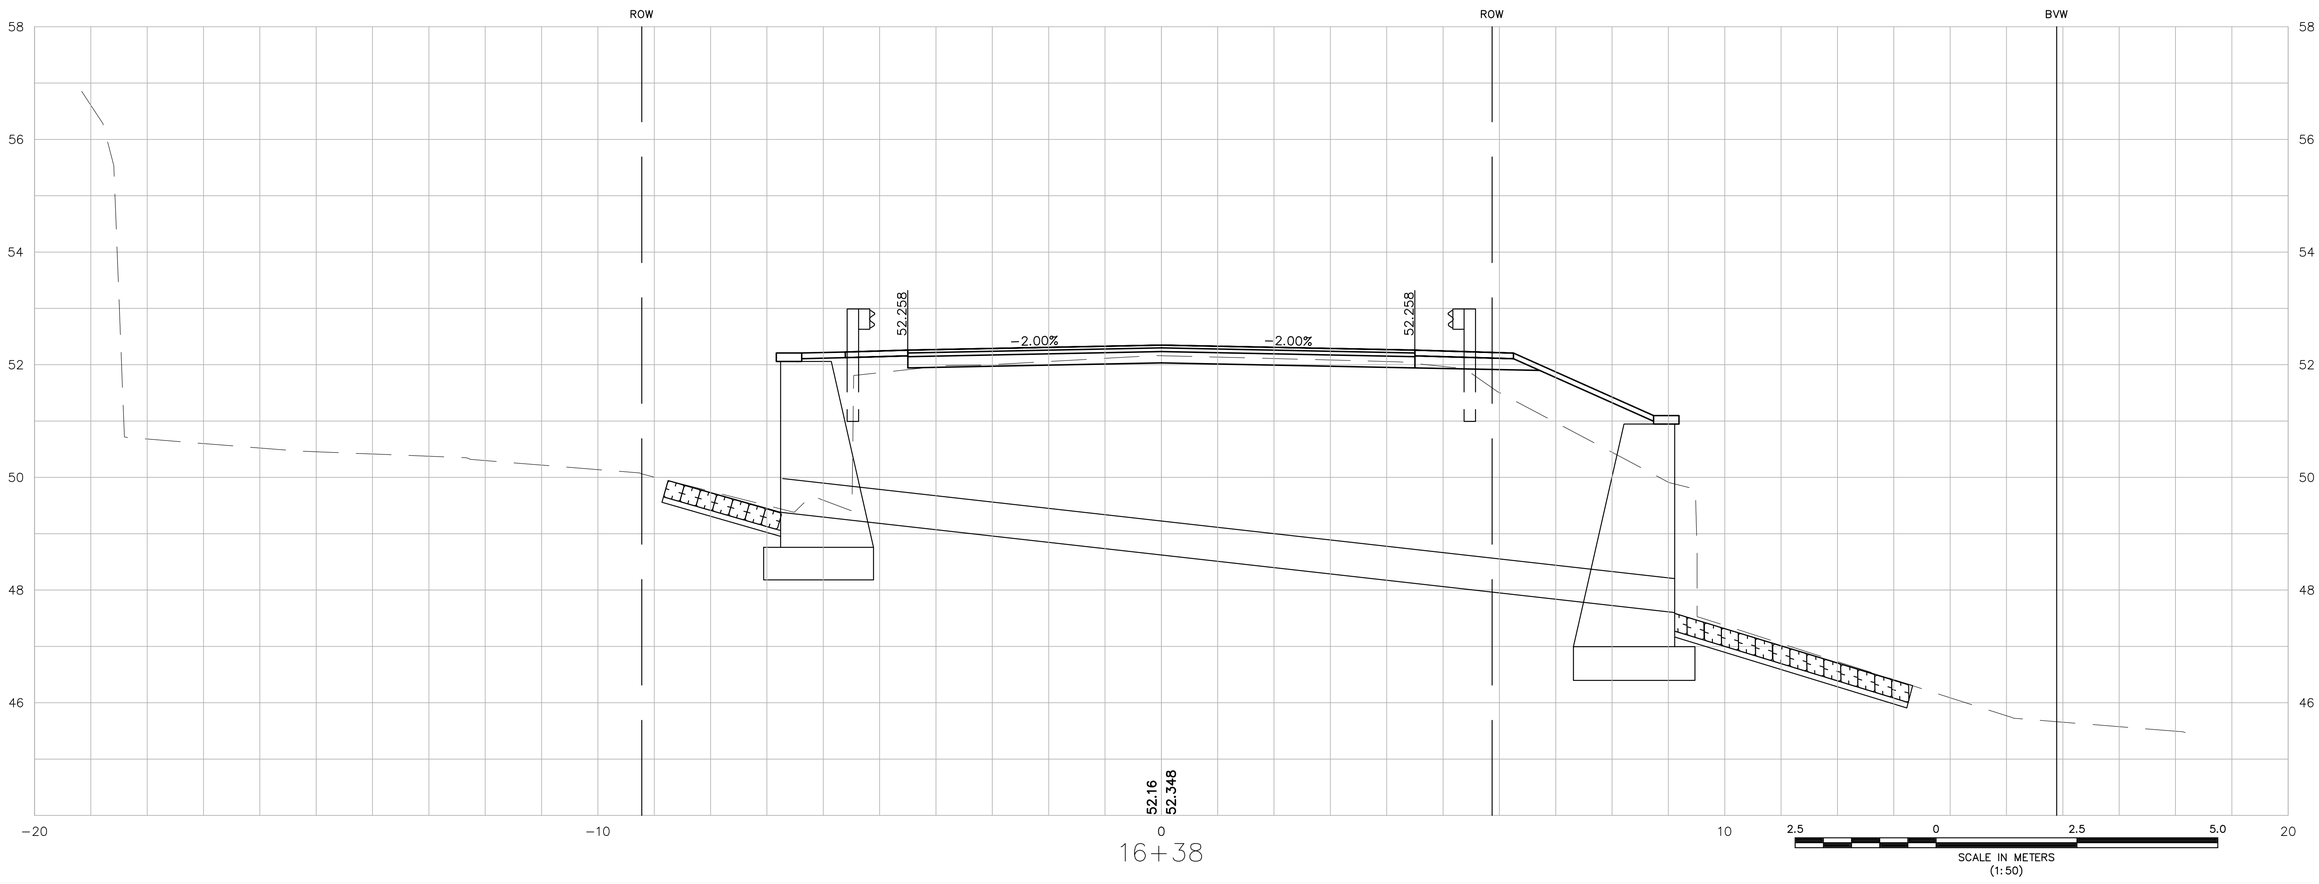

IN CHARGE OF MDE
DESIGNED BY RJD
DRAWN BY RJD
CHECKED BY MDE

MONTAGUE
GREENFIELD ROAD

STATE	FED. AID PROJ. NO.	SHEET NO.	TOTAL SHEETS
MASS.	FED. AID	83	157
PROJECT FILE NO.	601657		

CROSS SECTIONS

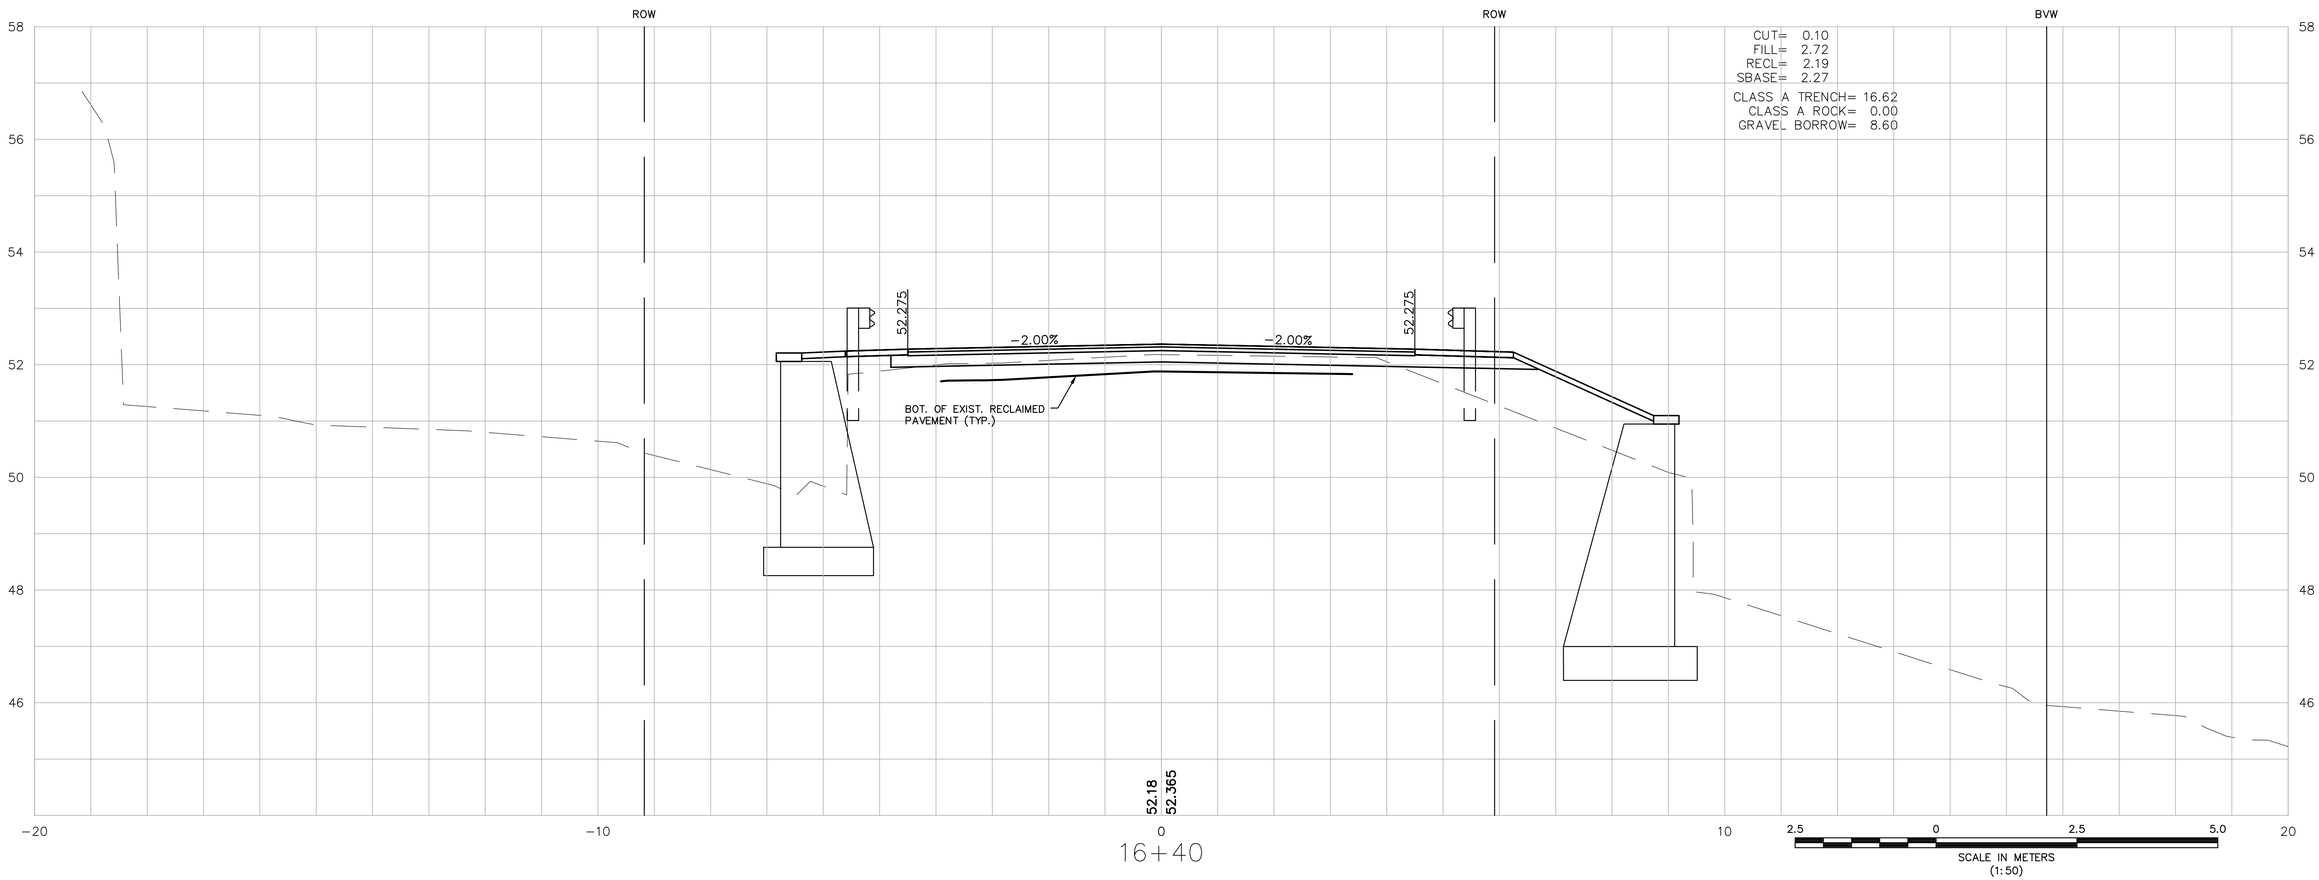

IN CHARGE OF MDE
DESIGNED BY RJD
DRAWN BY RJD
CHECKED BY MDE

MONTAGUE
GREENFIELD ROAD

STATE	FED. AID PROJ. NO.	SHEET NO.	TOTAL SHEETS
MASS.	FED. AID	84	157
PROJECT FILE NO.	601657		

CROSS SECTIONS

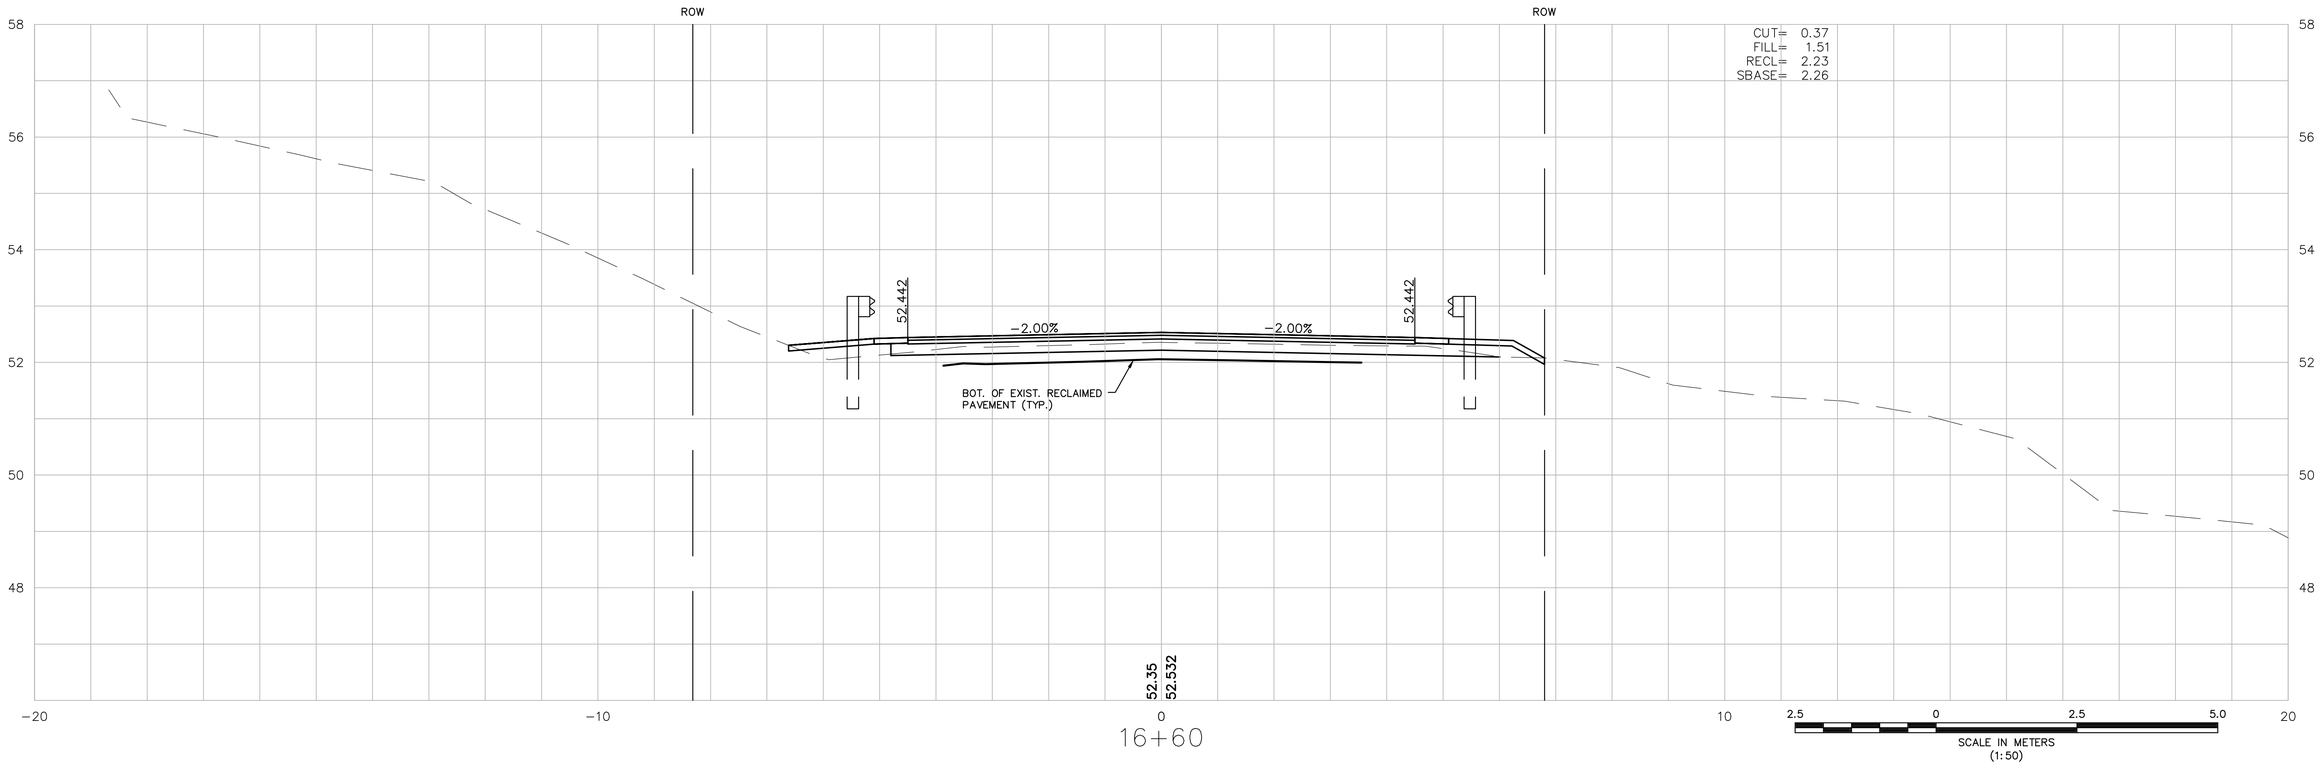

IN CHARGE OF MDE
DESIGNED BY RJD
DRAWN BY RJD
CHECKED BY MDE

MONTAGUE
GREENFIELD ROAD

STATE	FED. AID PROJ. NO.	SHEET NO.	TOTAL SHEETS
MASS.	FED. AID	85	157
PROJECT FILE NO.	601657		

CROSS SECTIONS

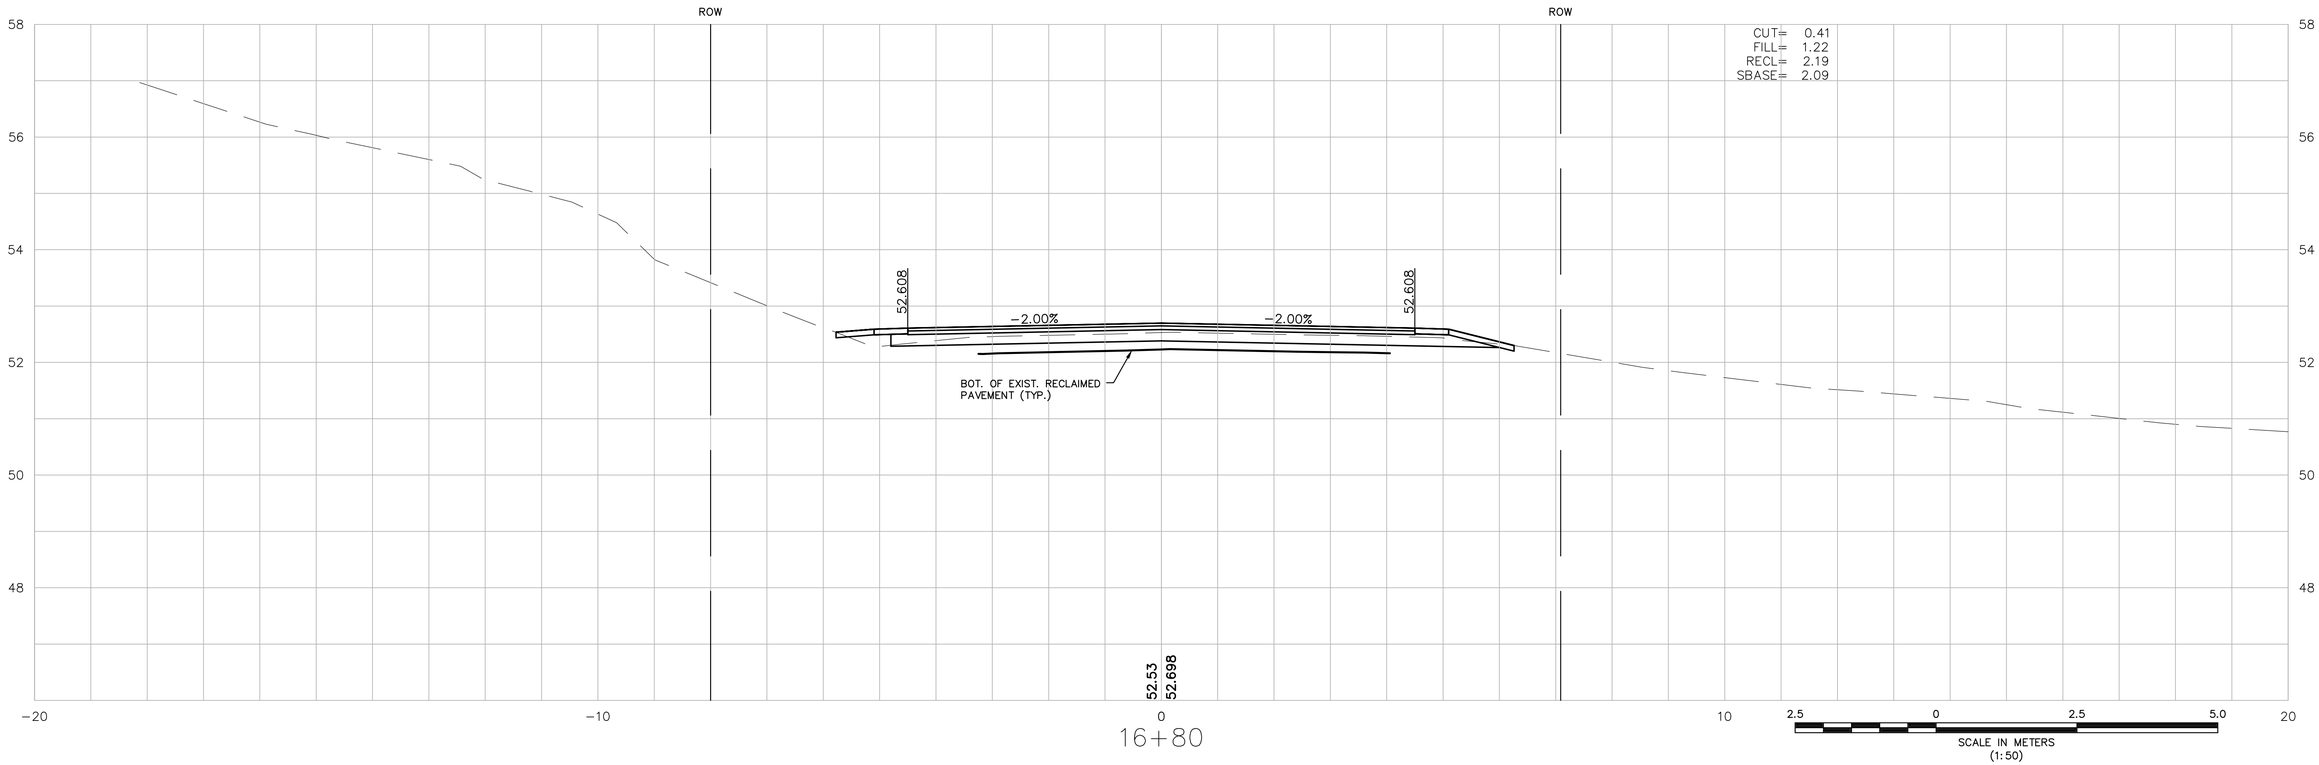

IN CHARGE OF MDE
DESIGNED BY RJD
DRAWN BY RJD
CHECKED BY MDE

MONTAGUE
GREENFIELD ROAD

STATE	FED. AID PROJ. NO.	SHEET NO.	TOTAL SHEETS
MASS.	FED. AID	86	157
PROJECT FILE NO.	601657		

CROSS SECTIONS

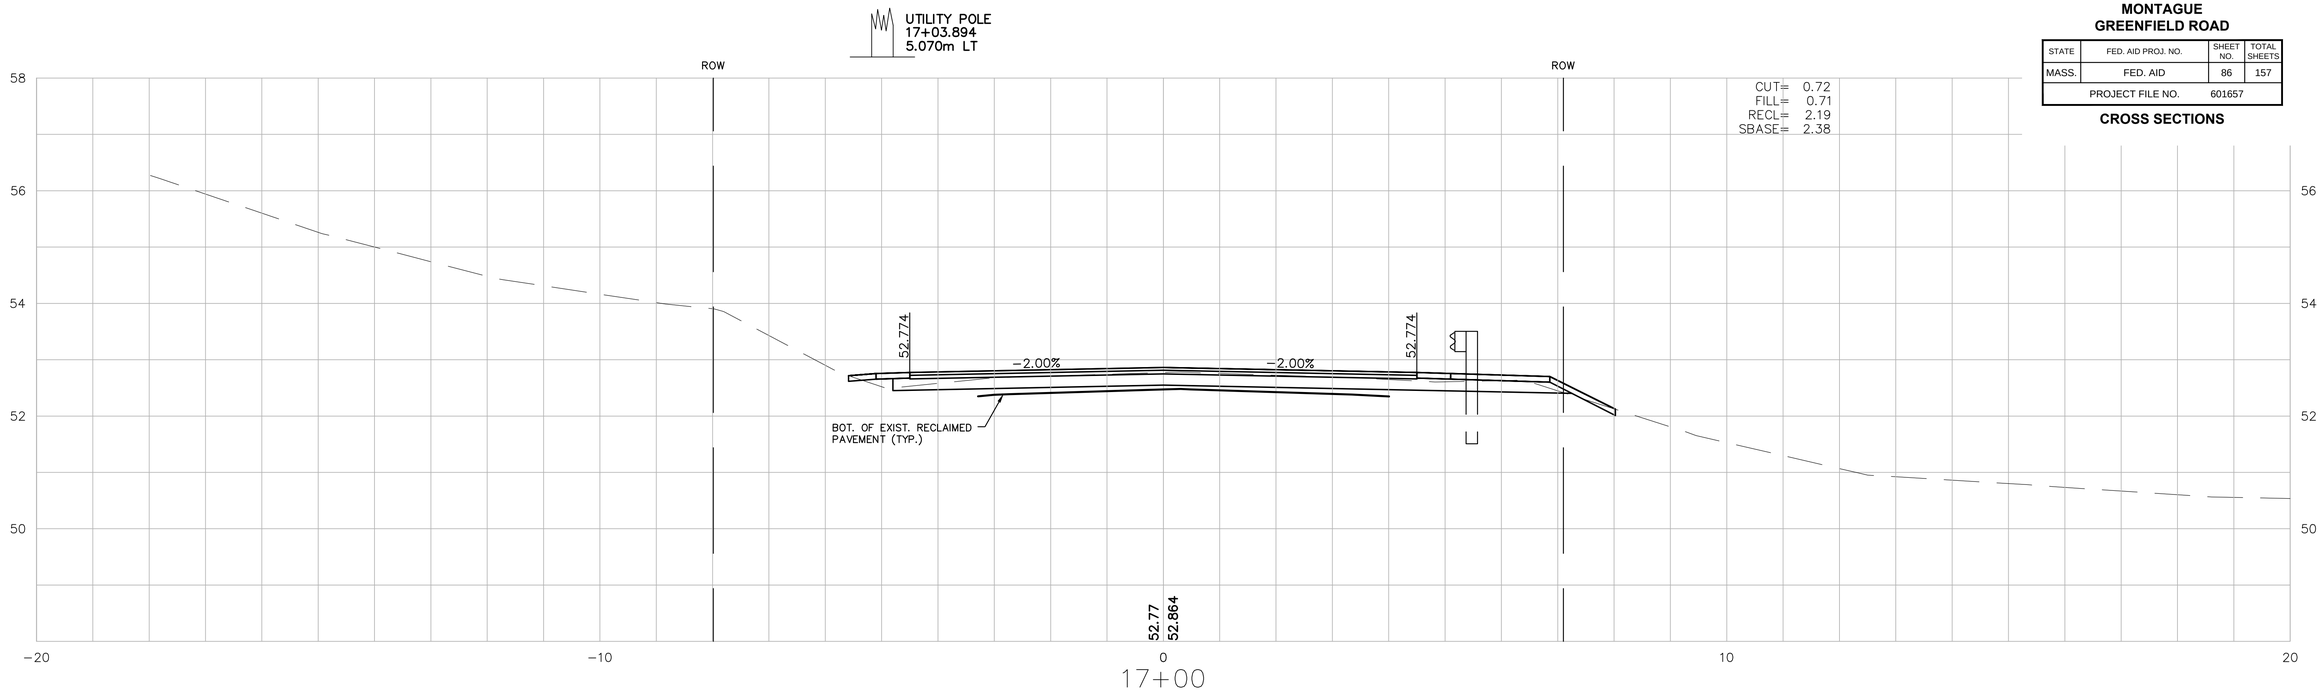

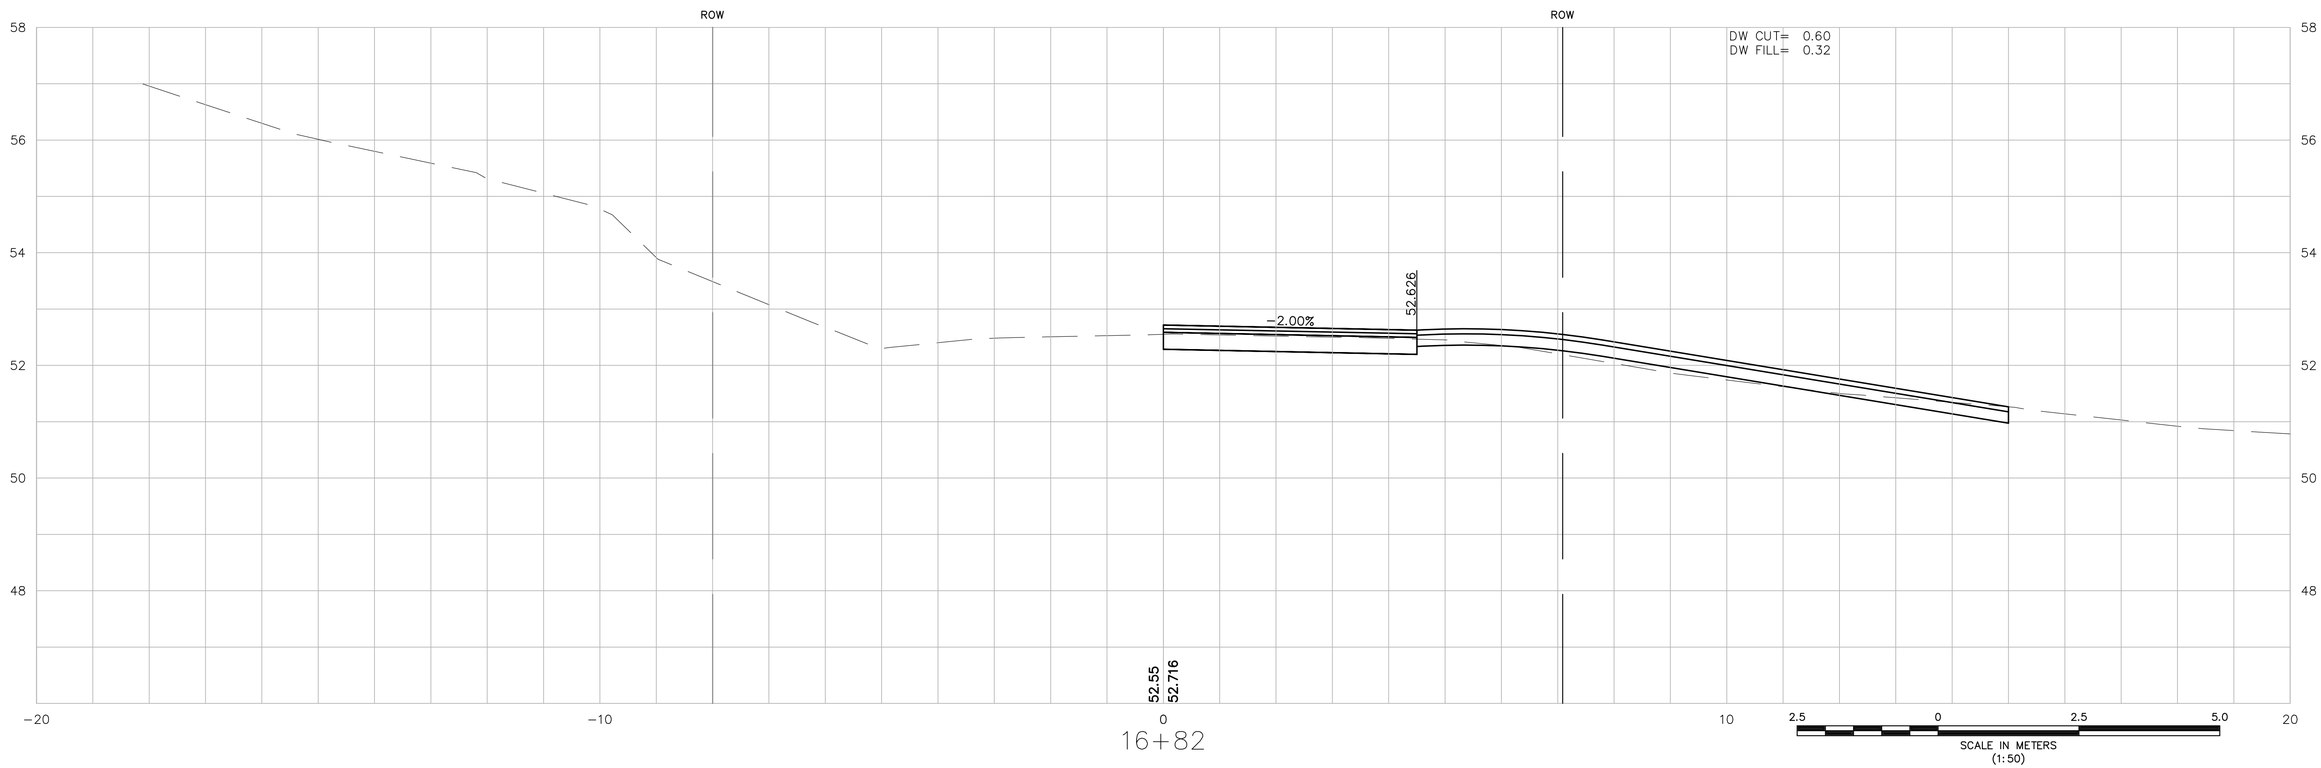

IN CHARGE OF MDE
DESIGNED BY RJD
DRAWN BY RJD
CHECKED BY MDE

MONTAGUE
GREENFIELD ROAD

STATE	FED. AID PROJ. NO.	SHEET NO.	TOTAL SHEETS
MASS.	FED. AID	87	157
PROJECT FILE NO.	601657		

CROSS SECTIONS

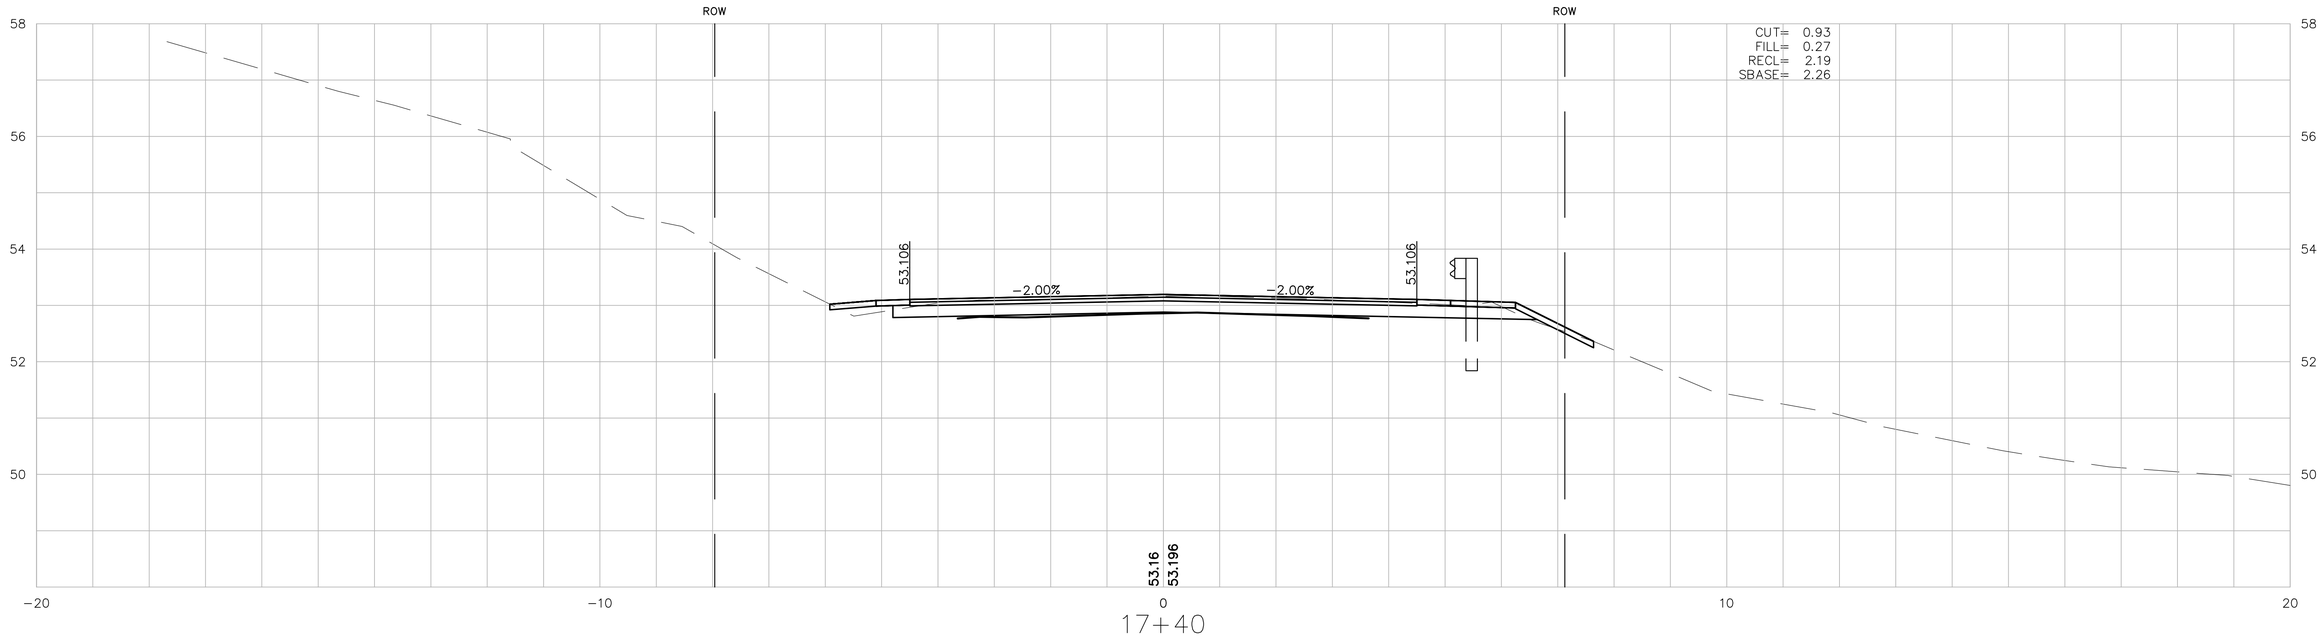

17+40

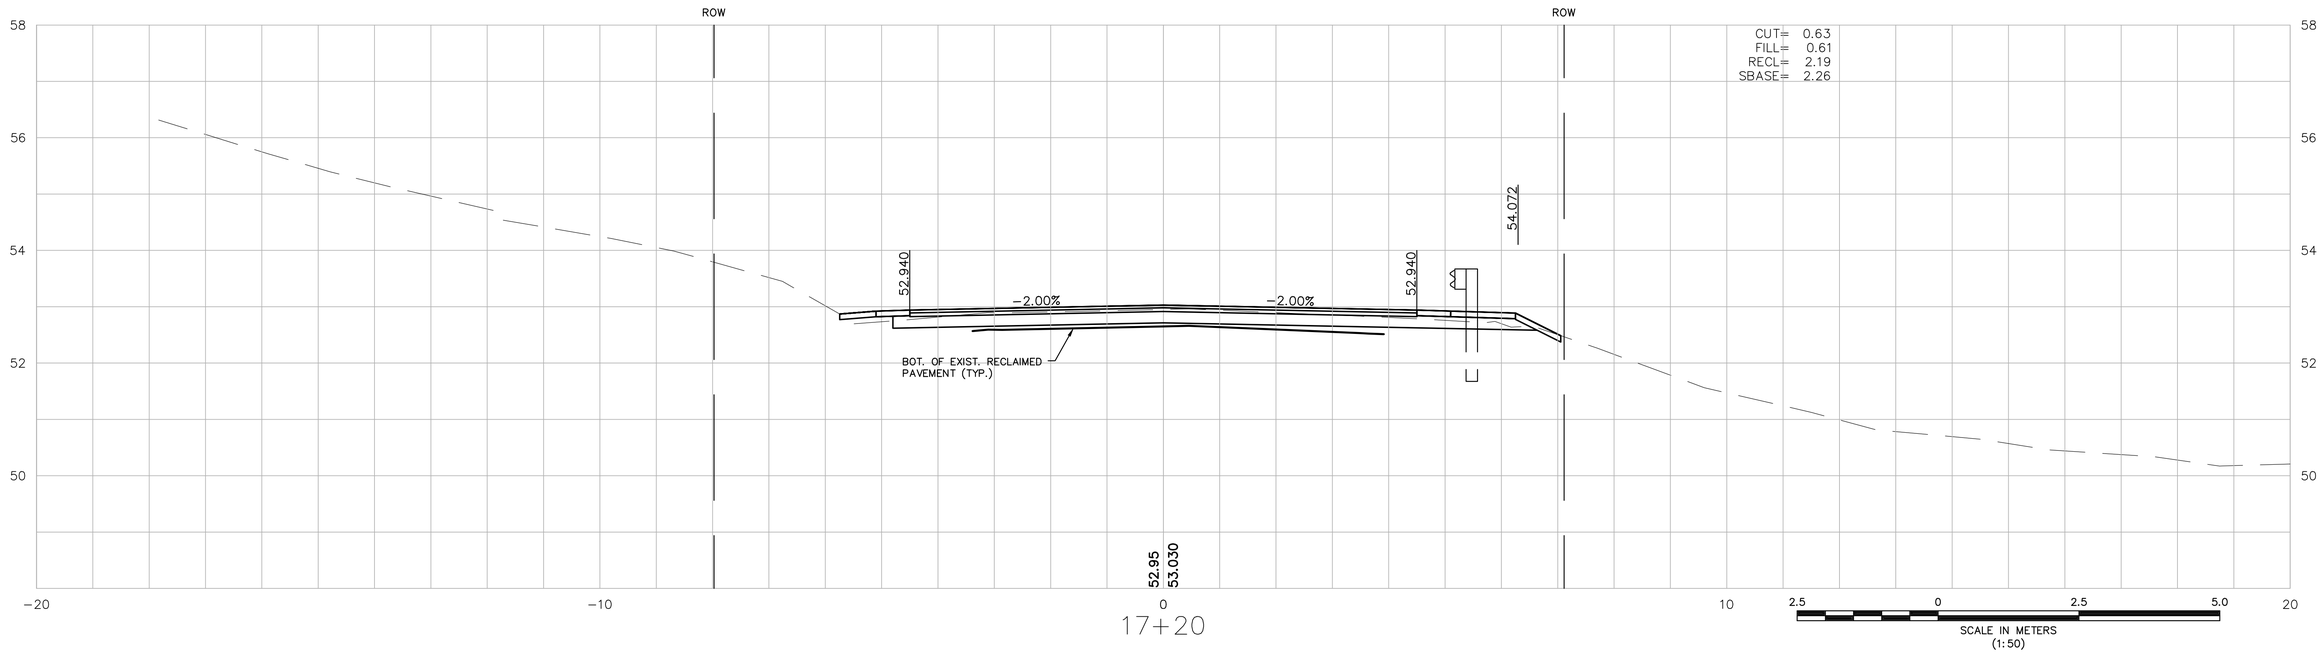

17+20

IN CHARGE OF MDE
DESIGNED BY RJD
DRAWN BY RJD
CHECKED BY MDE

MONTAGUE
GREENFIELD ROAD

STATE	FED. AID PROJ. NO.	SHEET NO.	TOTAL SHEETS
MASS.	FED. AID	88	157
PROJECT FILE NO.	601657		

CROSS SECTIONS

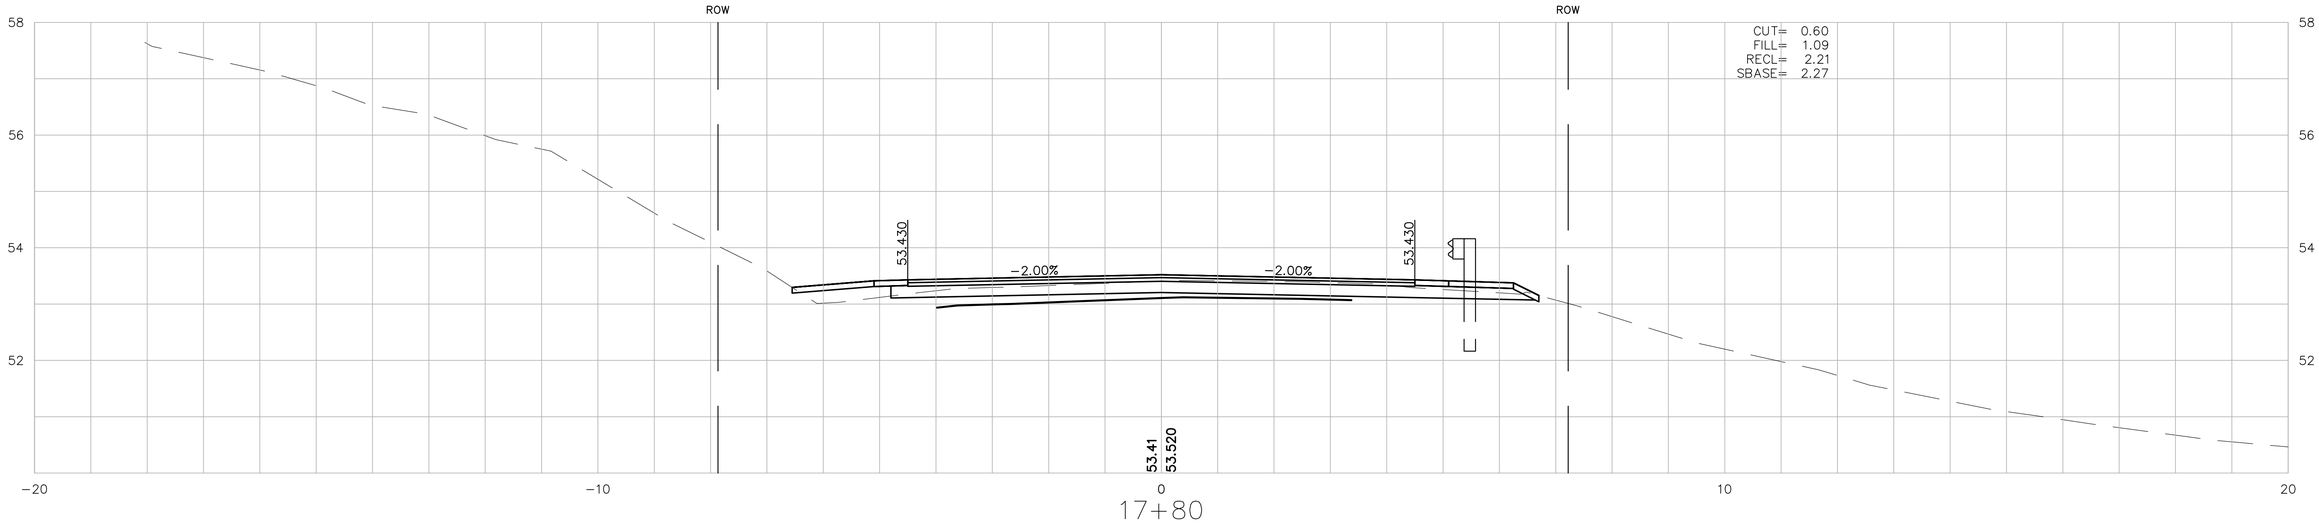

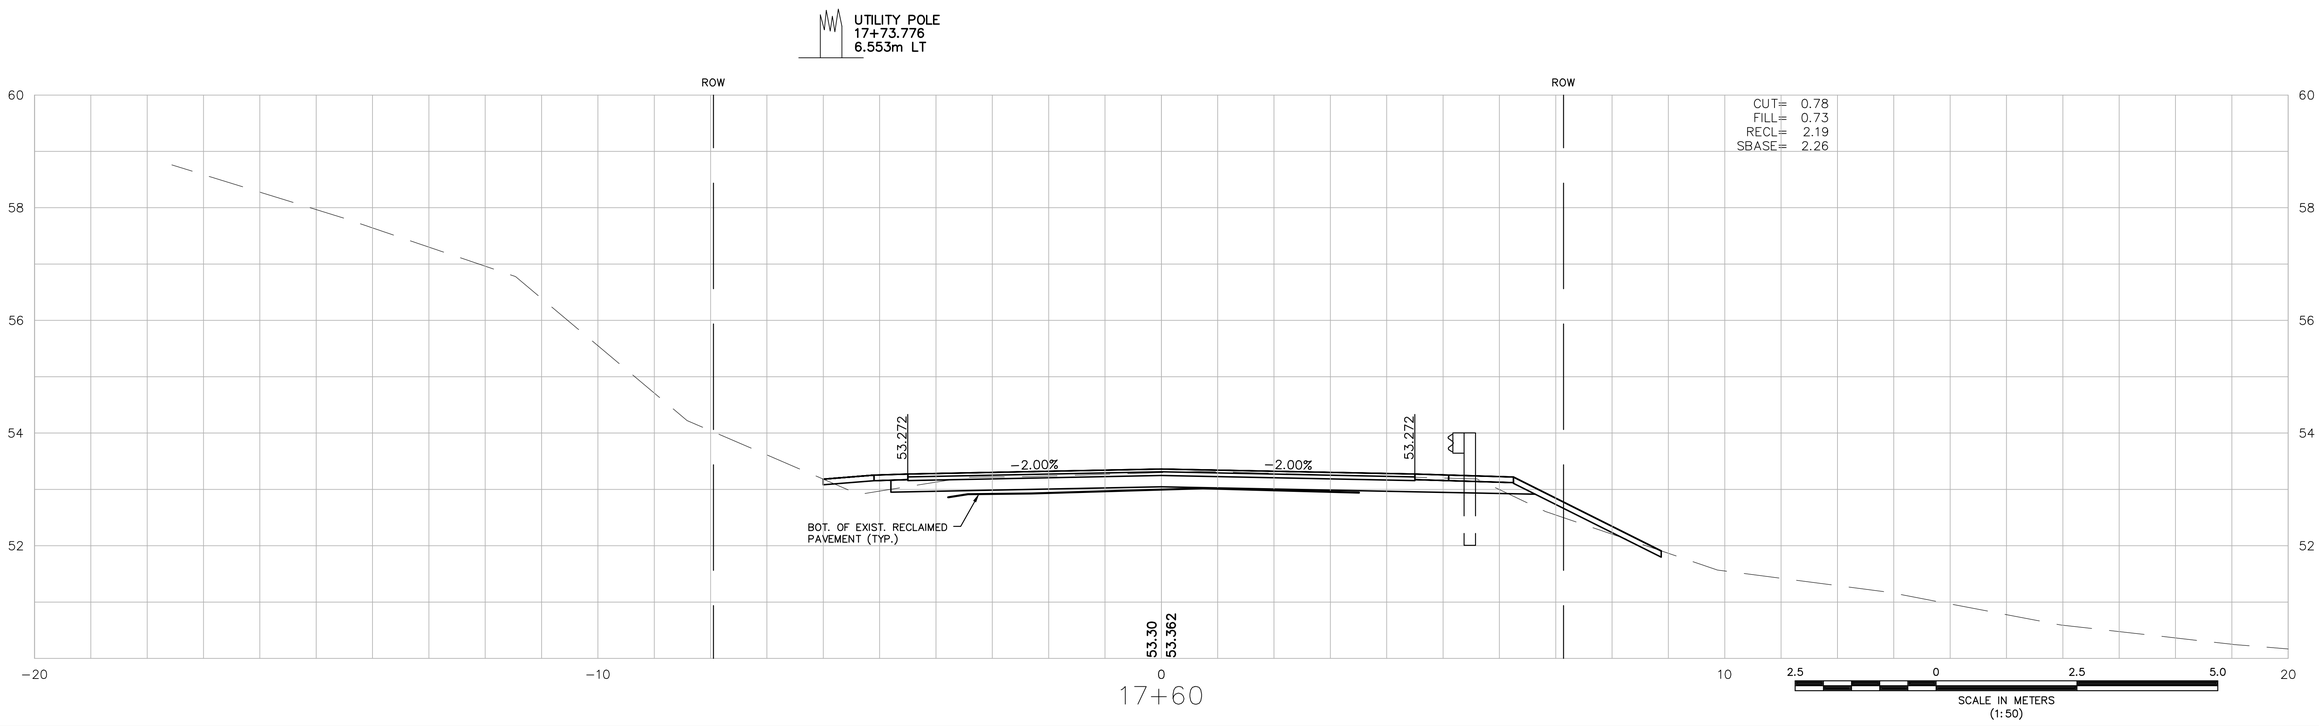

IN CHARGE OF MDE
DESIGNED BY RJD
DRAWN BY RJD
CHECKED BY MDE

MONTAGUE
GREENFIELD ROAD

STATE	FED. AID PROJ. NO.	SHEET NO.	TOTAL SHEETS
MASS.	FED. AID	89	157
PROJECT FILE NO.	601657		

CROSS SECTIONS

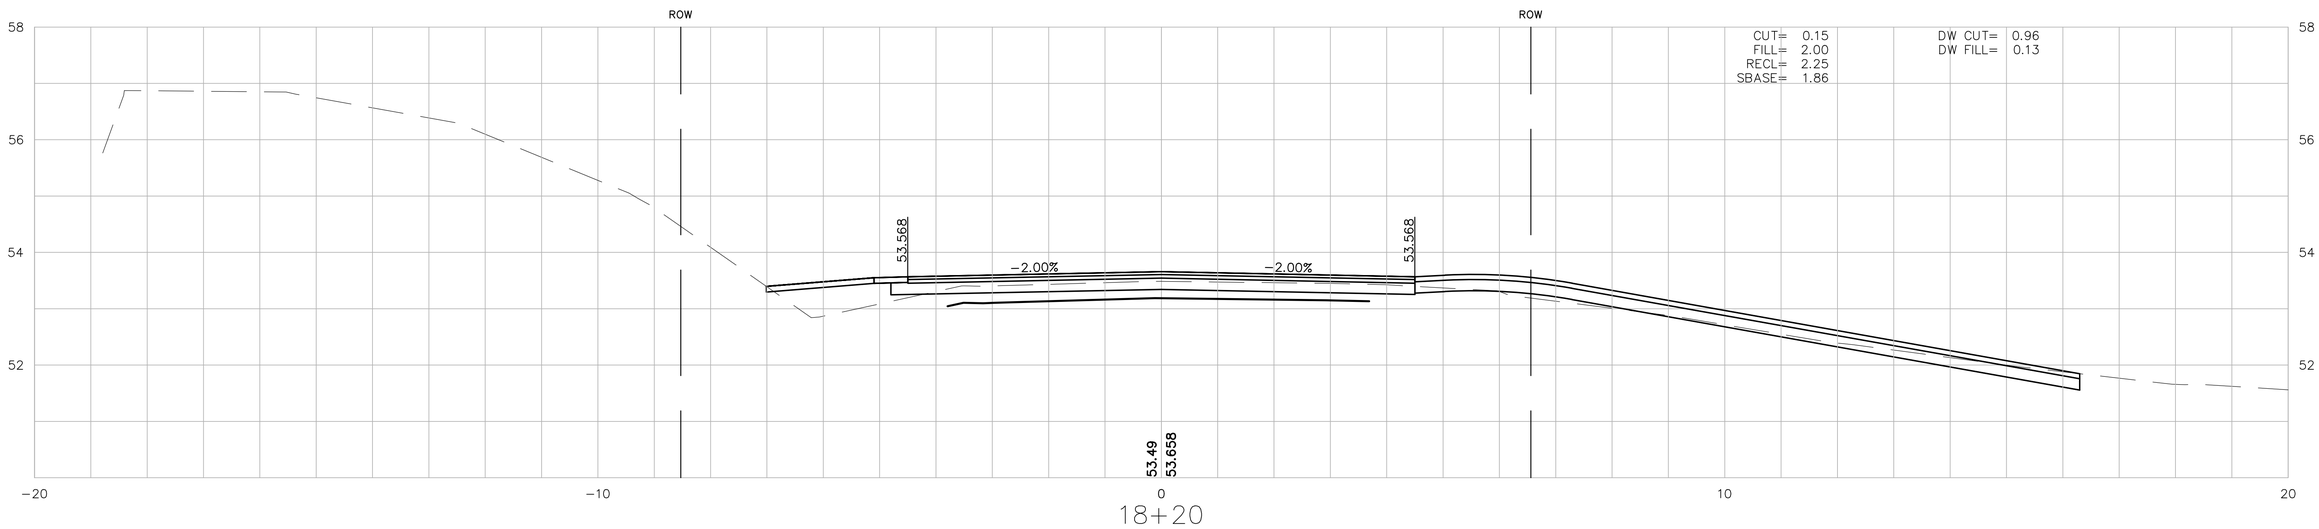

18+20

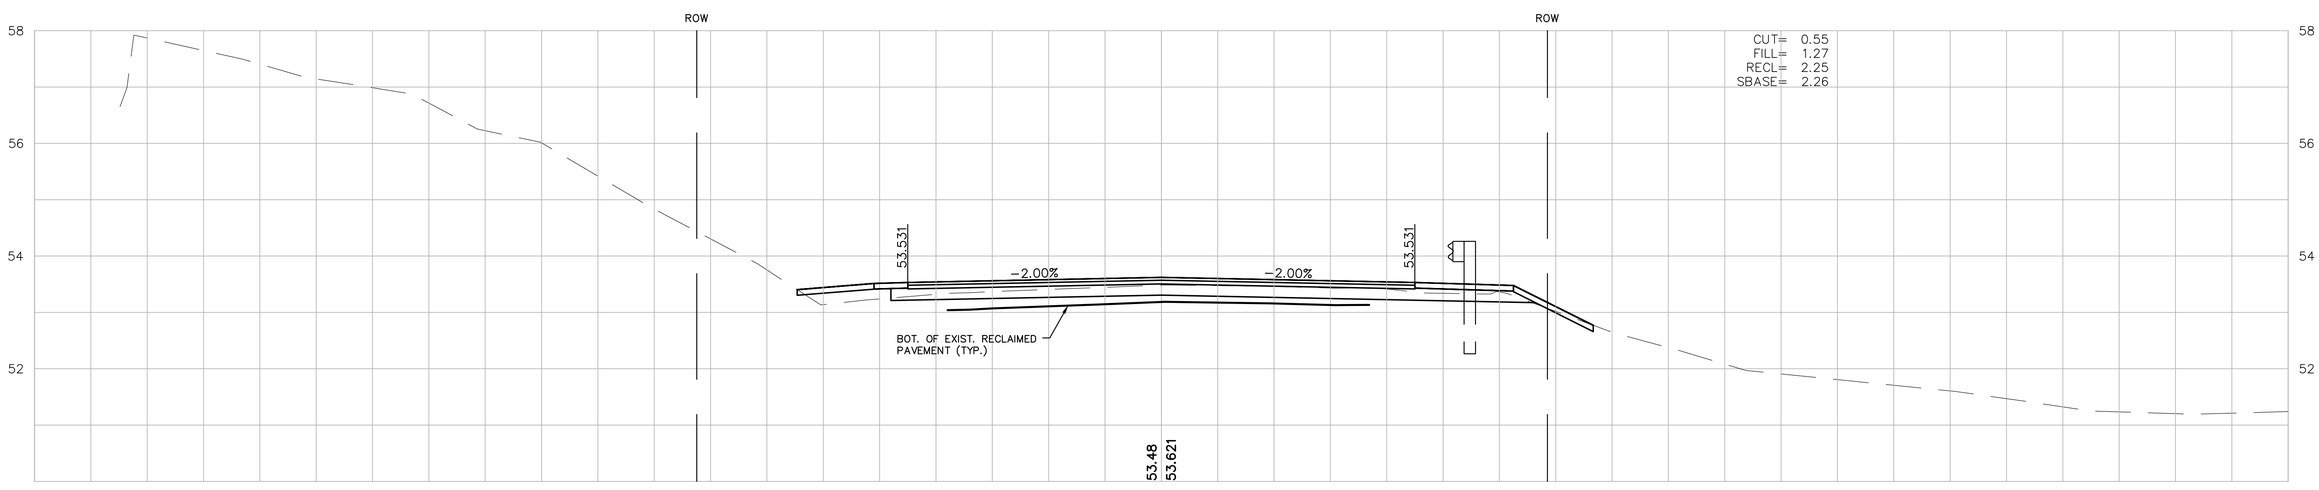

18+00

2.5 0 2.5 5.0
SCALE IN METERS
(1:50)

IN CHARGE OF MDE
DESIGNED BY RJD
DRAWN BY RJD
CHECKED BY MDE

MONTAGUE
GREENFIELD ROAD

STATE	FED. AID PROJ. NO.	SHEET NO.	TOTAL SHEETS
MASS.	FED. AID	90	157
PROJECT FILE NO.	601657		

CROSS SECTIONS

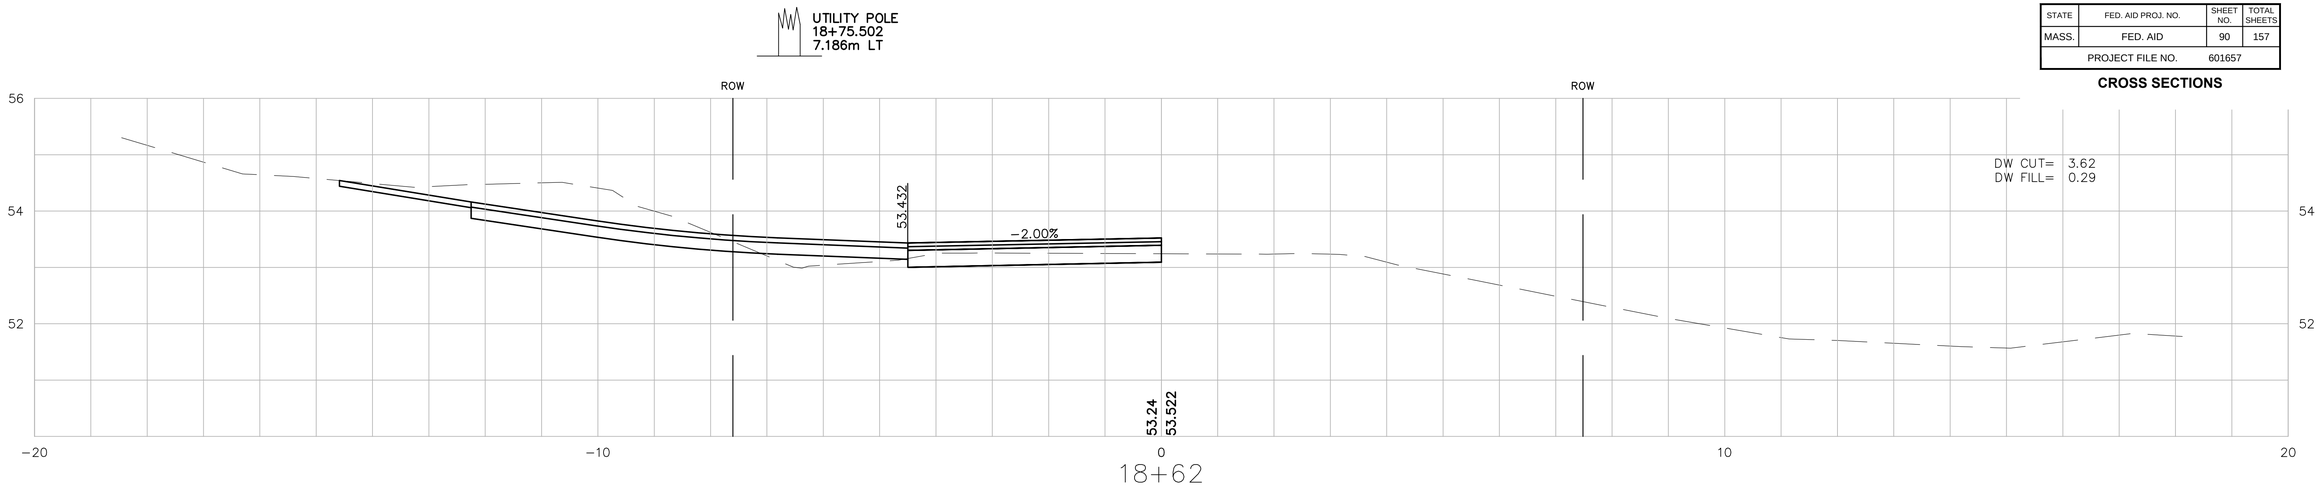

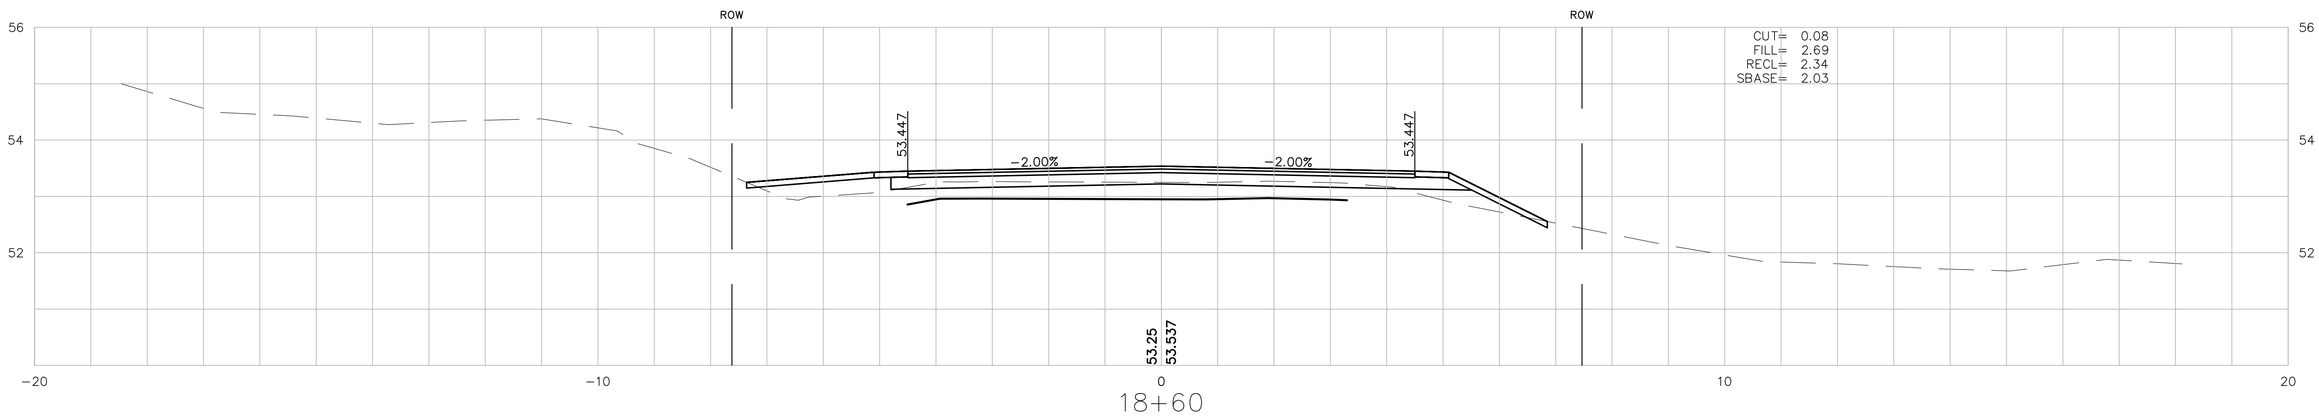

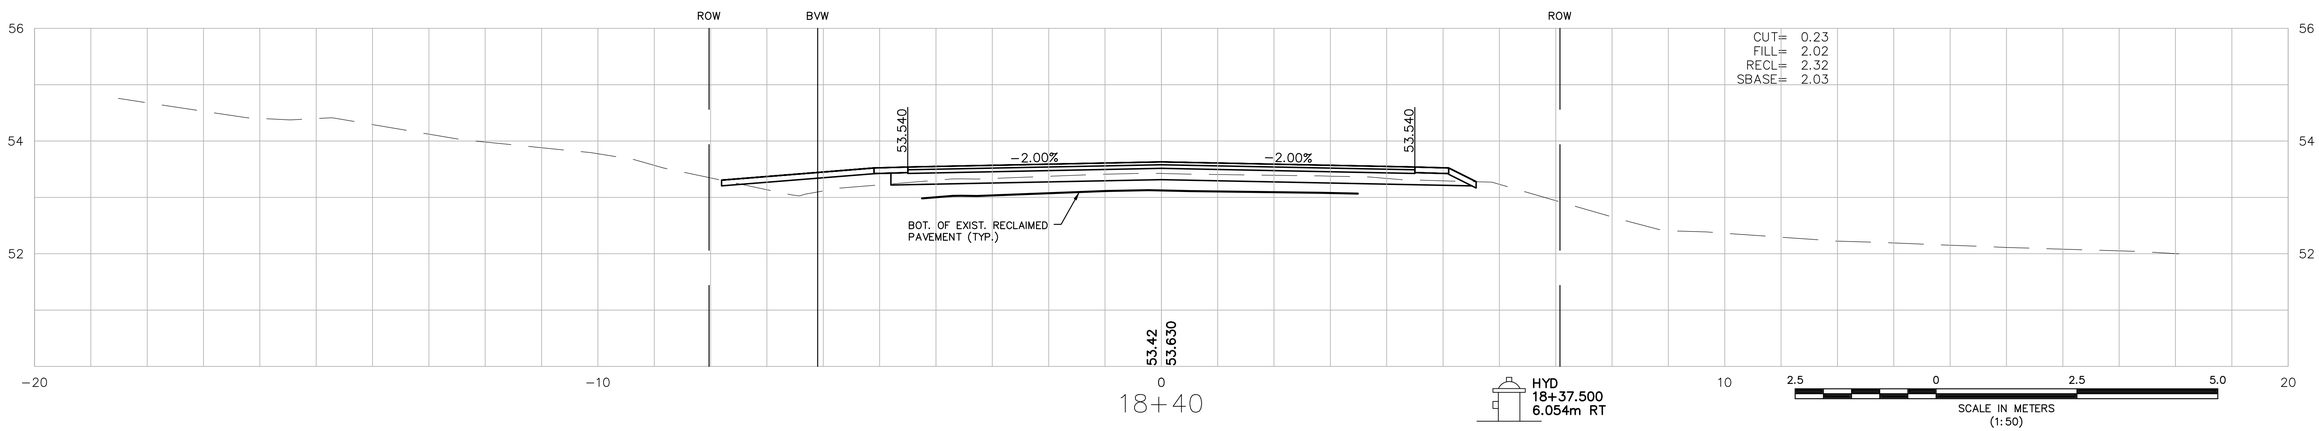

IN CHARGE OF MDE
DESIGNED BY RJD
DRAWN BY RJD
CHECKED BY MDE

MONTAGUE
GREENFIELD ROAD

STATE	FED. AID PROJ. NO.	SHEET NO.	TOTAL SHEETS
MASS.	FED. AID	91	157
PROJECT FILE NO.	601657		

CROSS SECTIONS

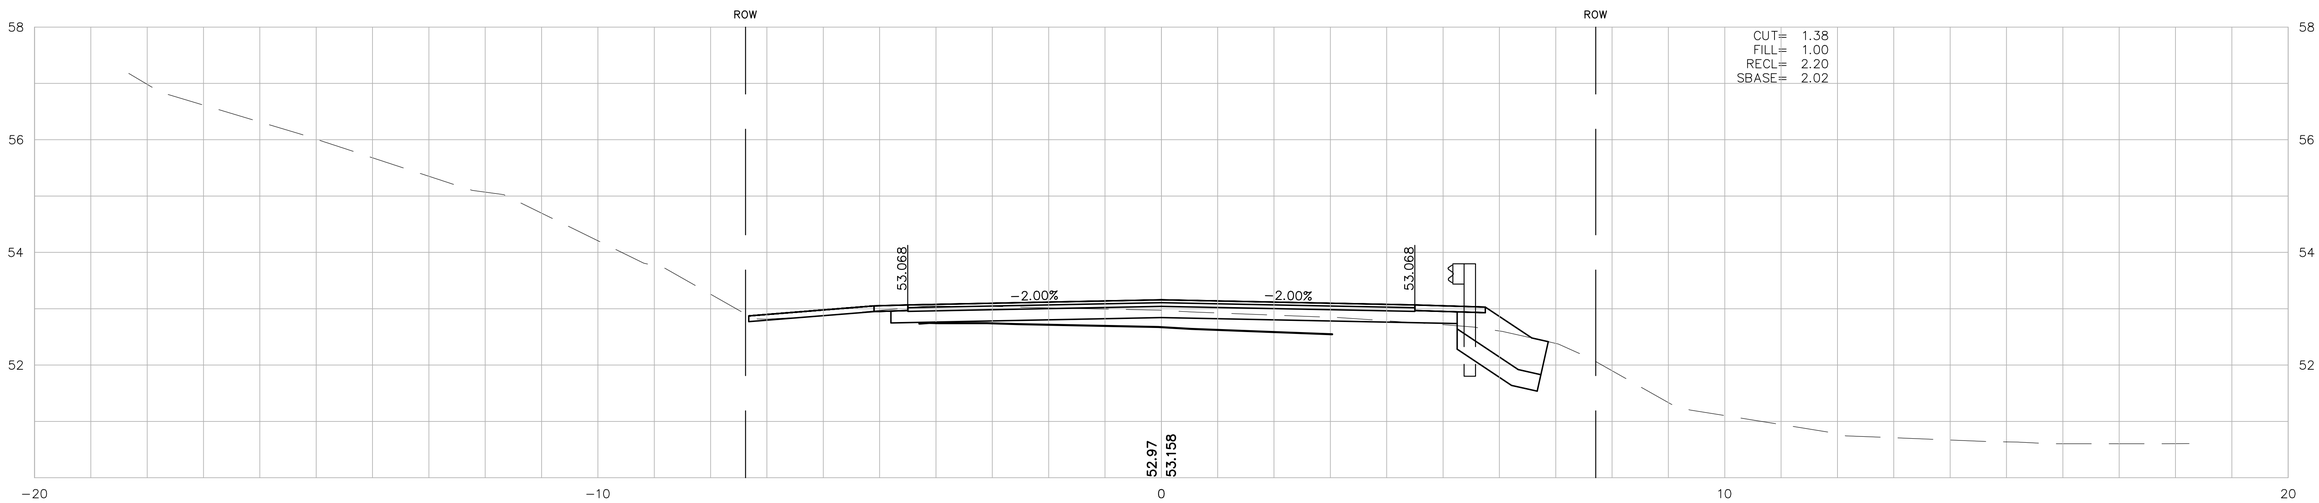

19+00

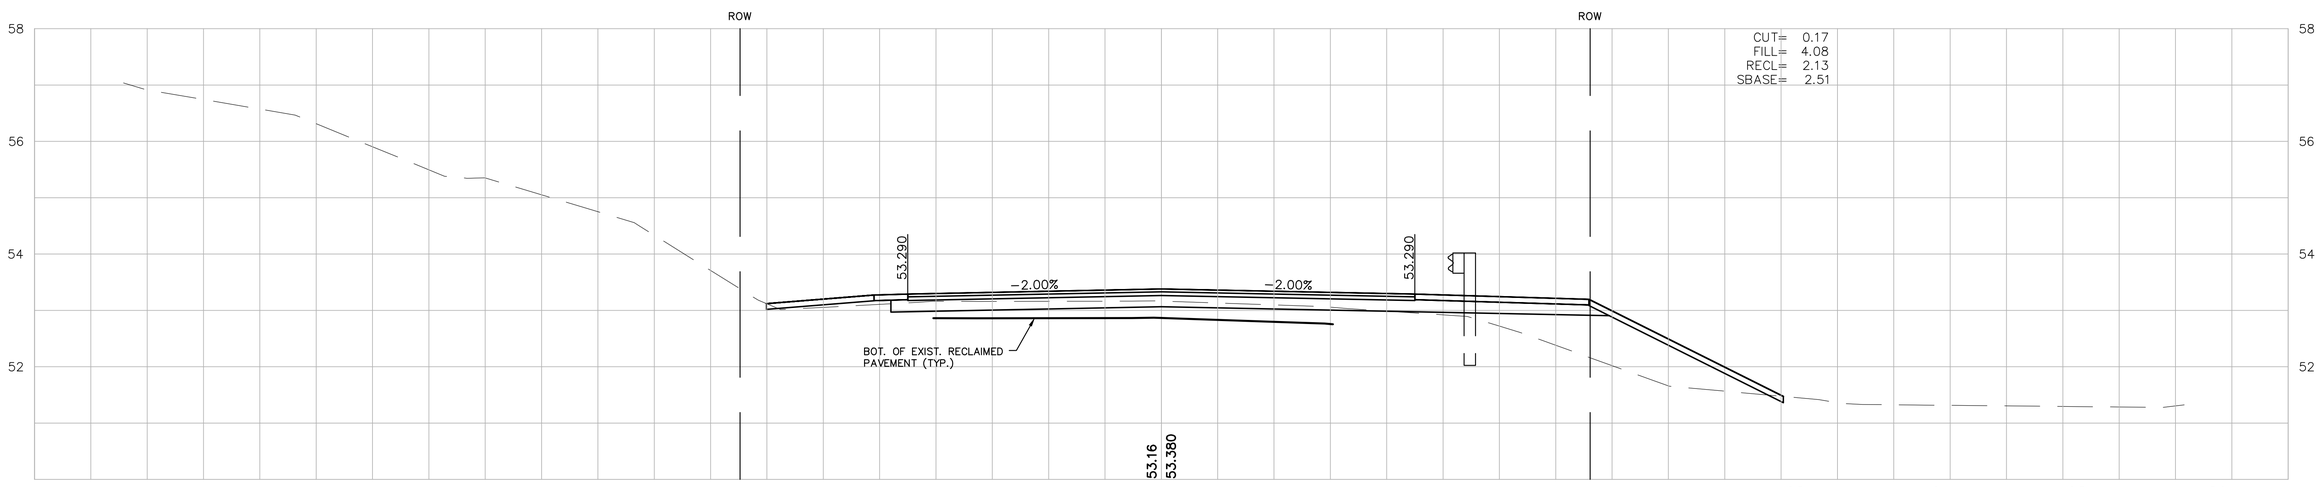

IN CHARGE OF MDE
DESIGNED BY RJD
DRAWN BY RJD
CHECKED BY MDE

MONTAGUE
GREENFIELD ROAD

STATE	FED. AID PROJ. NO.	SHEET NO.	TOTAL SHEETS
MASS.	FED. AID	92	157
PROJECT FILE NO.	601657		

CROSS SECTIONS

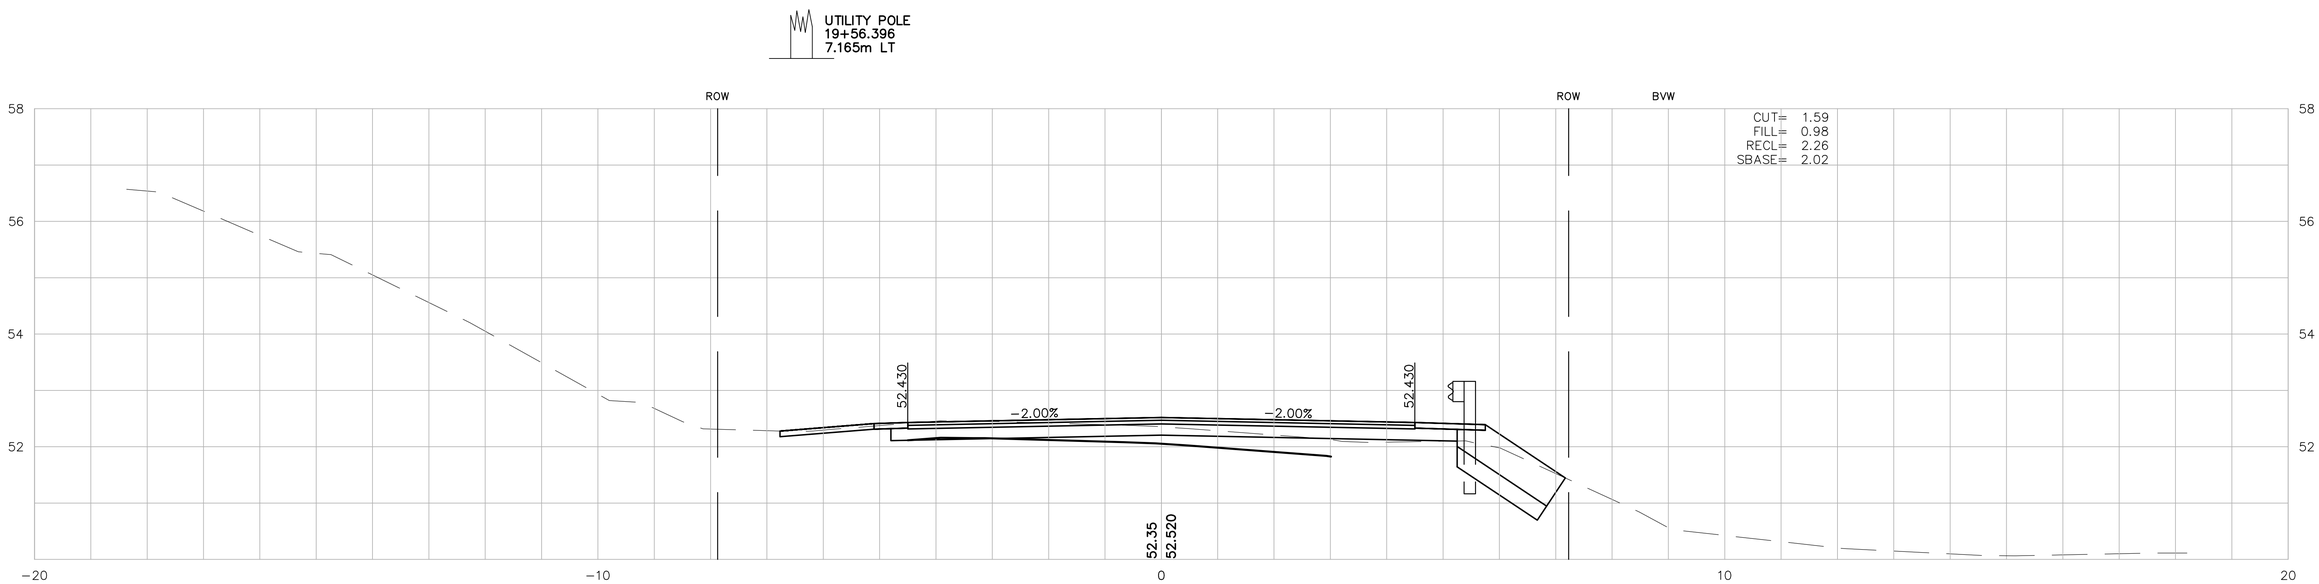

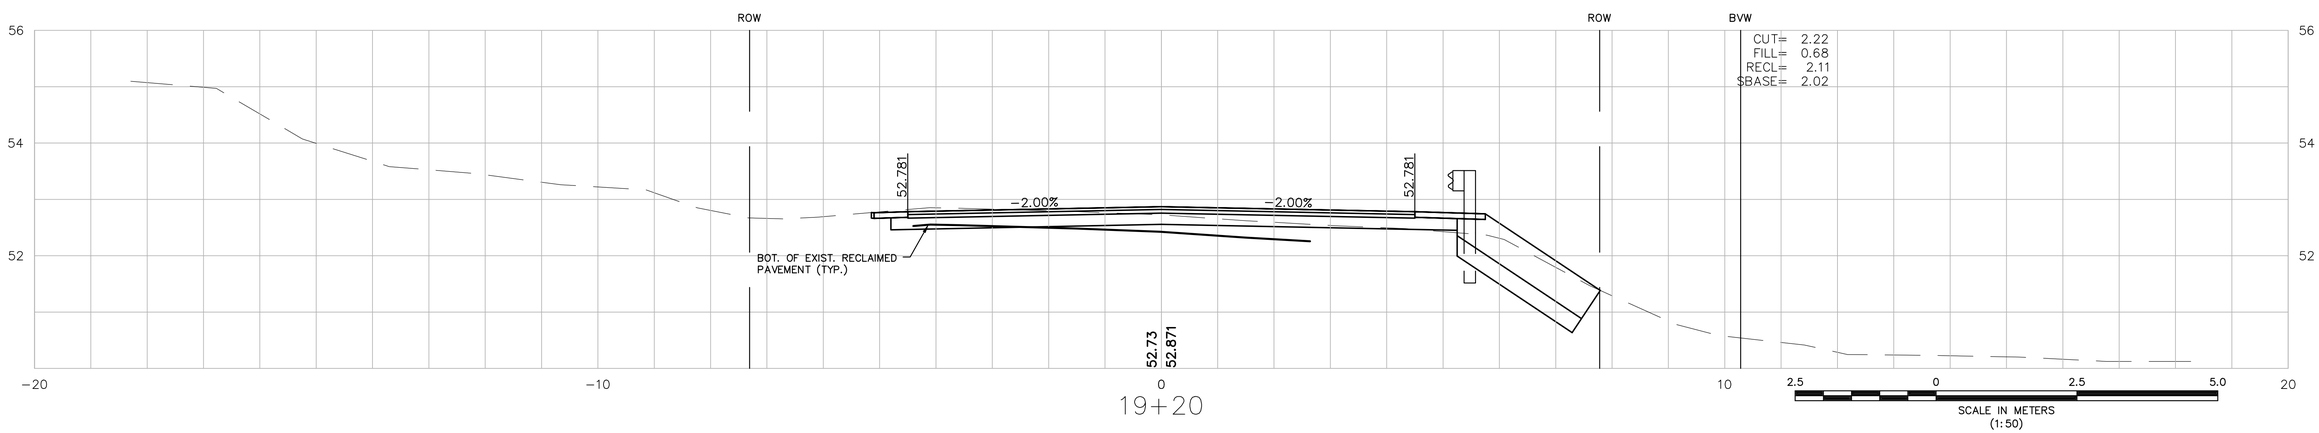

IN CHARGE OF MDE
DESIGNED BY RJD
DRAWN BY RJD
CHECKED BY MDE

MONTAGUE
GREENFIELD ROAD

STATE	FED. AID PROJ. NO.	SHEET NO.	TOTAL SHEETS
MASS.	FED. AID	93	157
PROJECT FILE NO.	601657		

CROSS SECTIONS

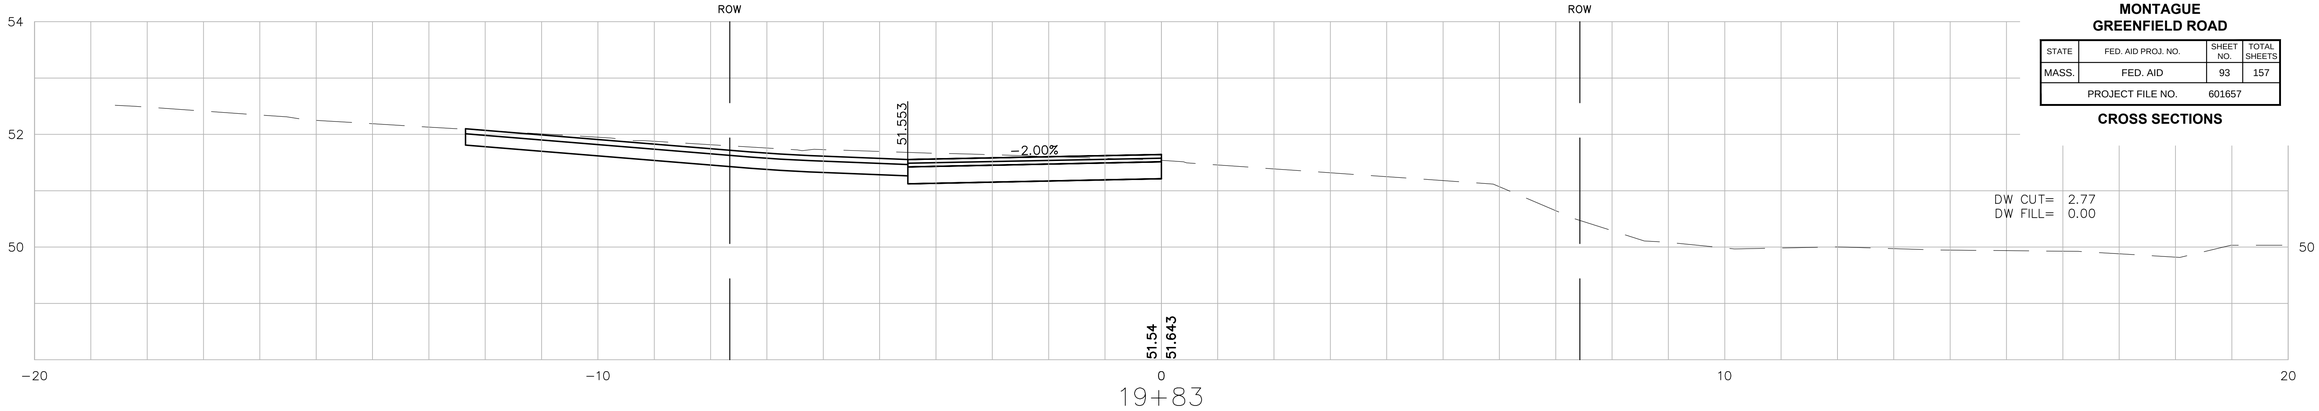

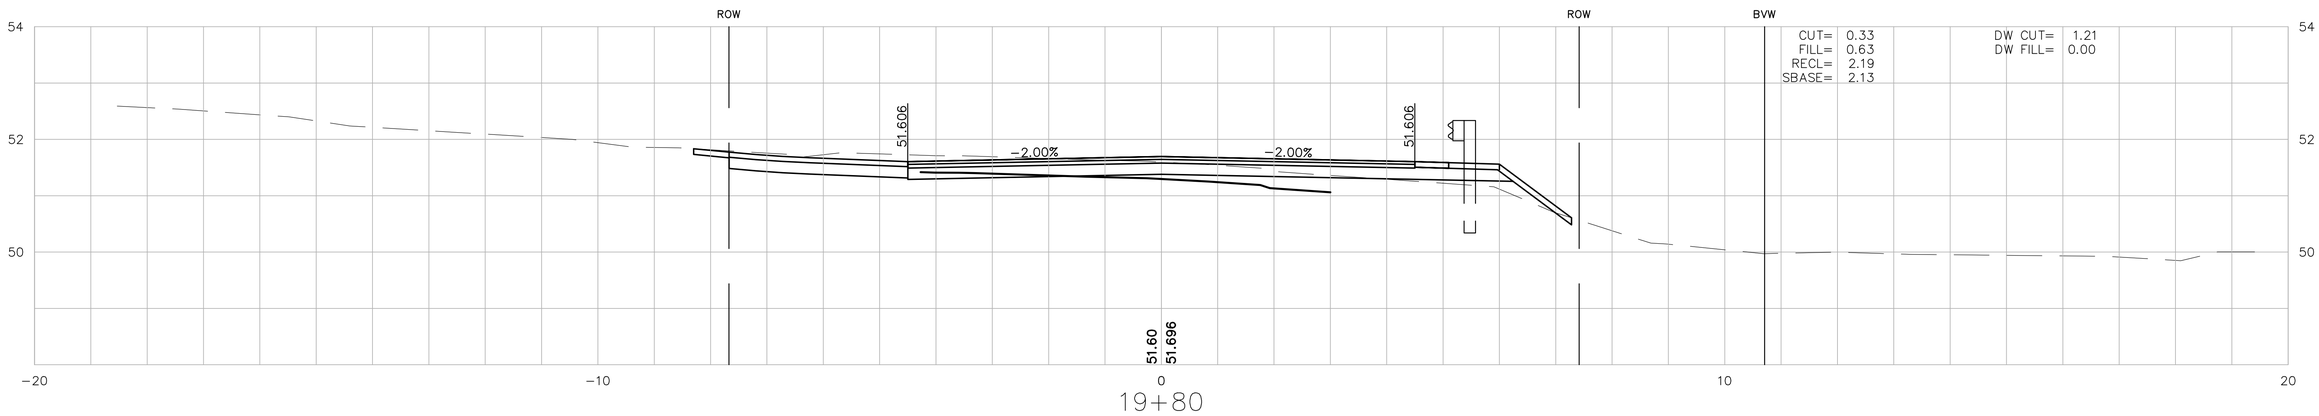

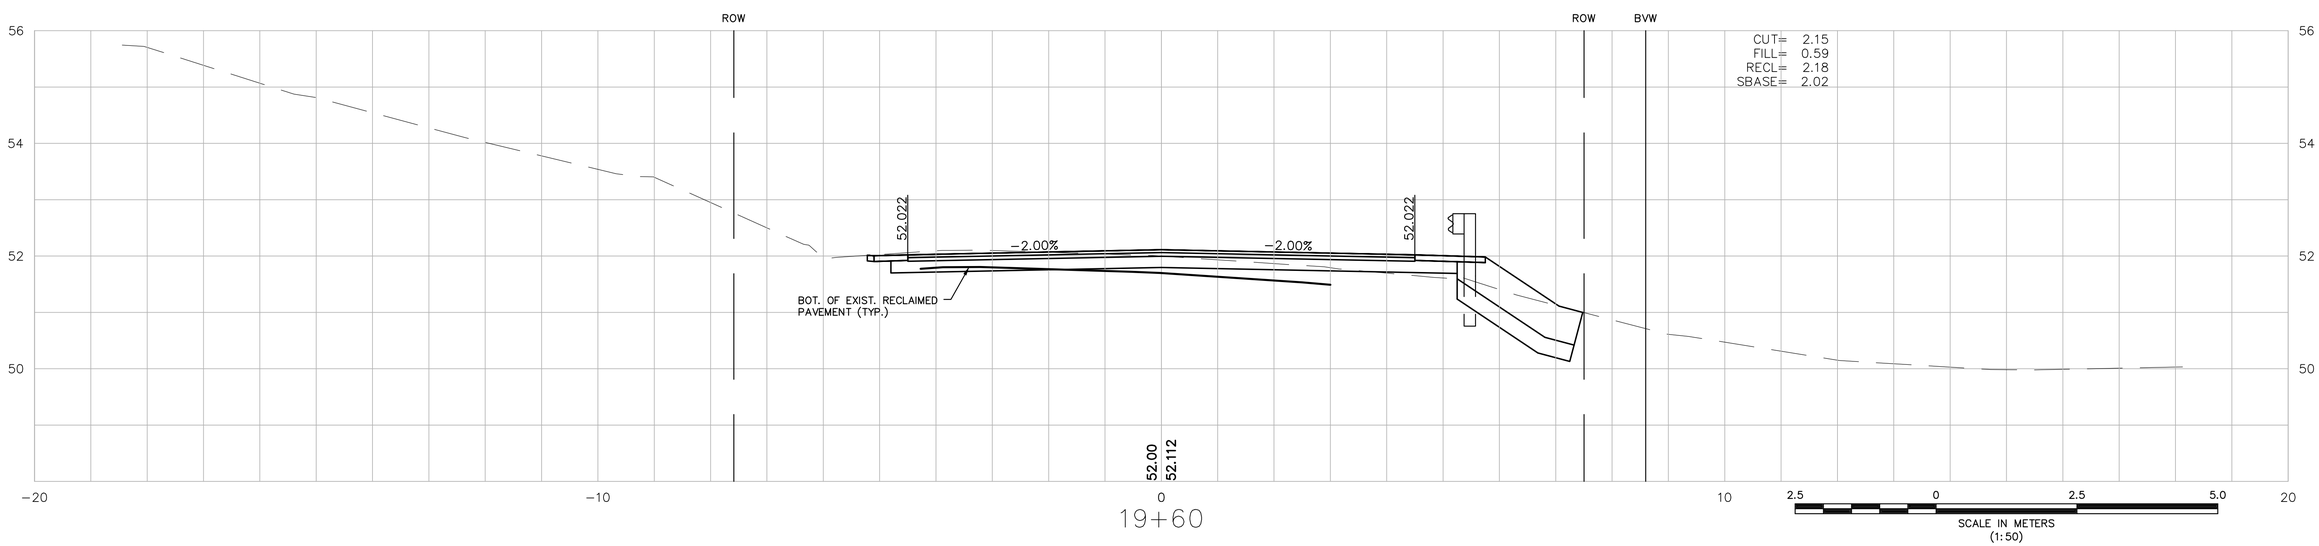

IN CHARGE OF MDE
DESIGNED BY RJD
DRAWN BY RJD
CHECKED BY MDE

MONTAGUE
GREENFIELD ROAD

STATE	FED. AID PROJ. NO.	SHEET NO.	TOTAL SHEETS
MASS.	FED. AID	94	157
PROJECT FILE NO.	601657		

CROSS SECTIONS

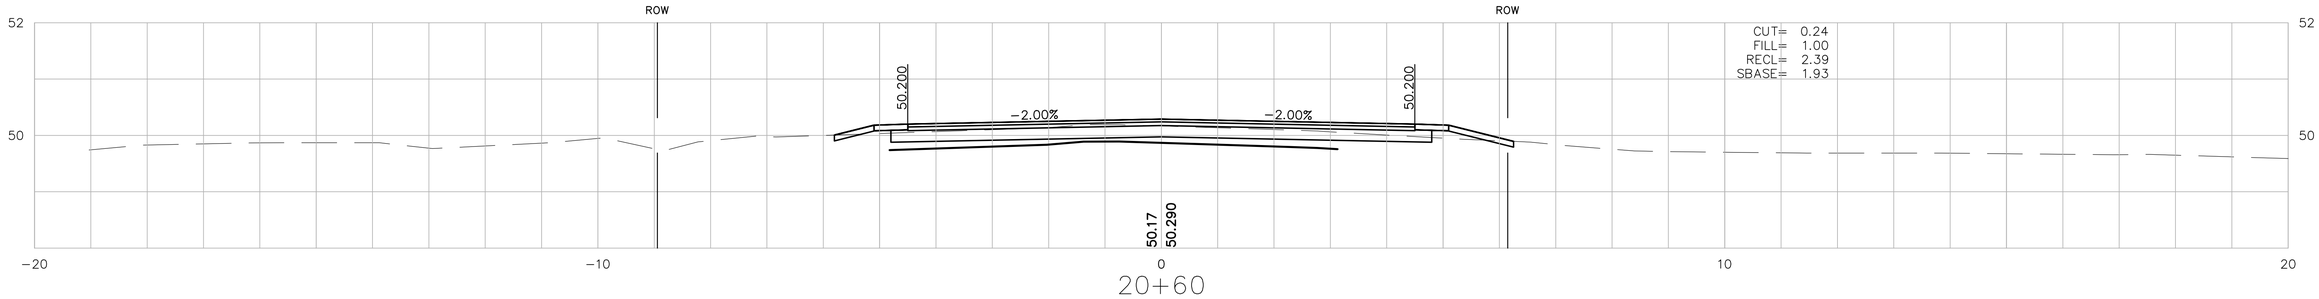

20+60

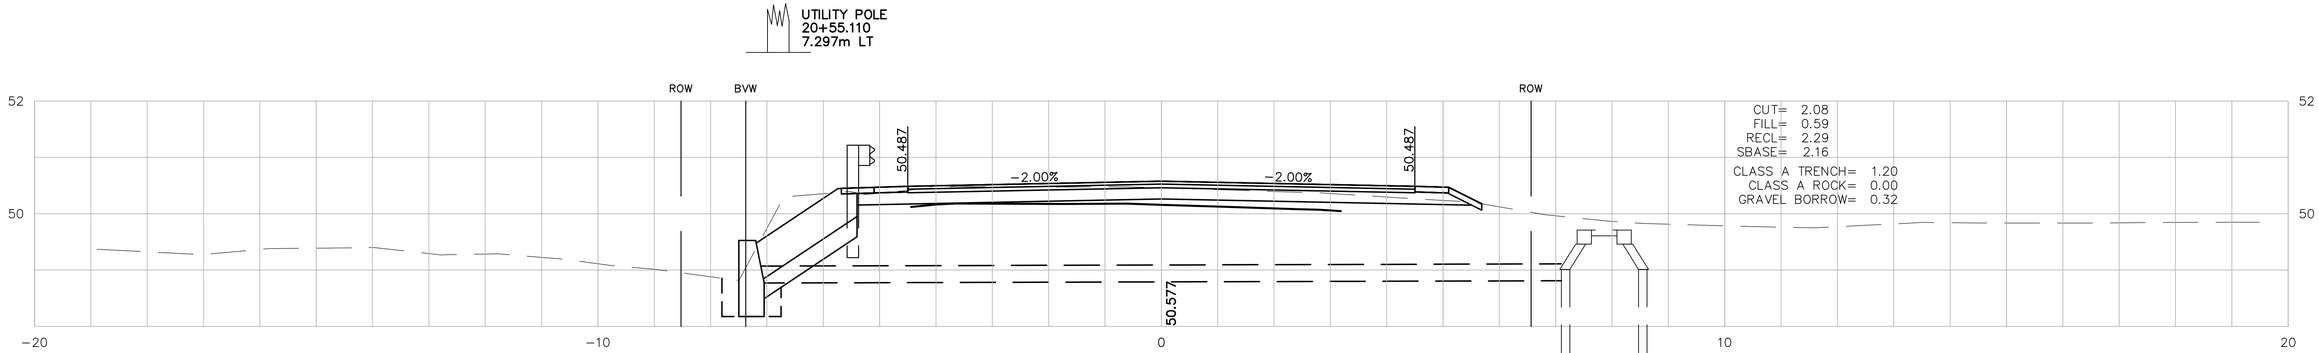

20+40

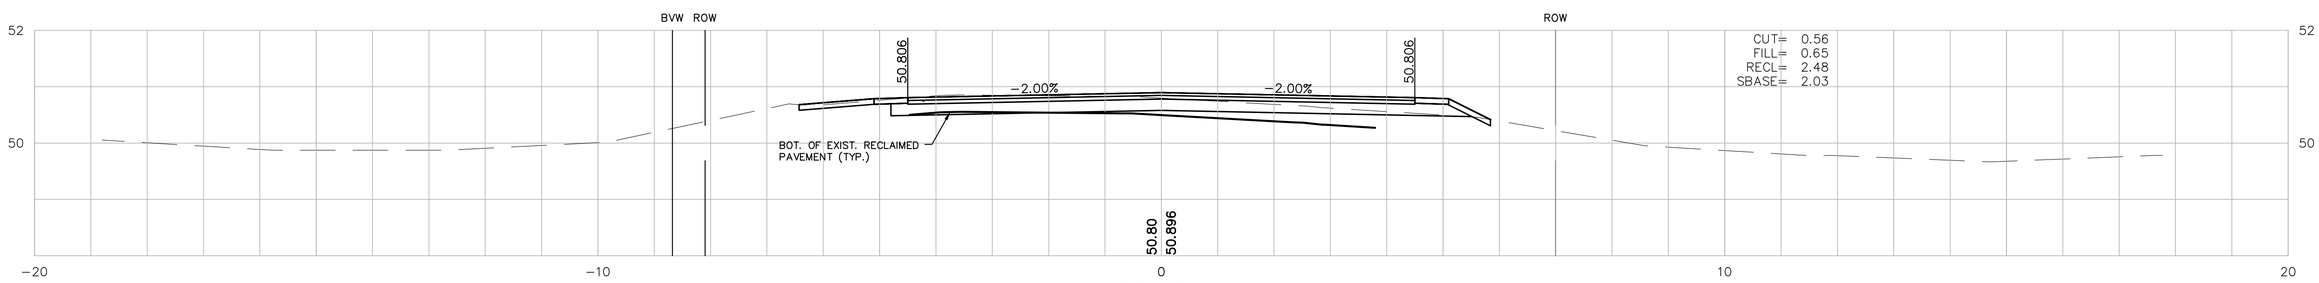

20+20

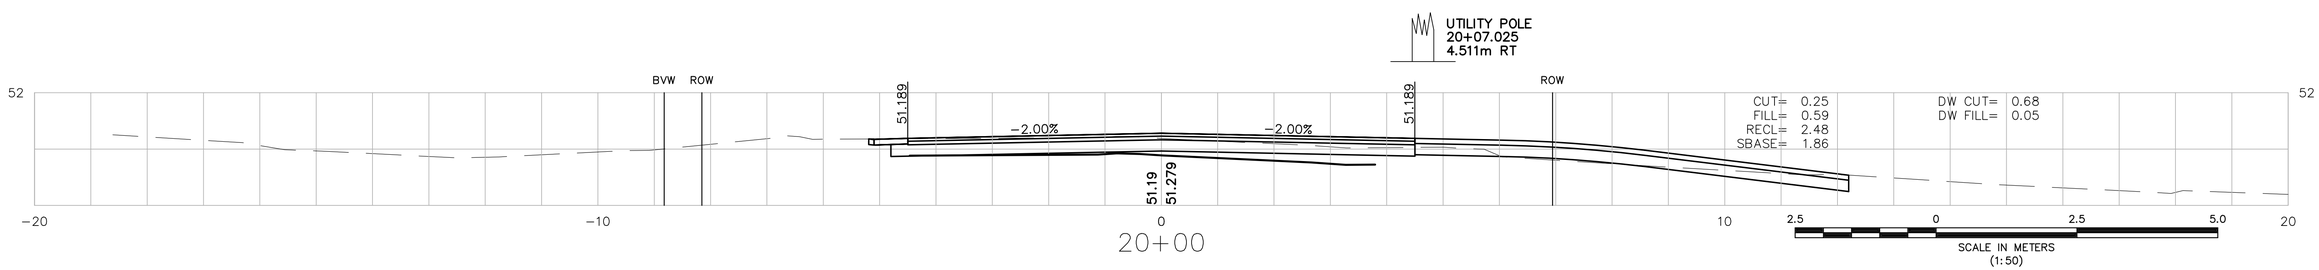

20+00

IN CHARGE OF MDE
DESIGNED BY RJD
DRAWN BY RJD
CHECKED BY MDE

MONTAGUE
GREENFIELD ROAD

STATE	FED. AID PROJ. NO.	SHEET NO.	TOTAL SHEETS
MASS.	FED. AID	95	157
PROJECT FILE NO.	601657		

CROSS SECTIONS

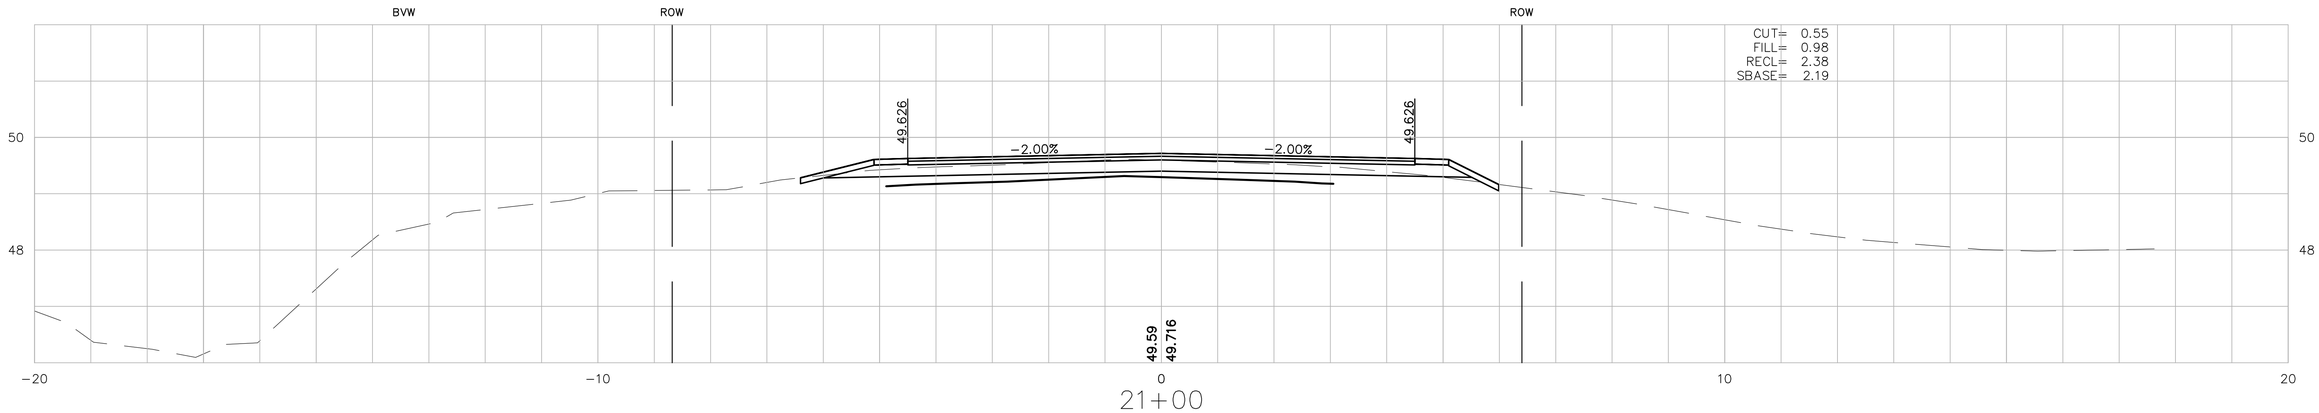

21+00

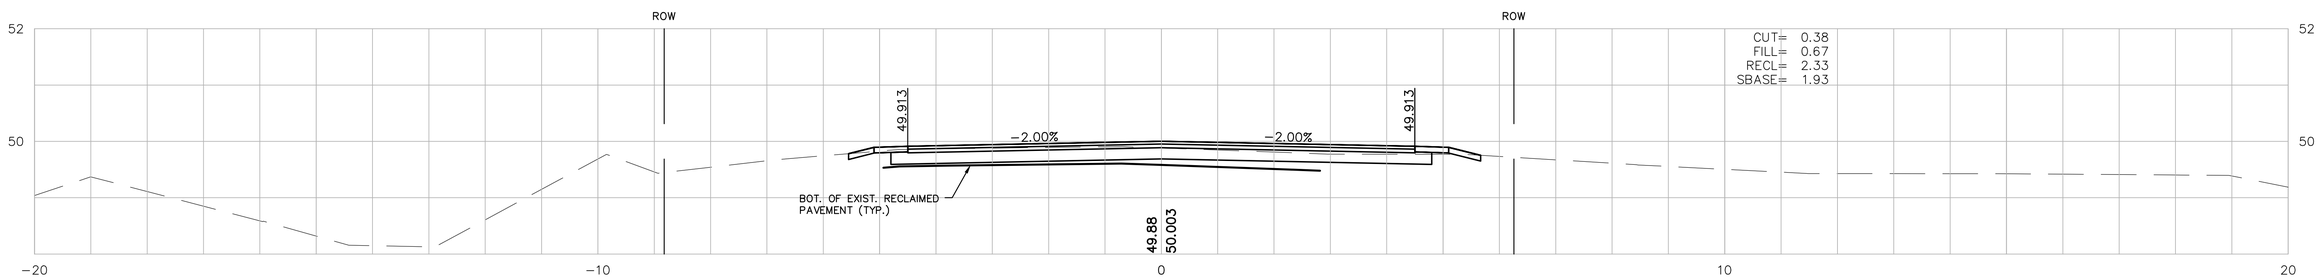

20+80

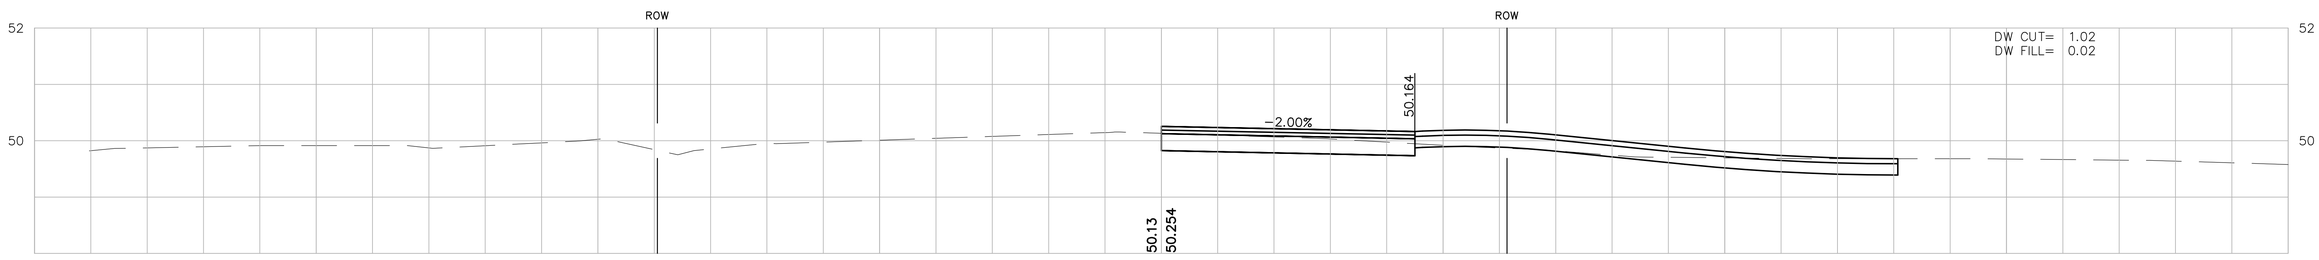

20+62

2.5 0 2.5 5.0
SCALE IN METERS
(1:50)

IN CHARGE OF MDE
DESIGNED BY RJD
DRAWN BY RJD
CHECKED BY MDE

MONTAGUE
GREENFIELD ROAD

STATE	FED. AID PROJ. NO.	SHEET NO.	TOTAL SHEETS
MASS.	FED. AID	96	157
PROJECT FILE NO.	601657		

CROSS SECTIONS

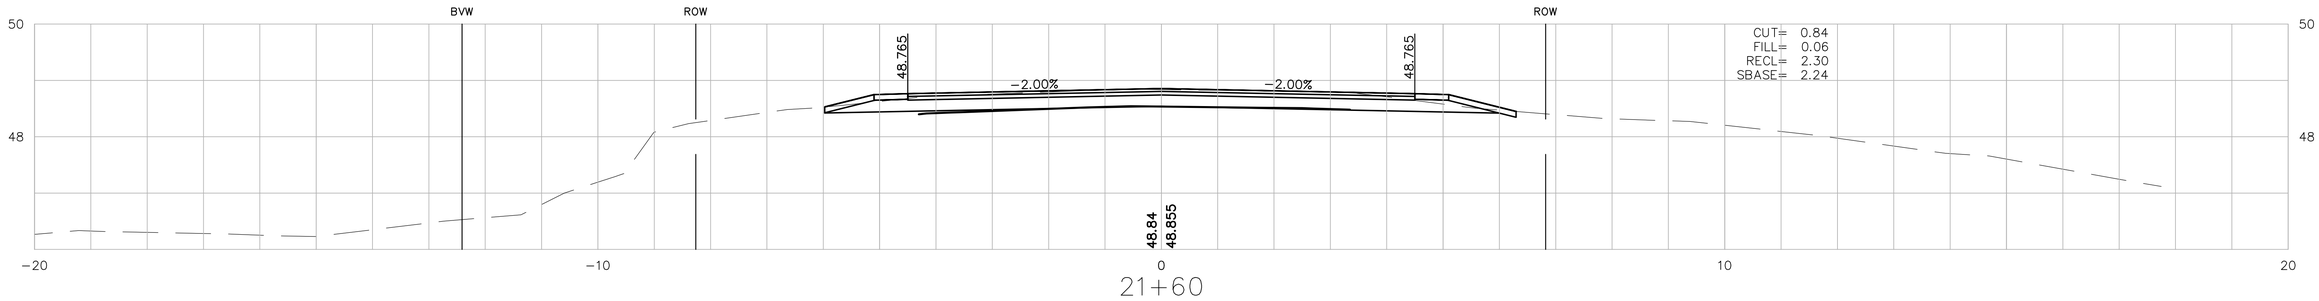

21+60

HYD
21+41.405
7.294m RT

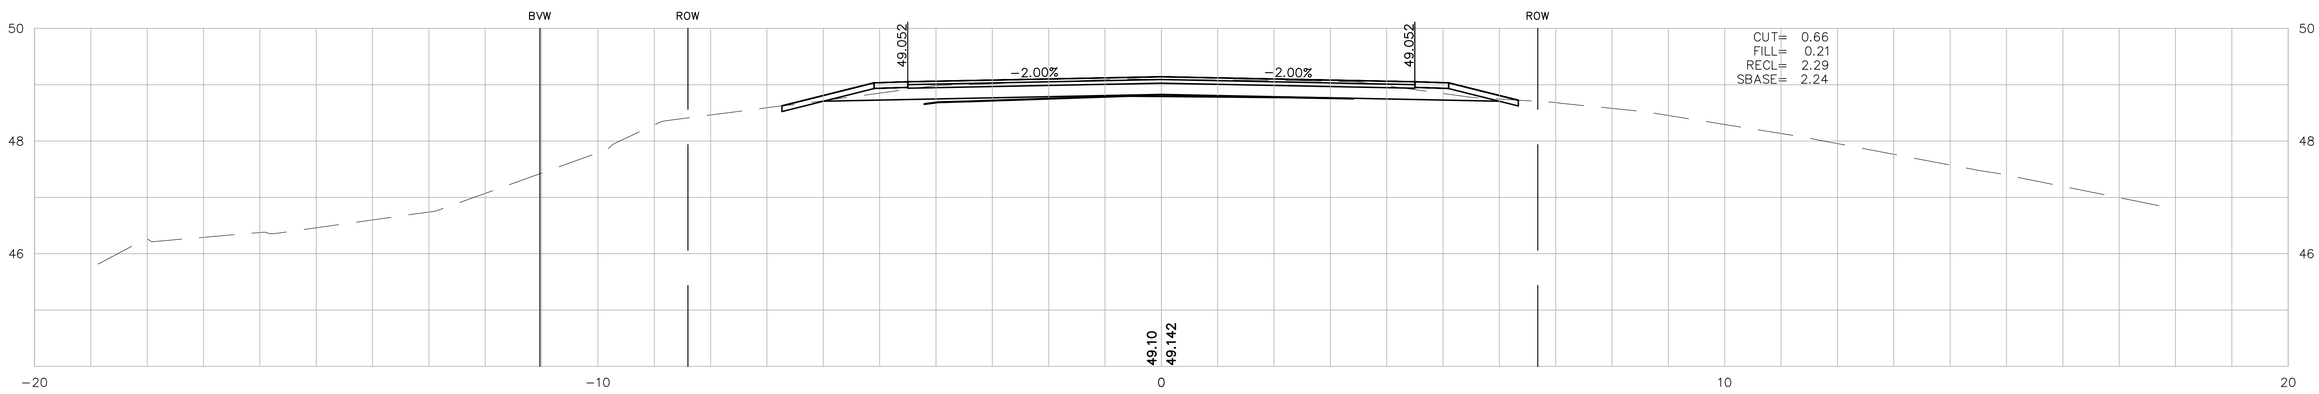

21+40

UTILITY POLE
21+24.380
8.104m LT

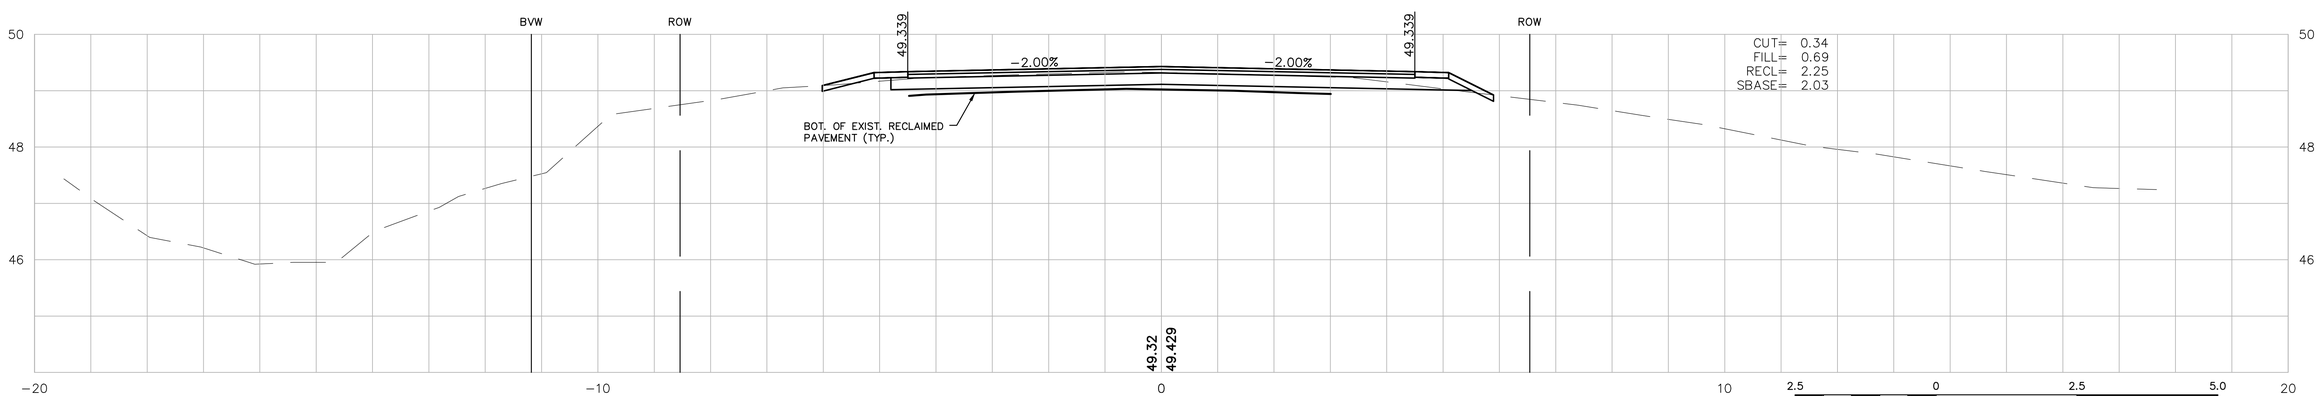

21+20

2.5 0 2.5 5.0
SCALE IN METERS
(1:50)

IN CHARGE OF MDE
DESIGNED BY RJD
DRAWN BY RJD
CHECKED BY MDE

MONTAGUE
GREENFIELD ROAD

STATE	FED. AID PROJ. NO.	SHEET NO.	TOTAL SHEETS
MASS.	FED. AID	97	157
PROJECT FILE NO.	601657		

CROSS SECTIONS

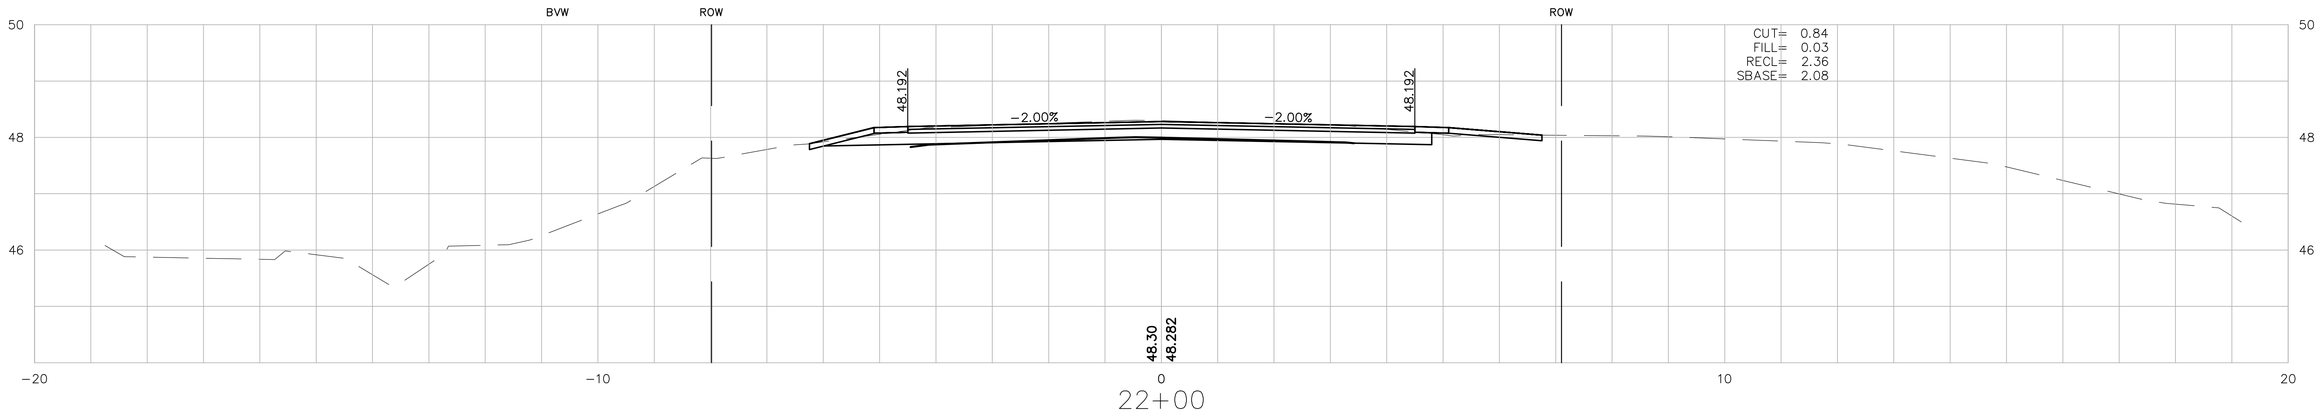

22+00

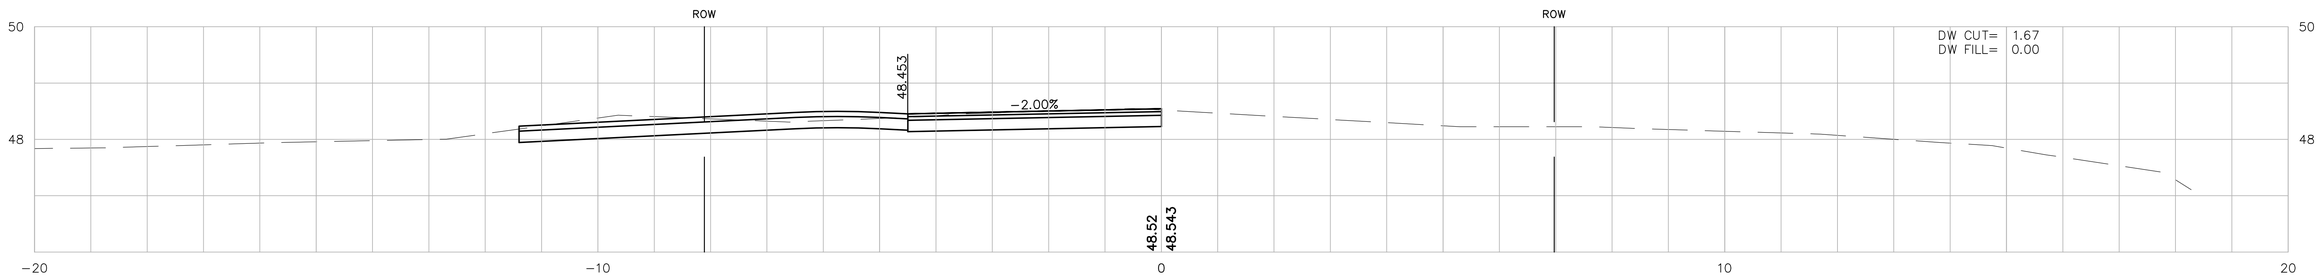

21+82

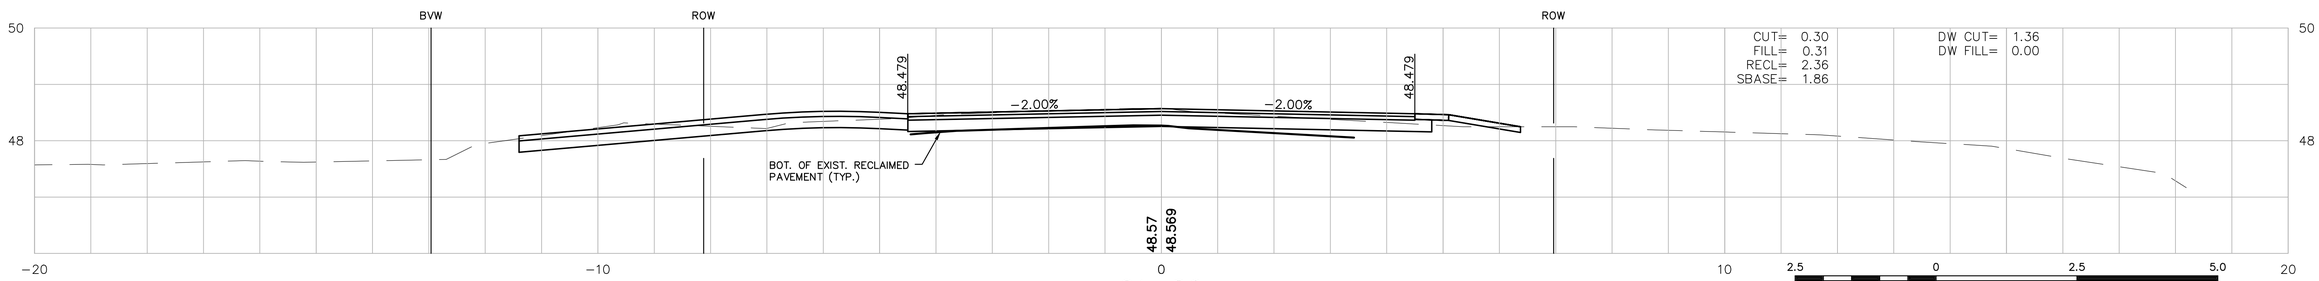

21+80

IN CHARGE OF MDE
DESIGNED BY RJD
DRAWN BY RJD
CHECKED BY MDE

MONTAGUE
GREENFIELD ROAD

STATE	FED. AID PROJ. NO.	SHEET NO.	TOTAL SHEETS
MASS.	FED. AID	98	157
PROJECT FILE NO.	601657		

CROSS SECTIONS

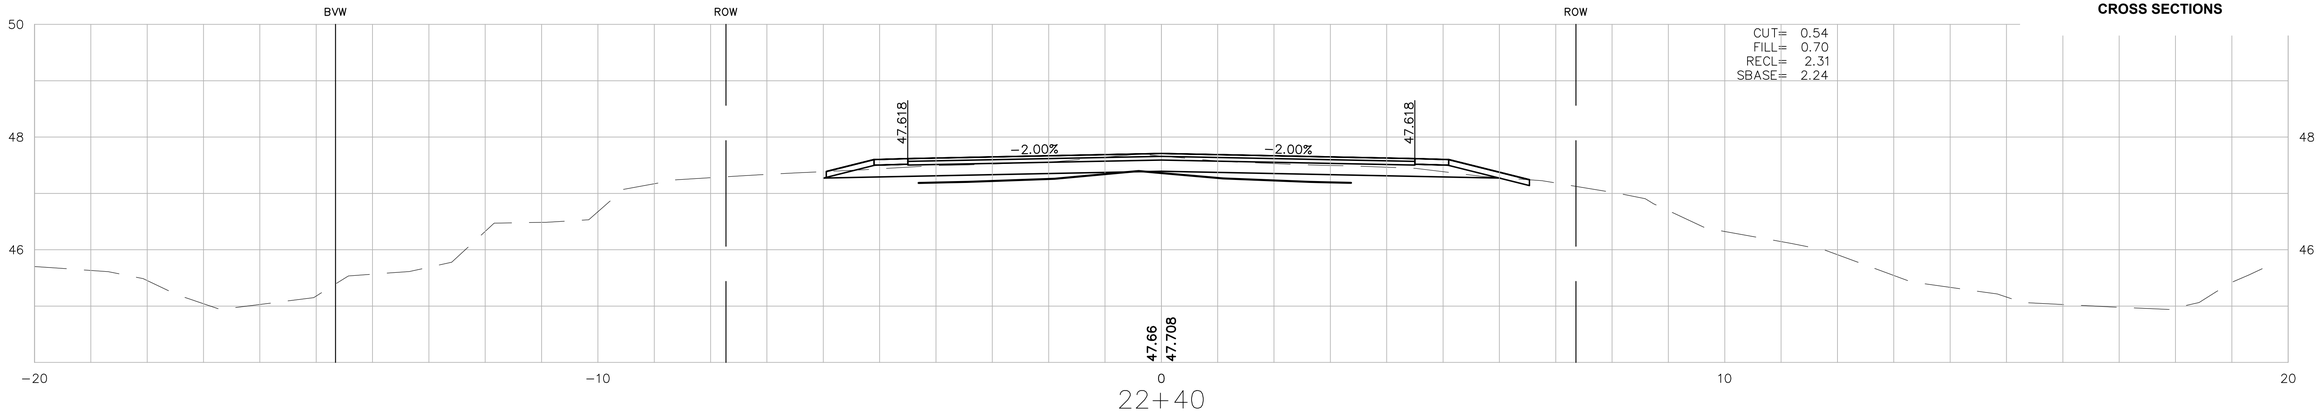

22+40

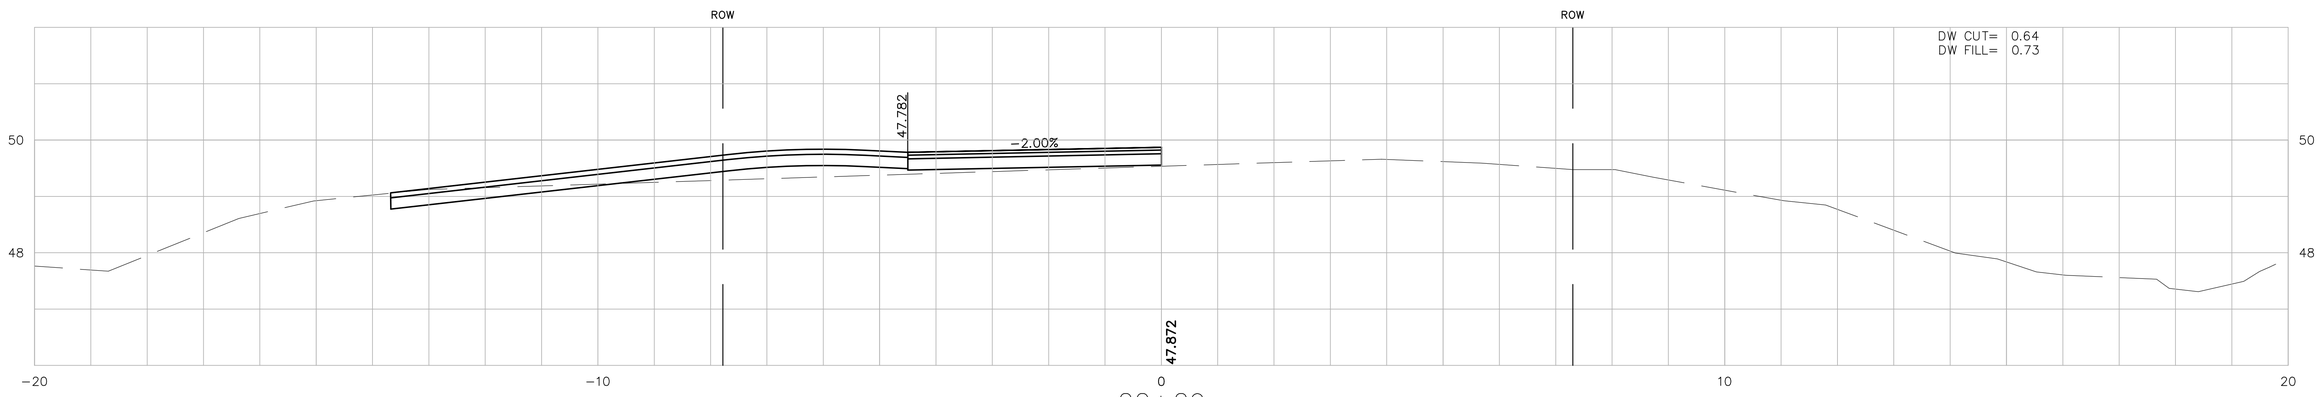

22+29

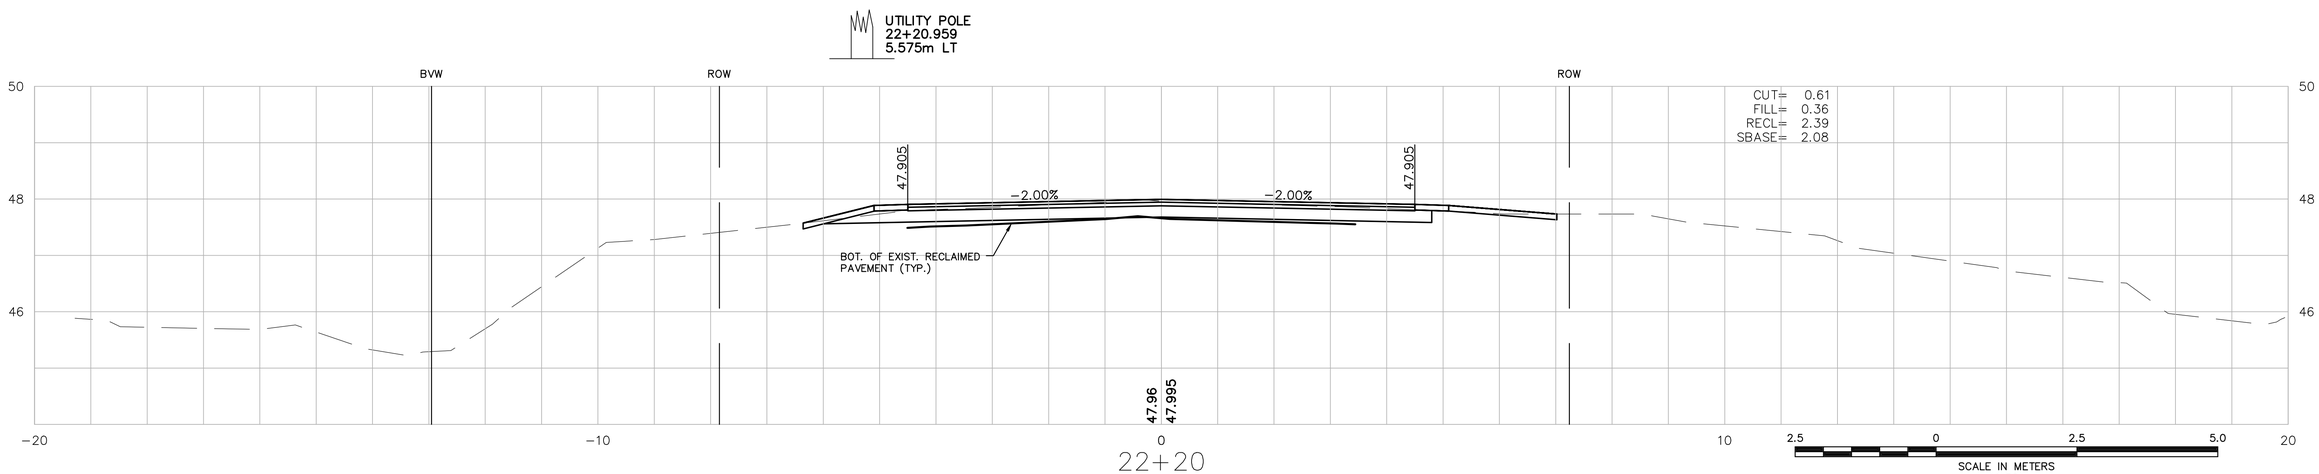

22+20

2.5 0 2.5 5.0
SCALE IN METERS
(1:50)

IN CHARGE OF MDE
DESIGNED BY RJD
DRAWN BY RJD
CHECKED BY MDE

MONTAGUE
GREENFIELD ROAD

STATE	FED. AID PROJ. NO.	SHEET NO.	TOTAL SHEETS
MASS.	FED. AID	99	157
PROJECT FILE NO.	601657		

CROSS SECTIONS

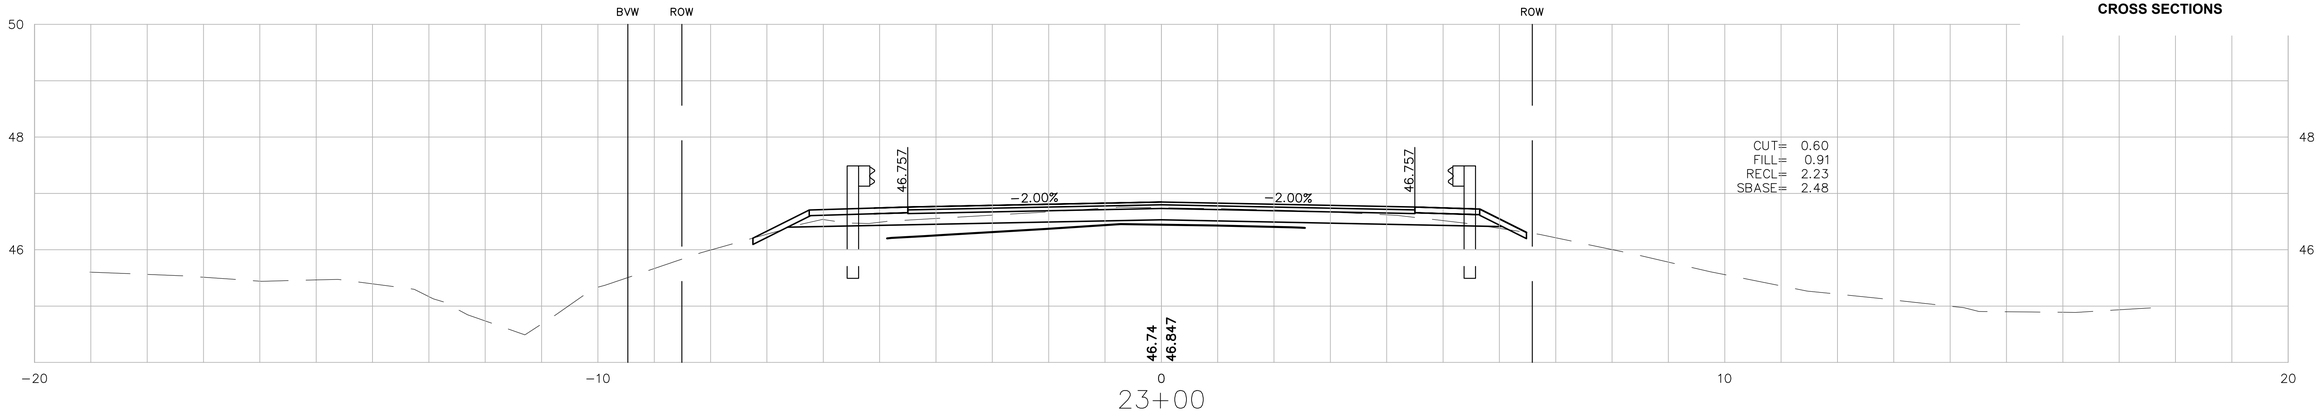

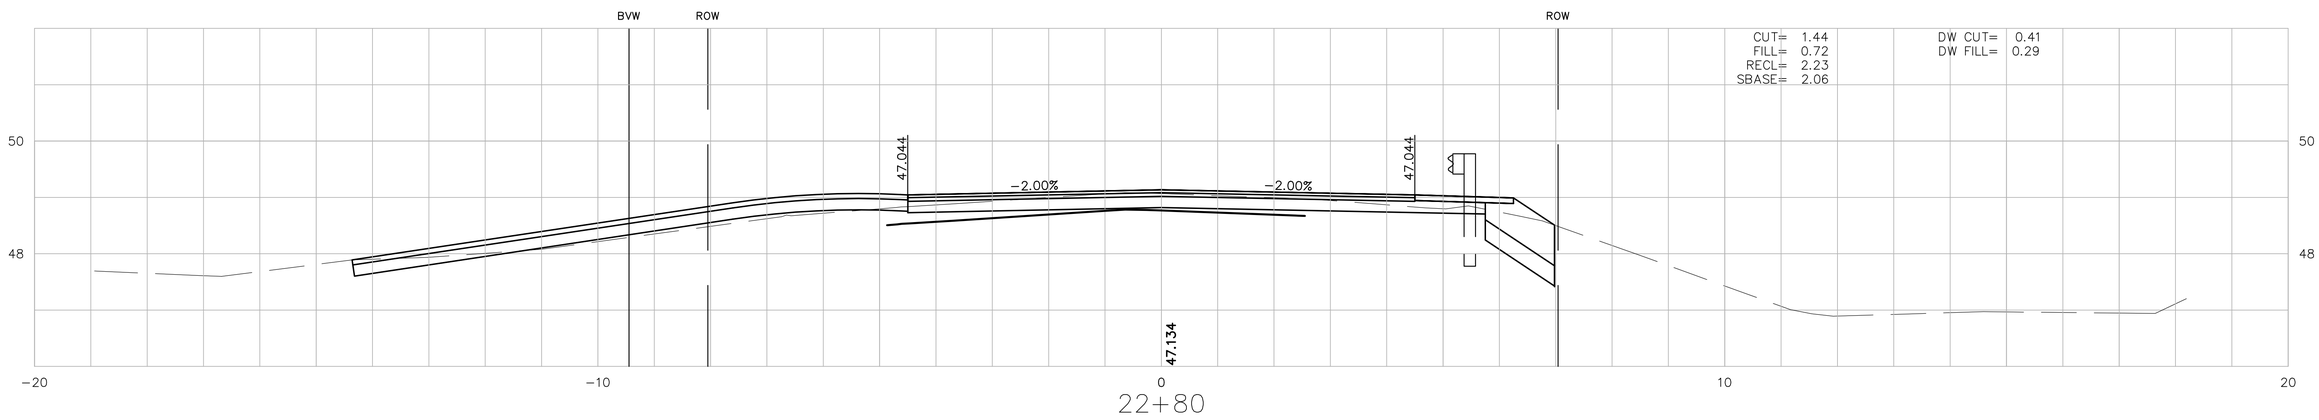

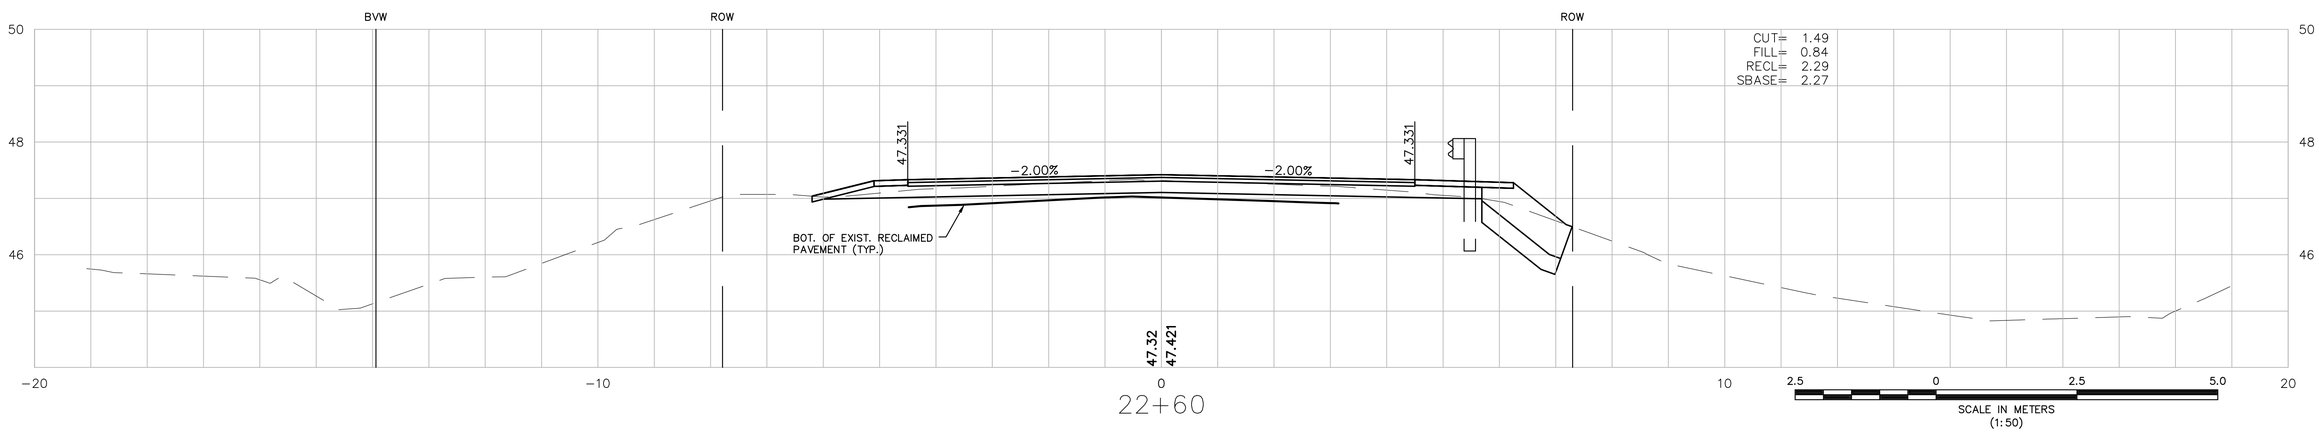

IN CHARGE OF MDE
DESIGNED BY RJD
DRAWN BY RJD
CHECKED BY MDE

MONTAGUE
GREENFIELD ROAD

STATE	FED. AID PROJ. NO.	SHEET NO.	TOTAL SHEETS
MASS.	FED. AID	100	157
PROJECT FILE NO.	601657		

CROSS SECTIONS

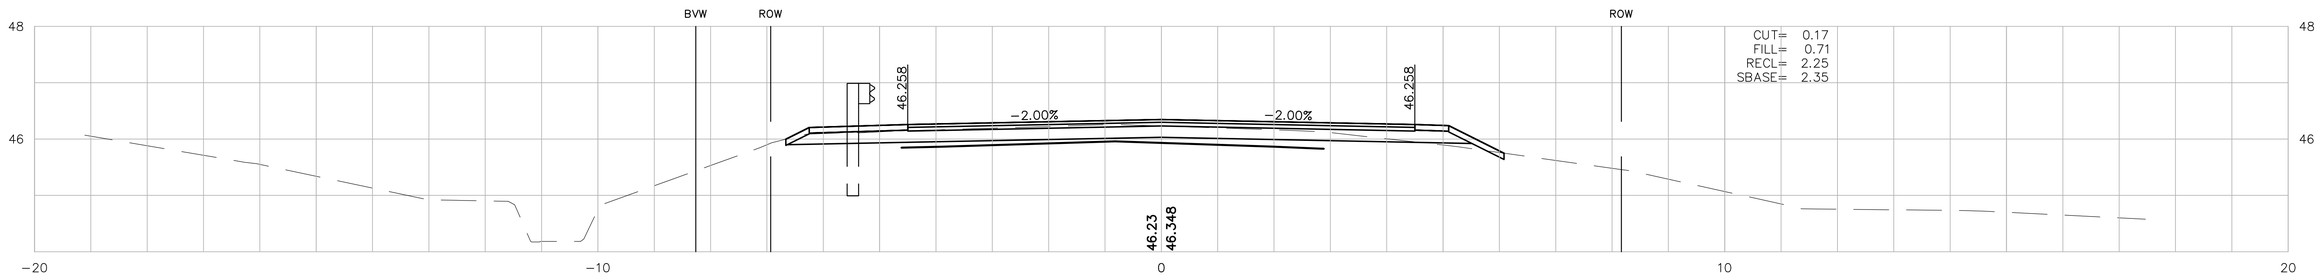

23+40

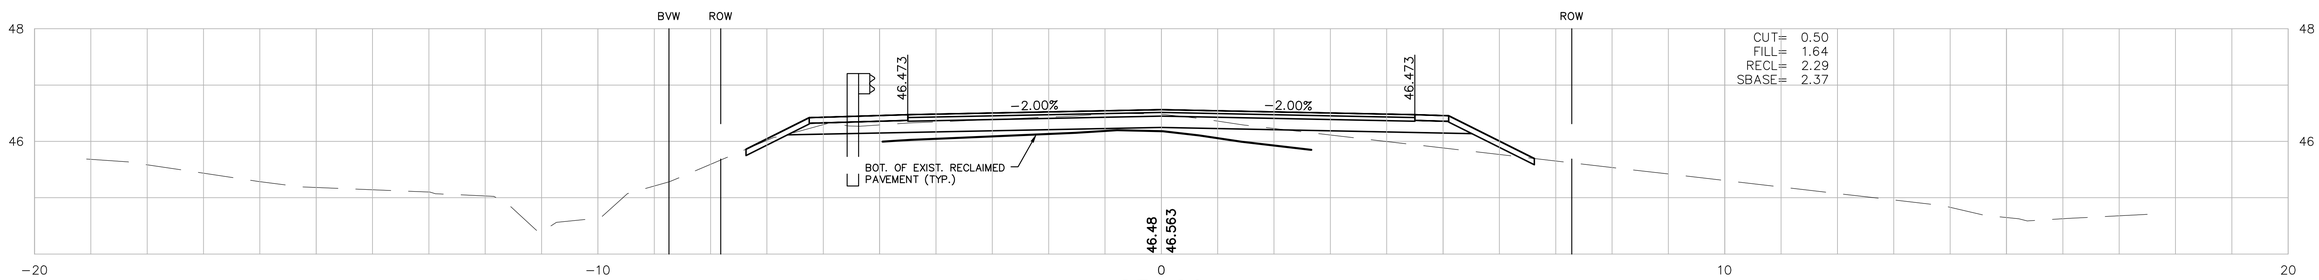

23+20

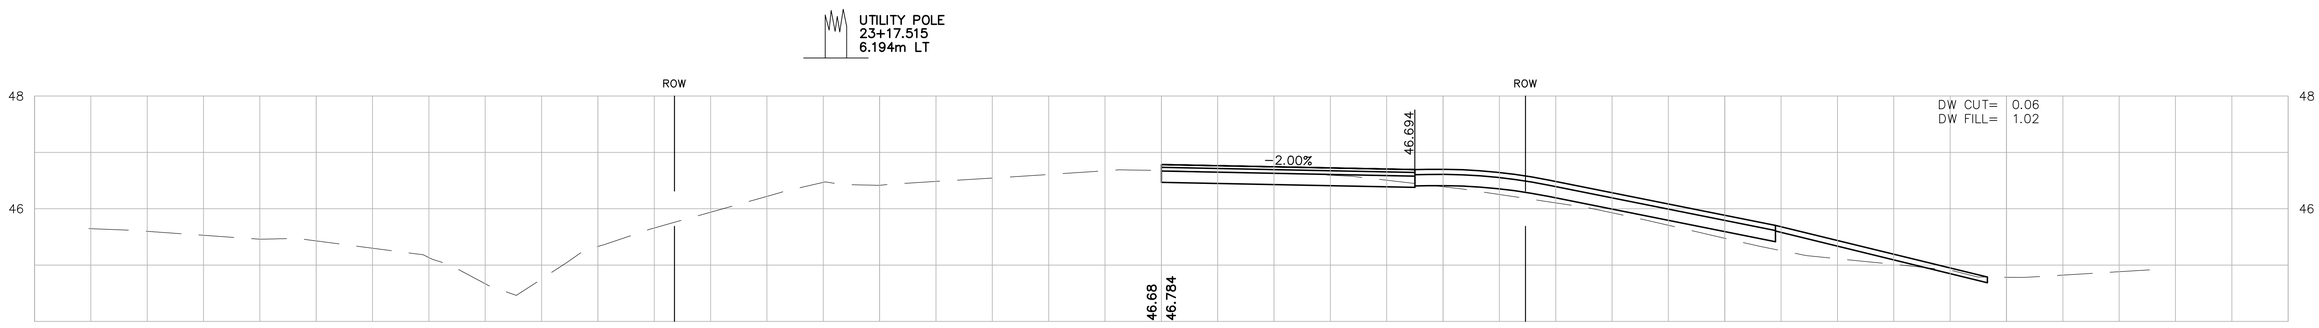

23+04

IN CHARGE OF MDE
DESIGNED BY RJD
DRAWN BY RJD
CHECKED BY MDE

MONTAGUE
GREENFIELD ROAD

STATE	FED. AID PROJ. NO.	SHEET NO.	TOTAL SHEETS
MASS.	FED. AID	101	157
PROJECT FILE NO.	601657		

CROSS SECTIONS

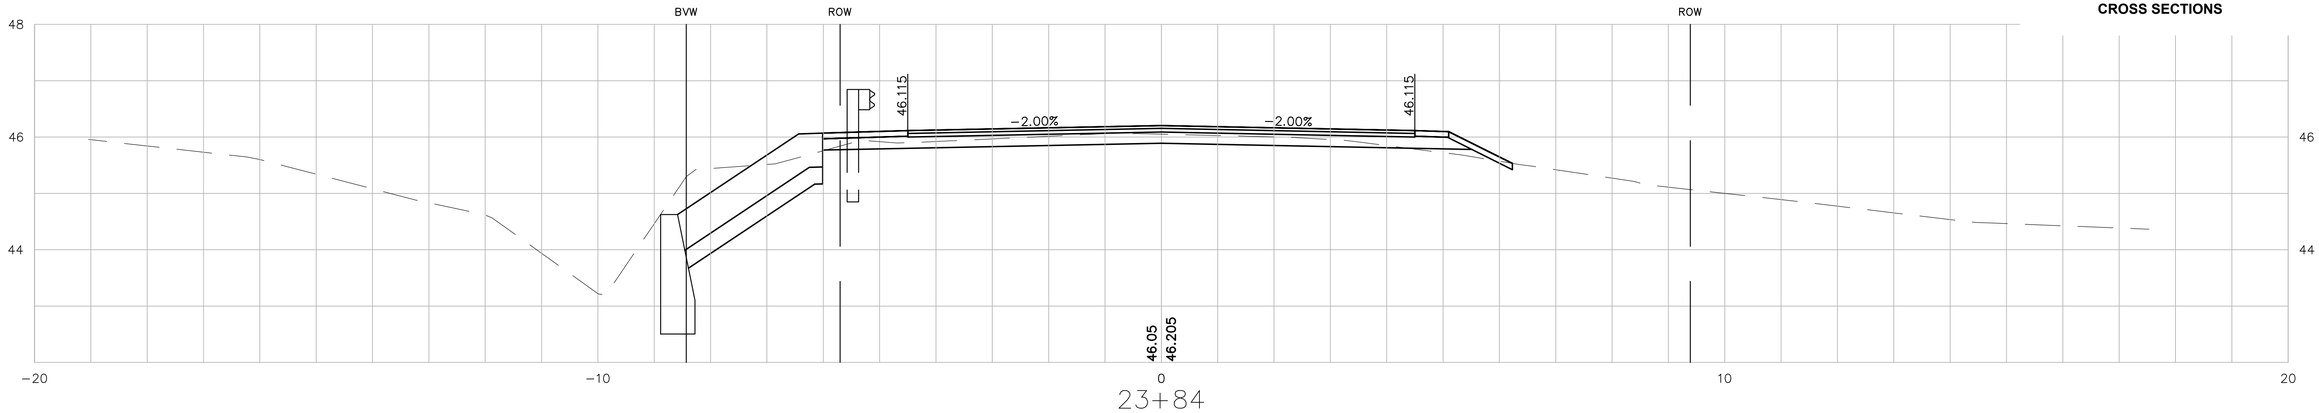

23+84

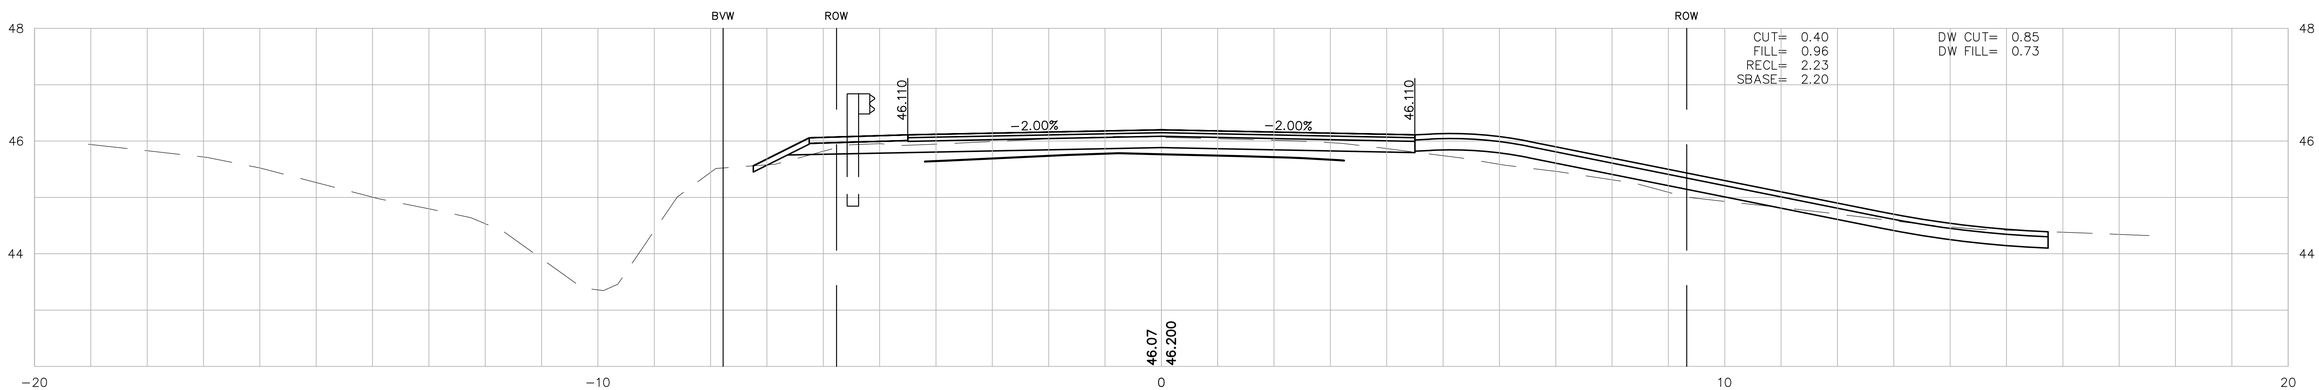

23+80

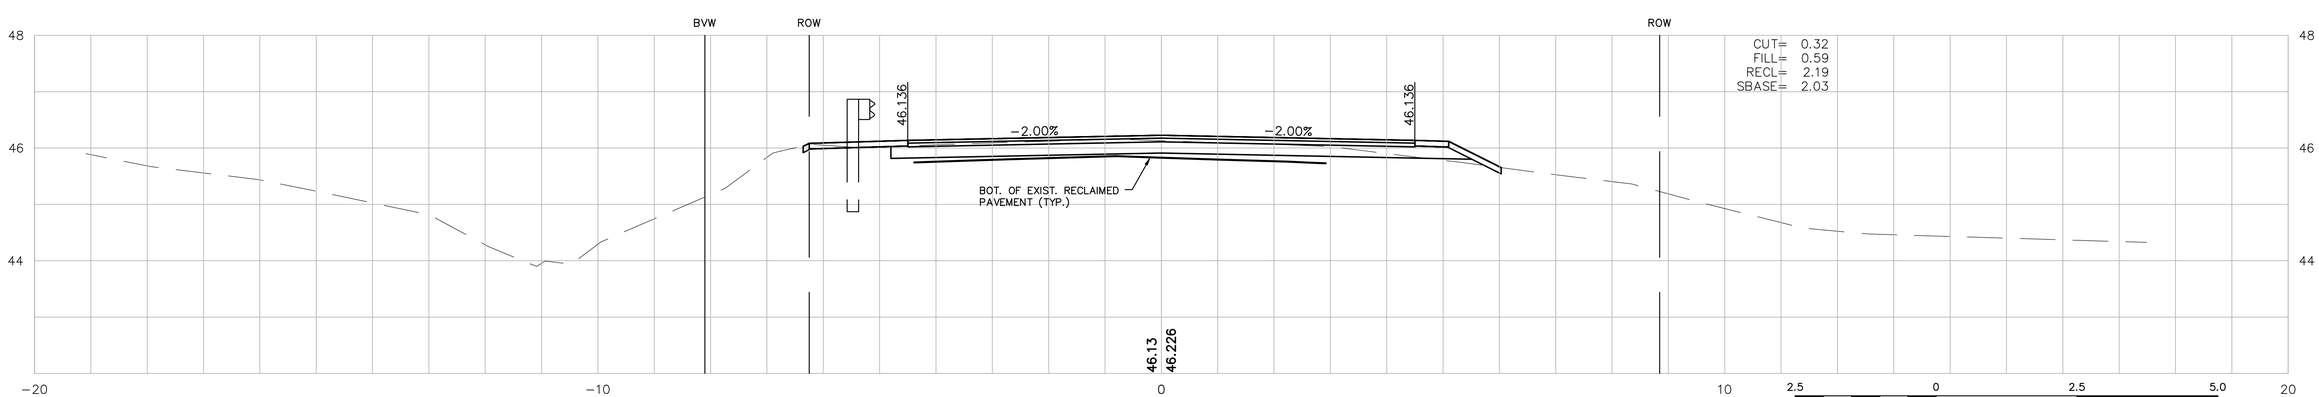

23+60

2.5 0 2.5 5.0
SCALE IN METERS
(1:50)

IN CHARGE OF MDE
DESIGNED BY RJD
DRAWN BY RJD
CHECKED BY MDE

MONTAGUE
GREENFIELD ROAD

STATE	FED. AID PROJ. NO.	SHEET NO.	TOTAL SHEETS
MASS.	FED. AID	102	157
PROJECT FILE NO.	601657		

CROSS SECTIONS

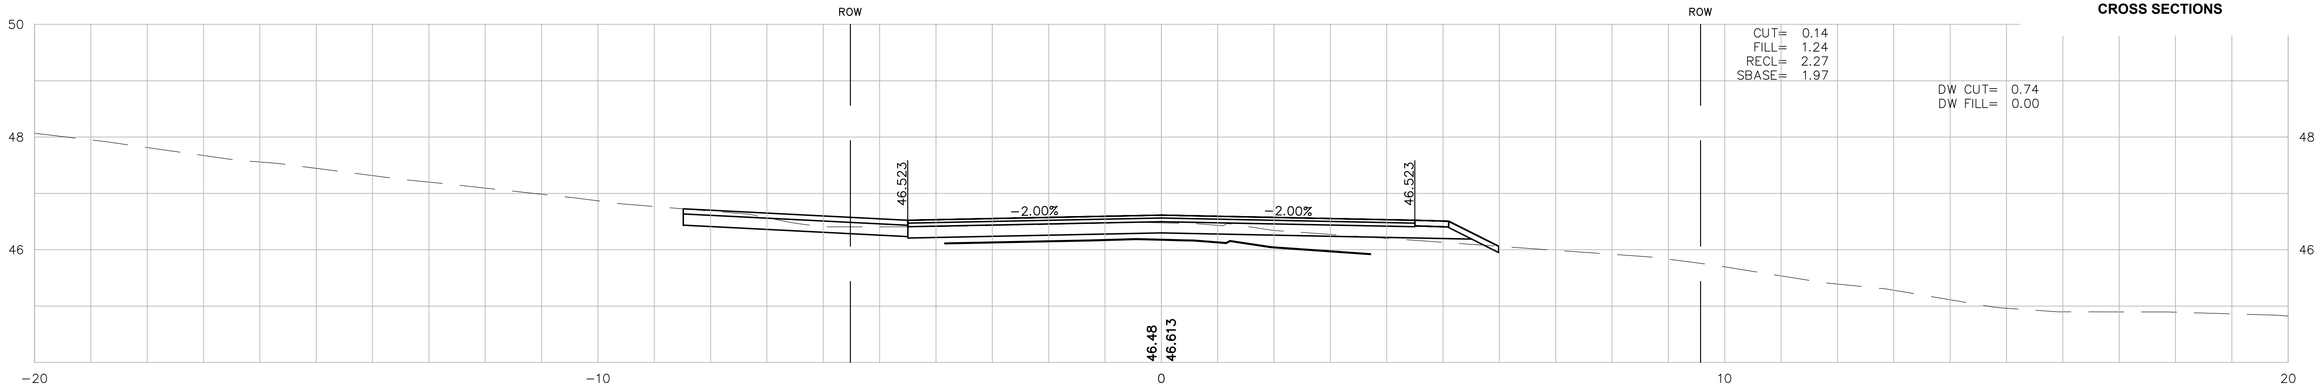

24+40

HYD
24+34.793
6.320m RT

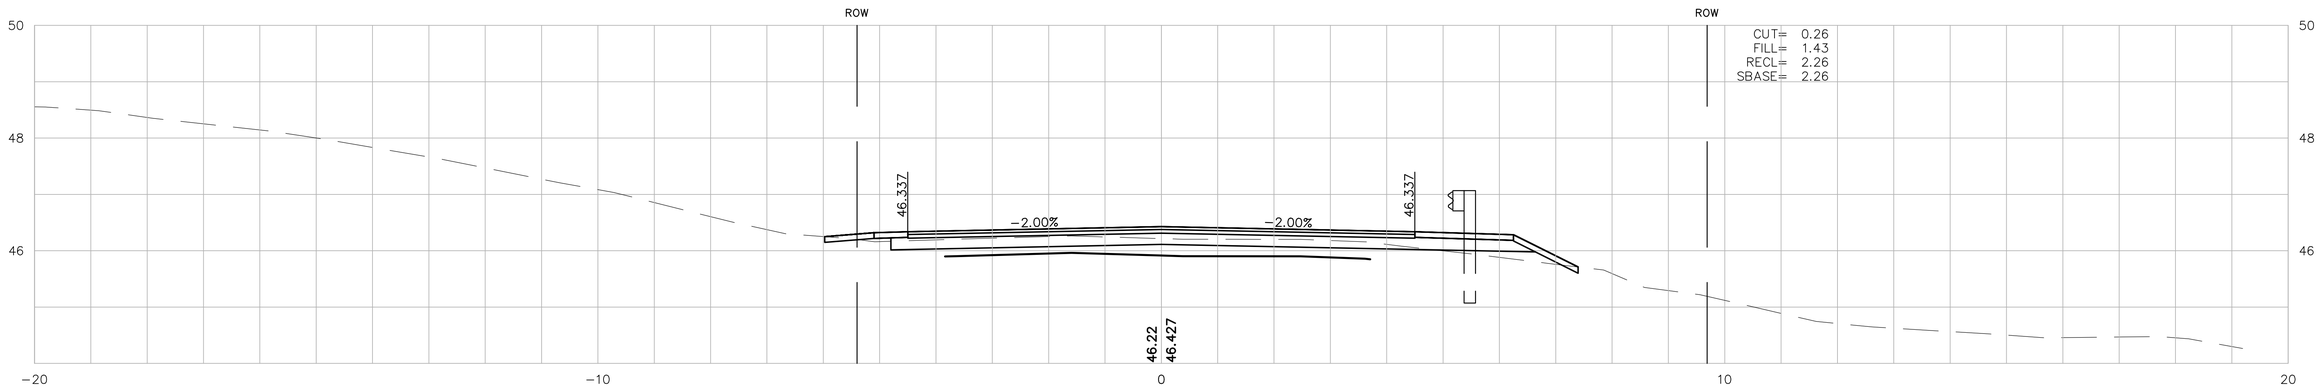

24+20

UTILITY POLE
24+07.111
5.687m LT

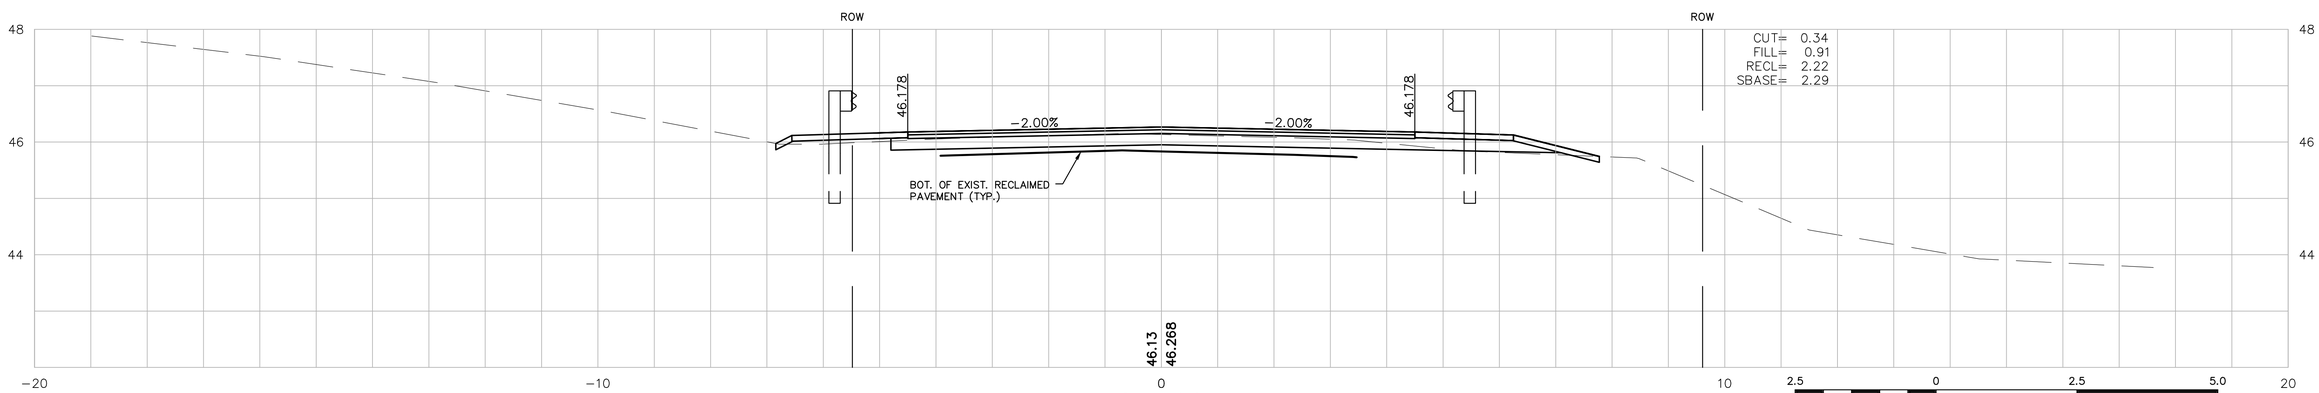

24+00

2.5 0 2.5 5.0
SCALE IN METERS
(1:50)

IN CHARGE OF MDE
DESIGNED BY RJD
DRAWN BY RJD
CHECKED BY MDE

MONTAGUE
GREENFIELD ROAD

STATE	FED. AID PROJ. NO.	SHEET NO.	TOTAL SHEETS
MASS.	FED. AID	103	157
PROJECT FILE NO.	601657		

CROSS SECTIONS

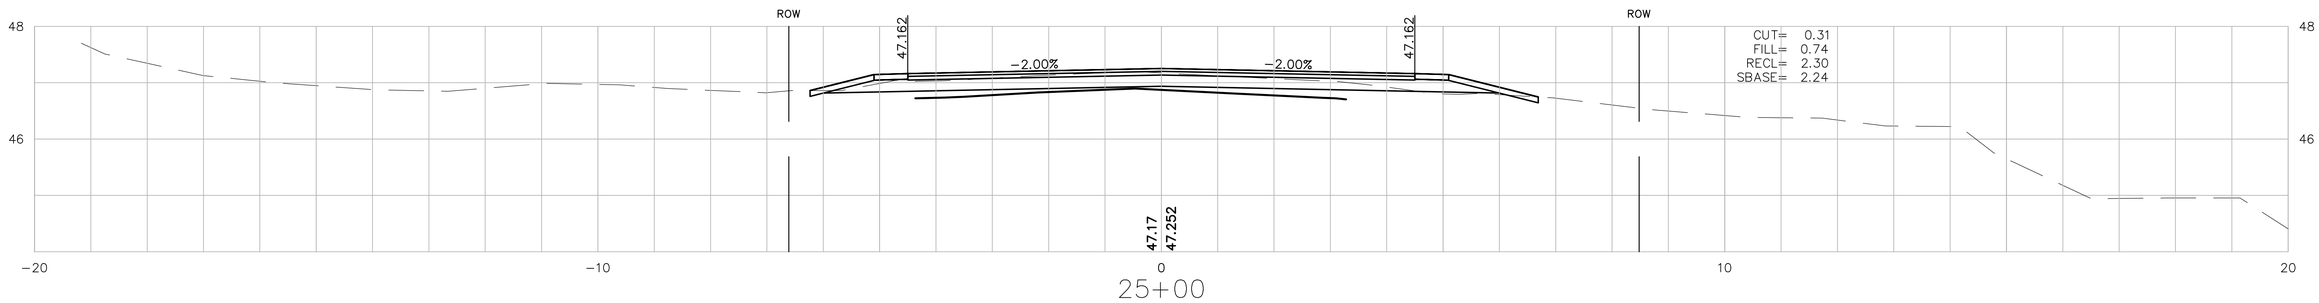

25+00

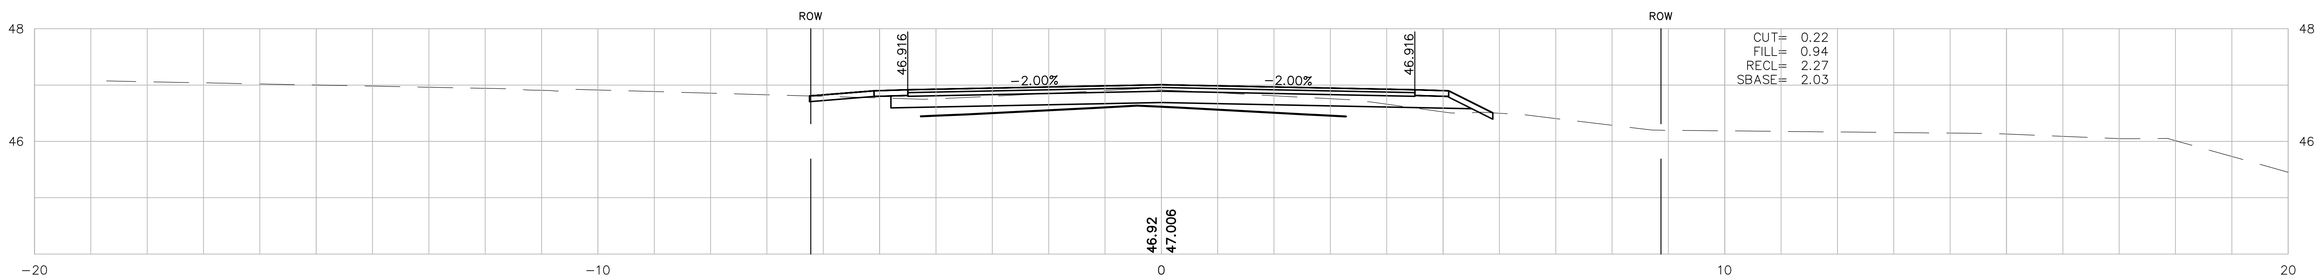

24+80

UTILITY POLE
24+78.260
7.845m LT

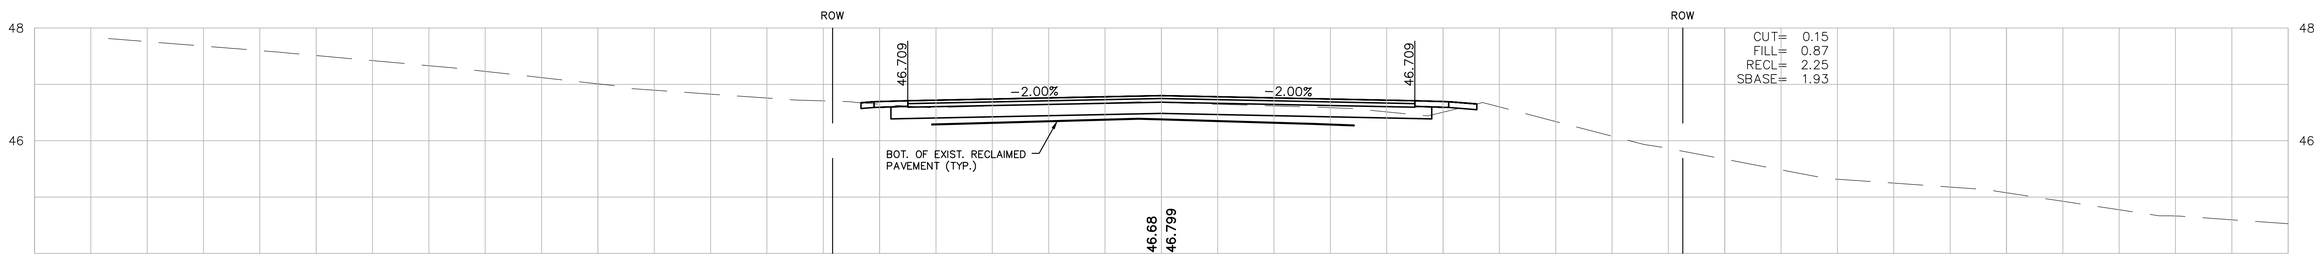

24+60

2.5 0 2.5 5.0
SCALE IN METERS
(1:50)

IN CHARGE OF MDE
DESIGNED BY RJD
DRAWN BY RJD
CHECKED BY MDE

MONTAGUE
GREENFIELD ROAD

STATE	FED. AID PROJ. NO.	SHEET NO.	TOTAL SHEETS
MASS.	FED. AID	104	157
PROJECT FILE NO.	601657		

CROSS SECTIONS

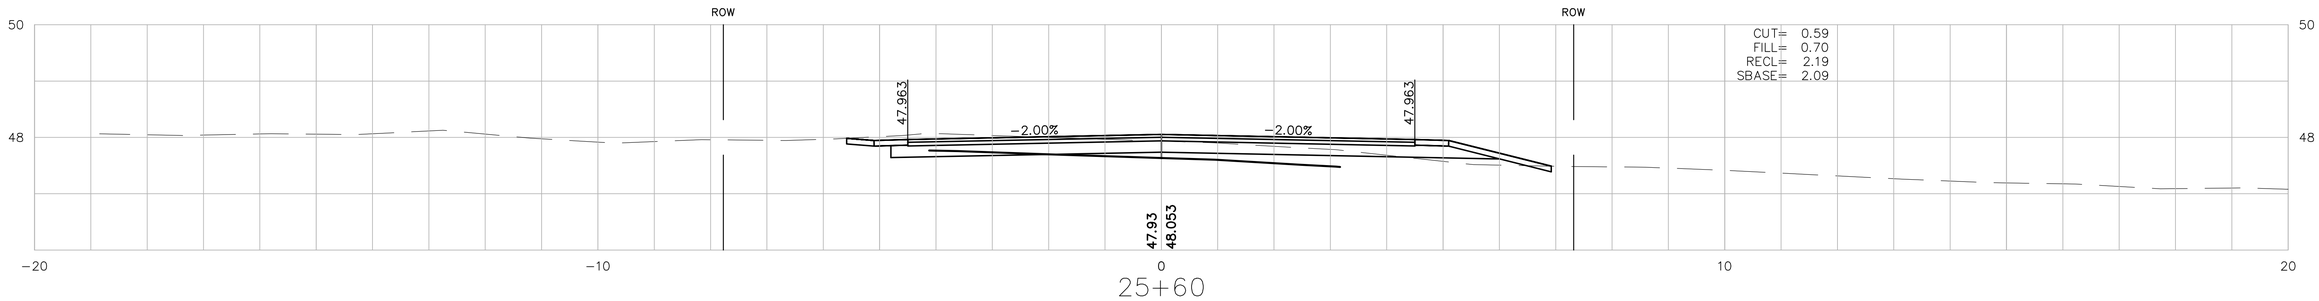

25+60

UTILITY POLE
24+46.100
5.210m RT

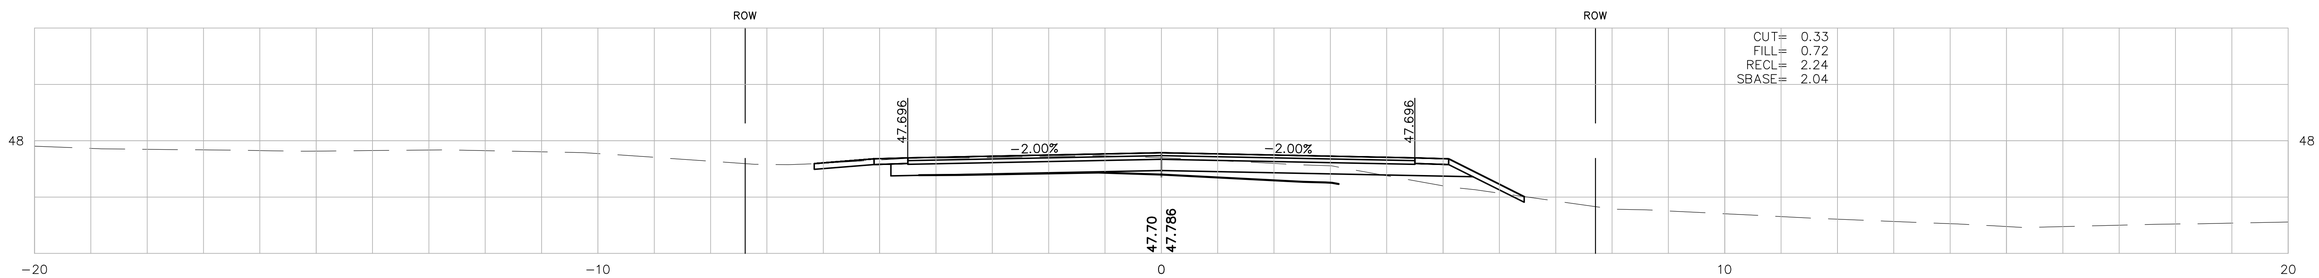

25+40

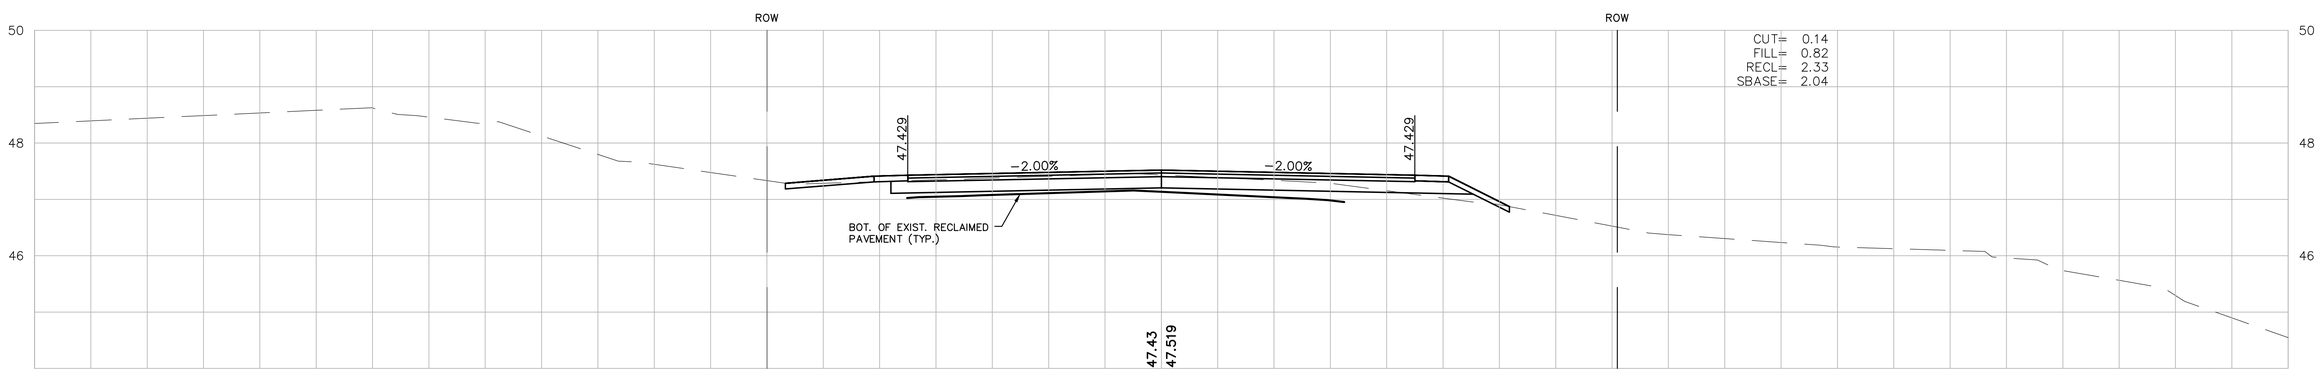

25+20

2.5 0 2.5 5.0
SCALE IN METERS
(1:50)

IN CHARGE OF MDE
DESIGNED BY RJD
DRAWN BY RJD
CHECKED BY MDE

MONTAGUE
GREENFIELD ROAD

STATE	FED. AID PROJ. NO.	SHEET NO.	TOTAL SHEETS
MASS.	FED. AID	105	157
PROJECT FILE NO.	601657		

CROSS SECTIONS

UTILITY POLE
26+28.637
6.807m RT

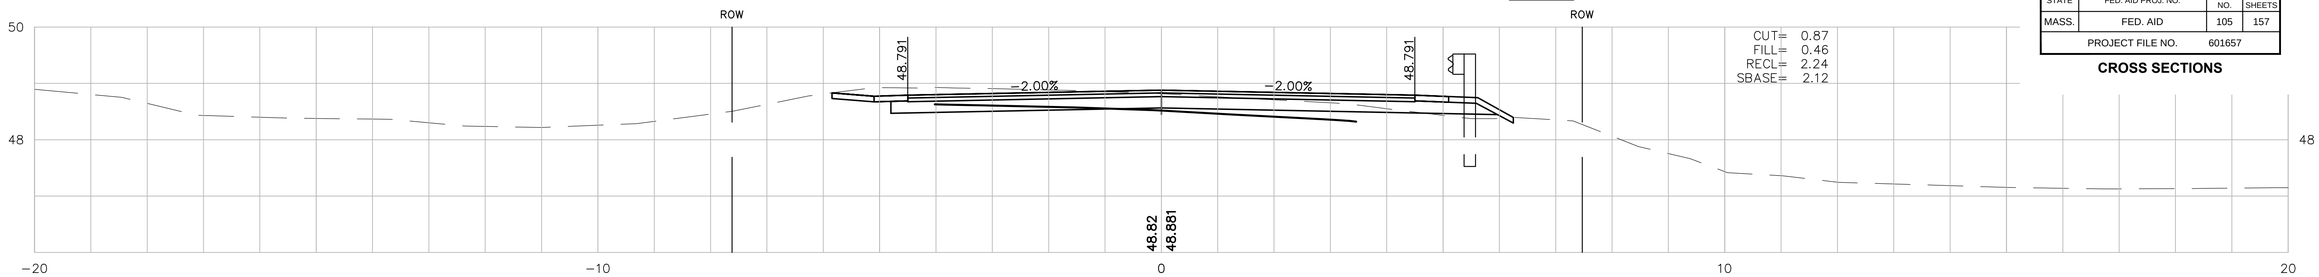

26+20

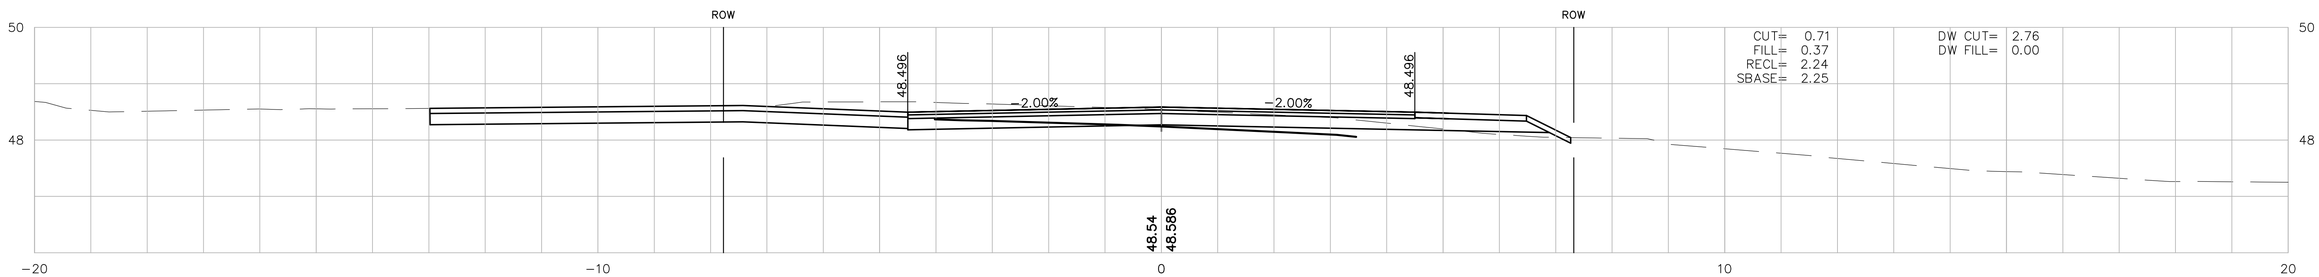

26+00

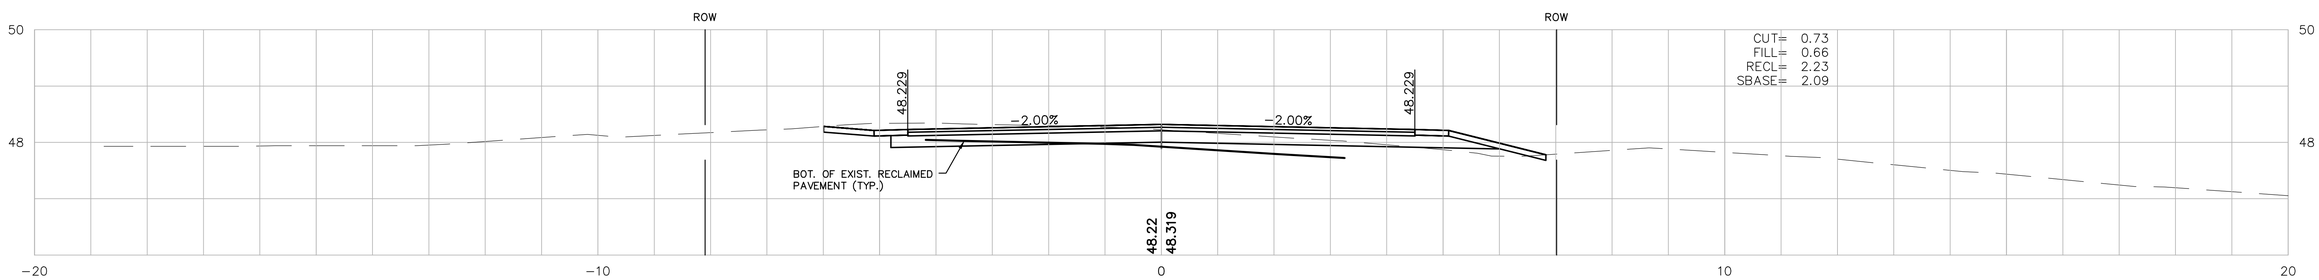

25+80

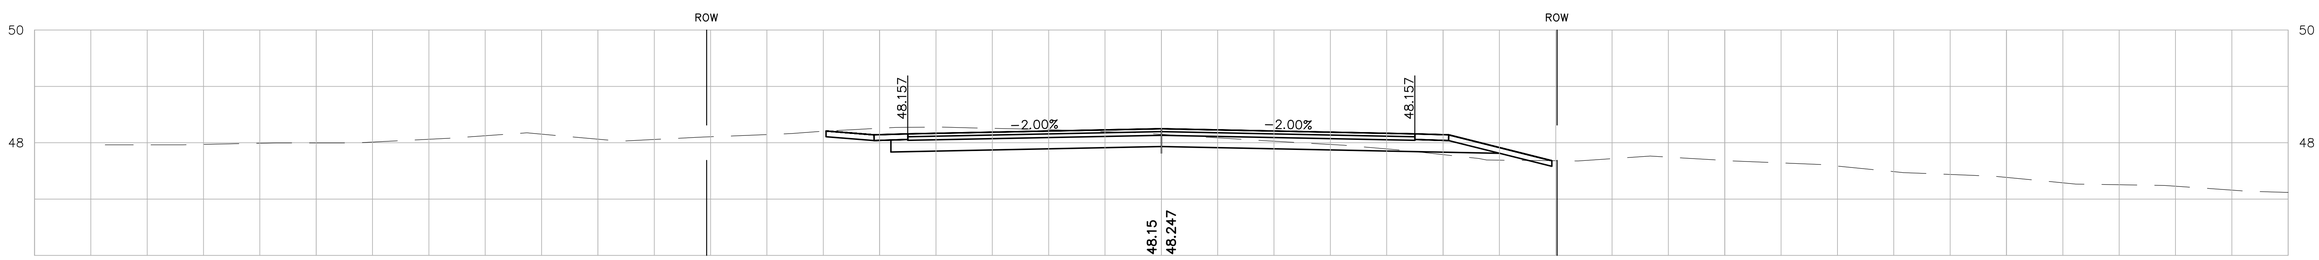

25+75

2.5 0 2.5 5.0
SCALE IN METERS
(1:50)

IN CHARGE OF MDE
DESIGNED BY RJD
DRAWN BY RJD
CHECKED BY MDE

MONTAGUE
GREENFIELD ROAD

STATE	FED. AID PROJ. NO.	SHEET NO.	TOTAL SHEETS
MASS.	FED. AID	106	157
PROJECT FILE NO.	601657		

CROSS SECTIONS

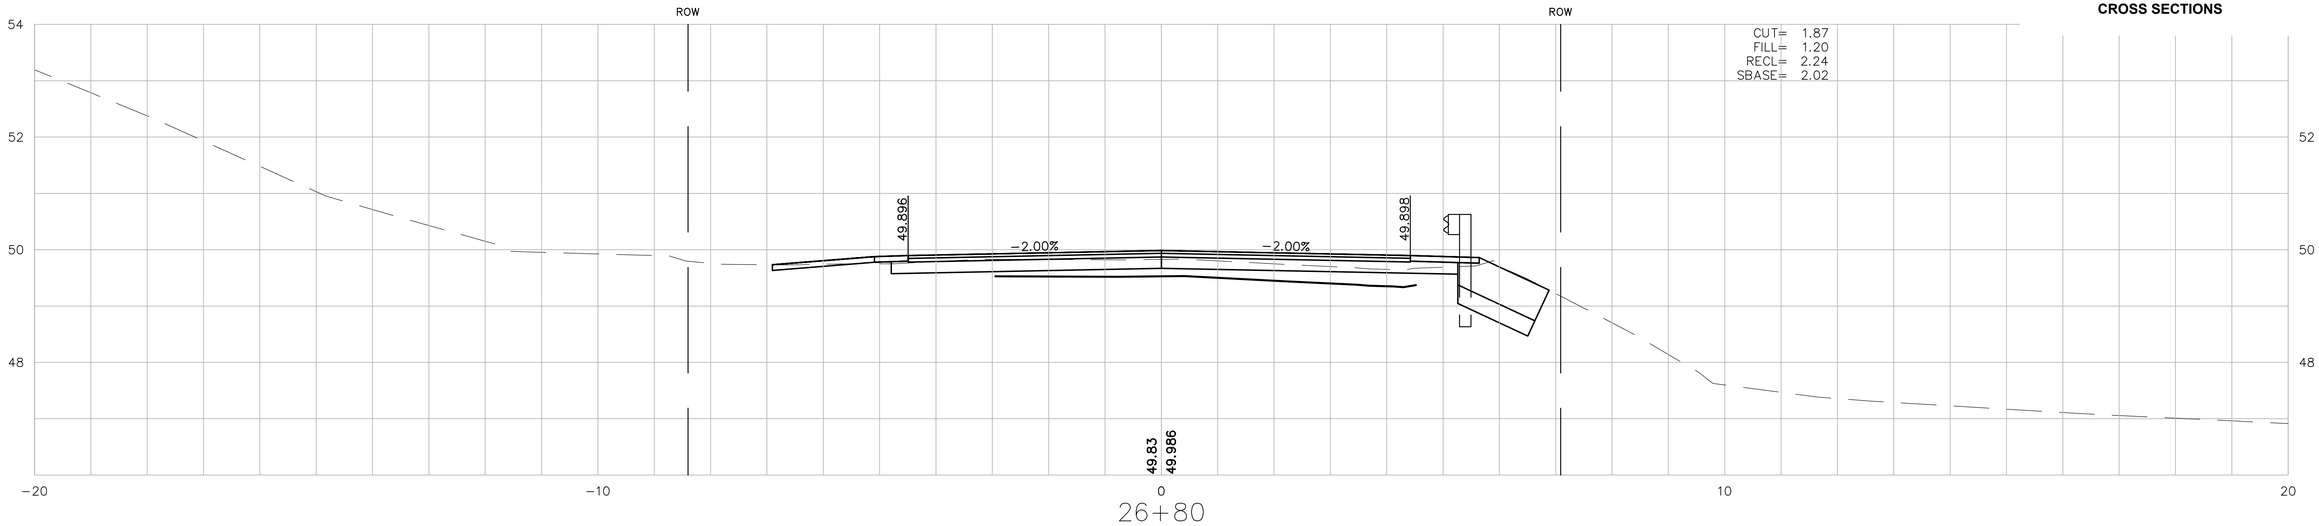

26+80

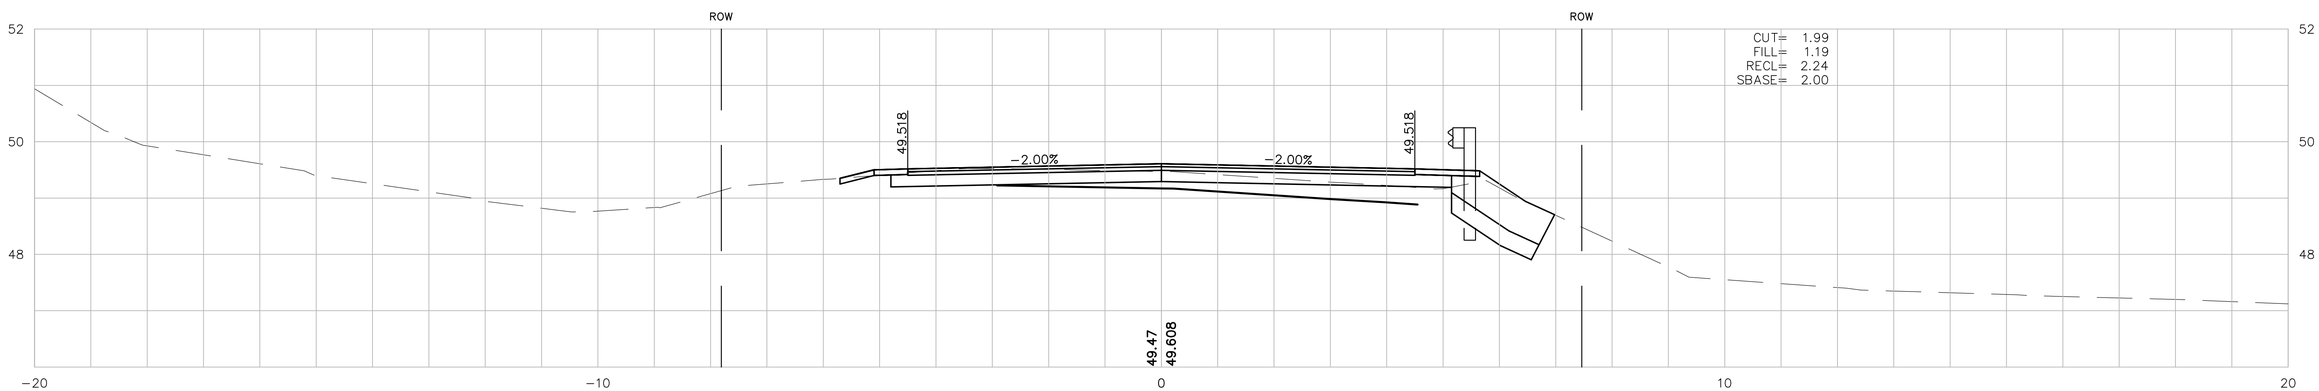

26+60

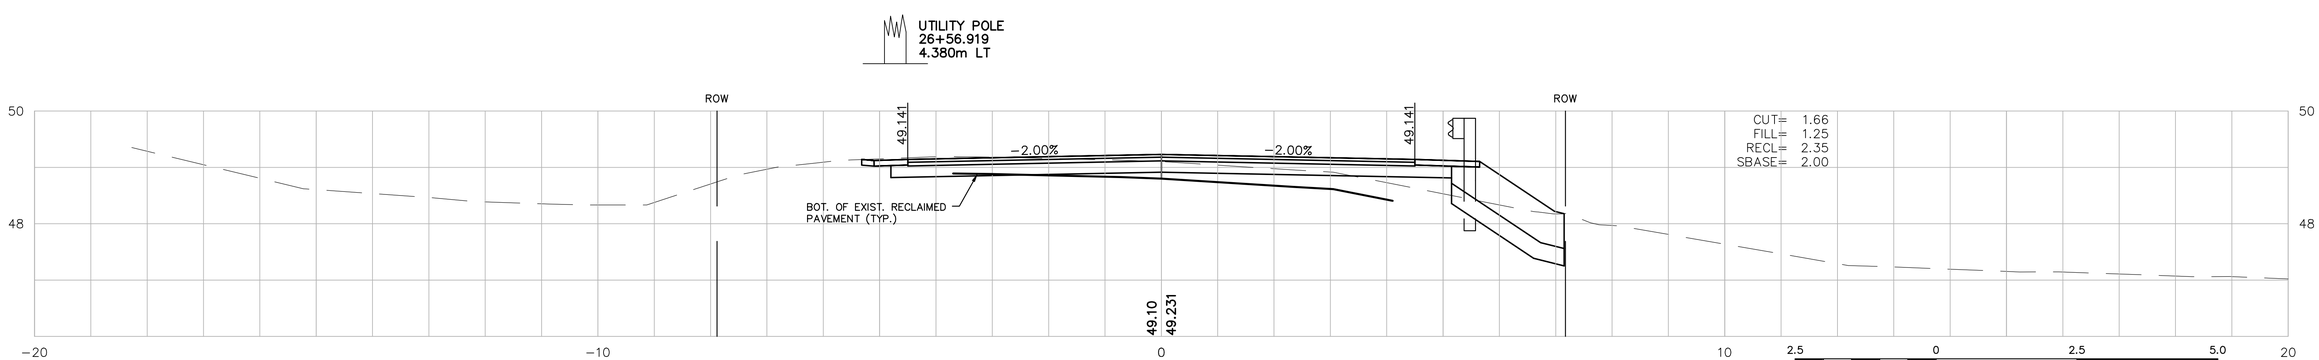

26+40

2.5 0 2.5 5.0
SCALE IN METERS
(1:50)

IN CHARGE OF MDE
DESIGNED BY RJD
DRAWN BY RJD
CHECKED BY MDE

MONTAGUE
GREENFIELD ROAD

STATE	FED. AID PROJ. NO.	SHEET NO.	TOTAL SHEETS
MASS.	FED. AID	107	157
PROJECT FILE NO.	601657		

CROSS SECTIONS

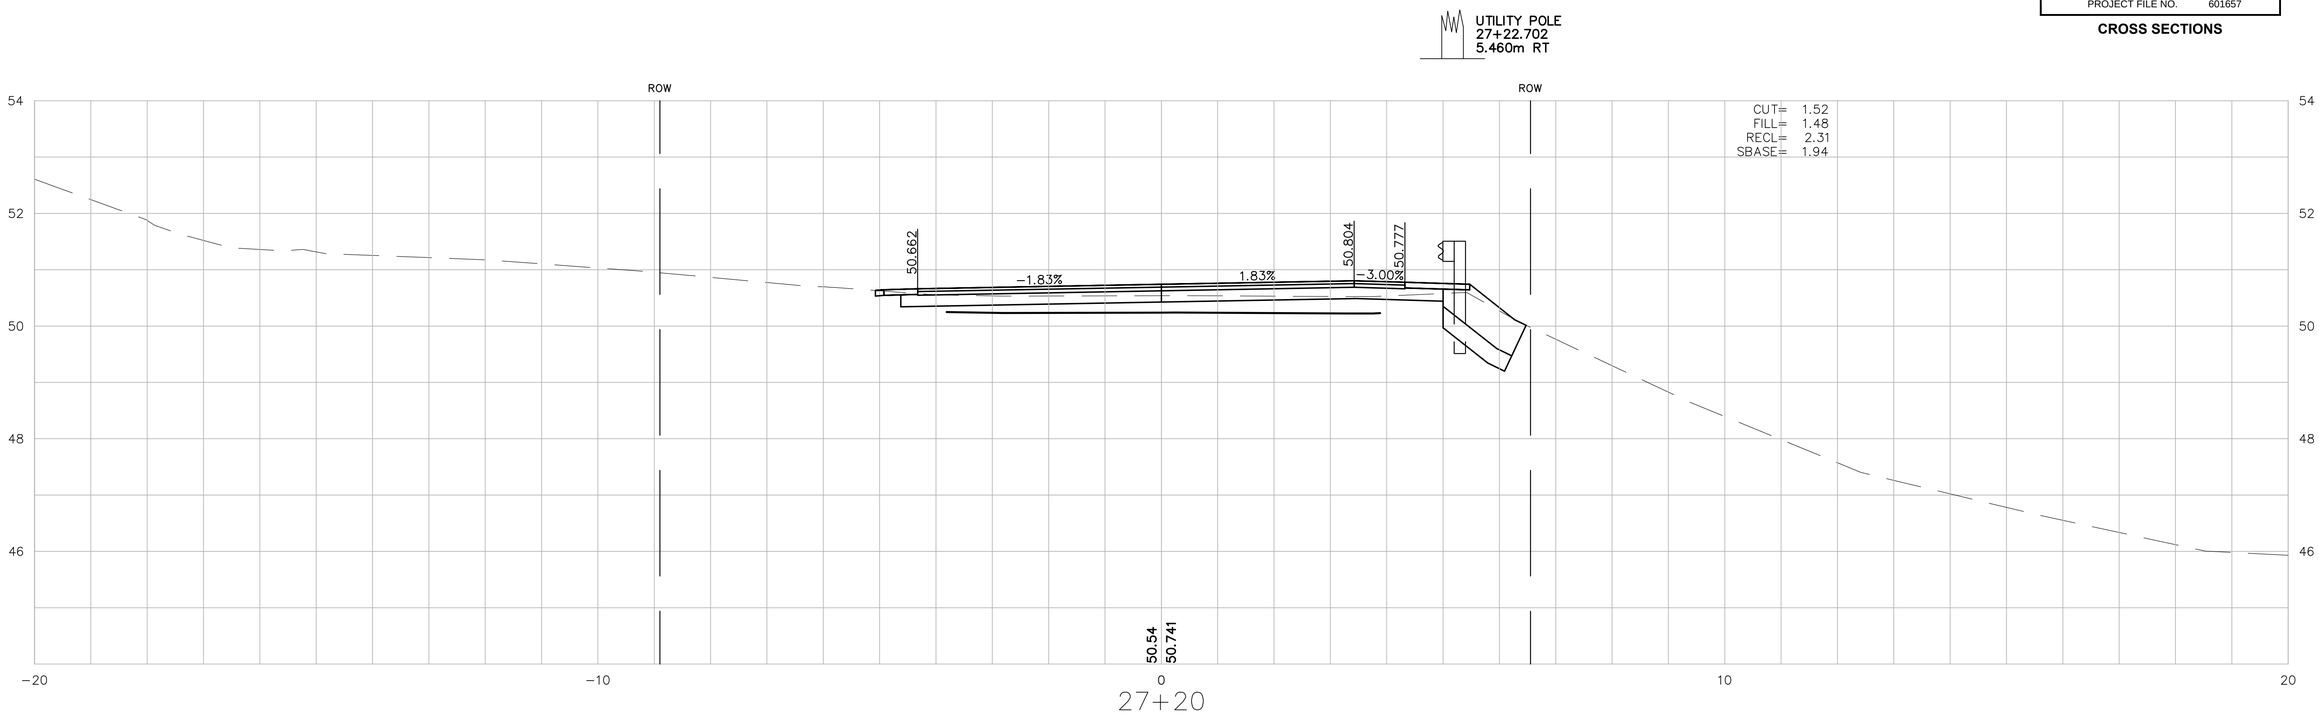

27+20

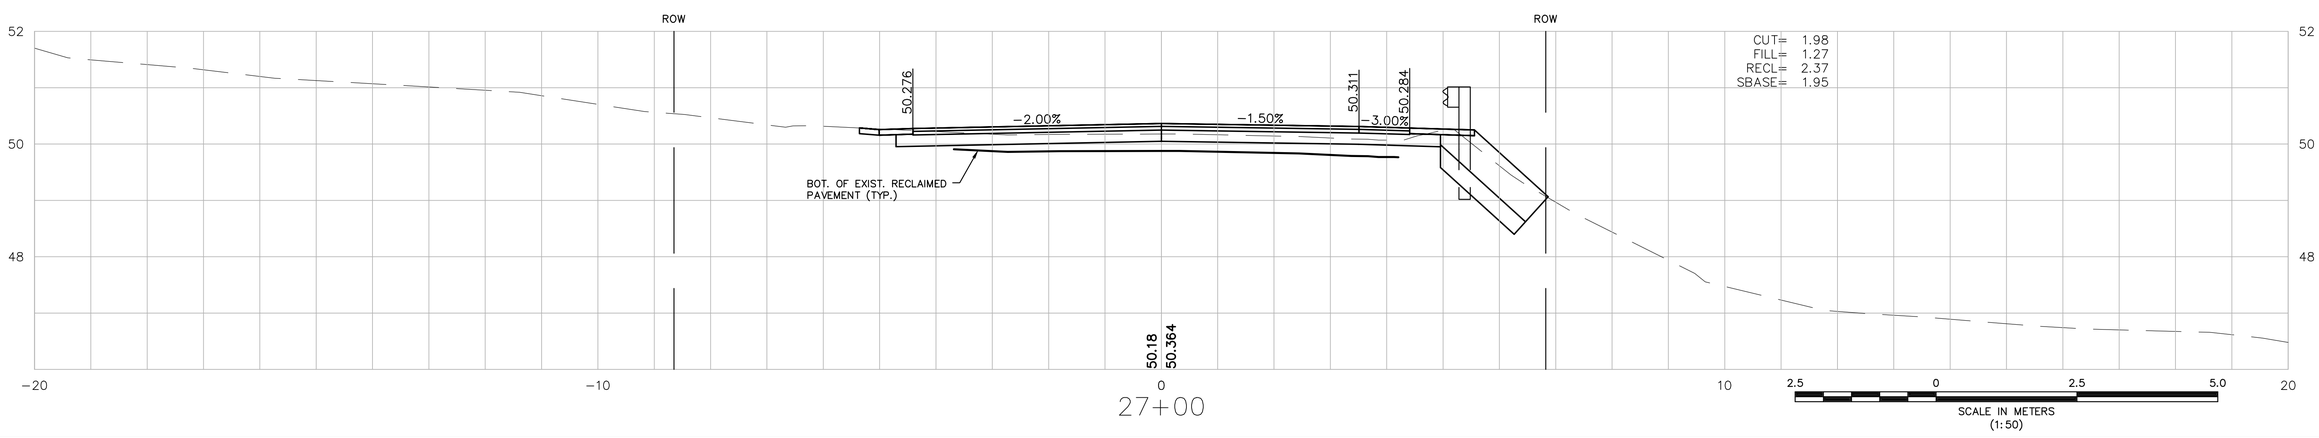

27+00

IN CHARGE OF MDE
DESIGNED BY RJD
DRAWN BY RJD
CHECKED BY MDE

MONTAGUE
GREENFIELD ROAD

STATE	FED. AID PROJ. NO.	SHEET NO.	TOTAL SHEETS
MASS.	FED. AID	108	157
PROJECT FILE NO.	601657		

CROSS SECTIONS

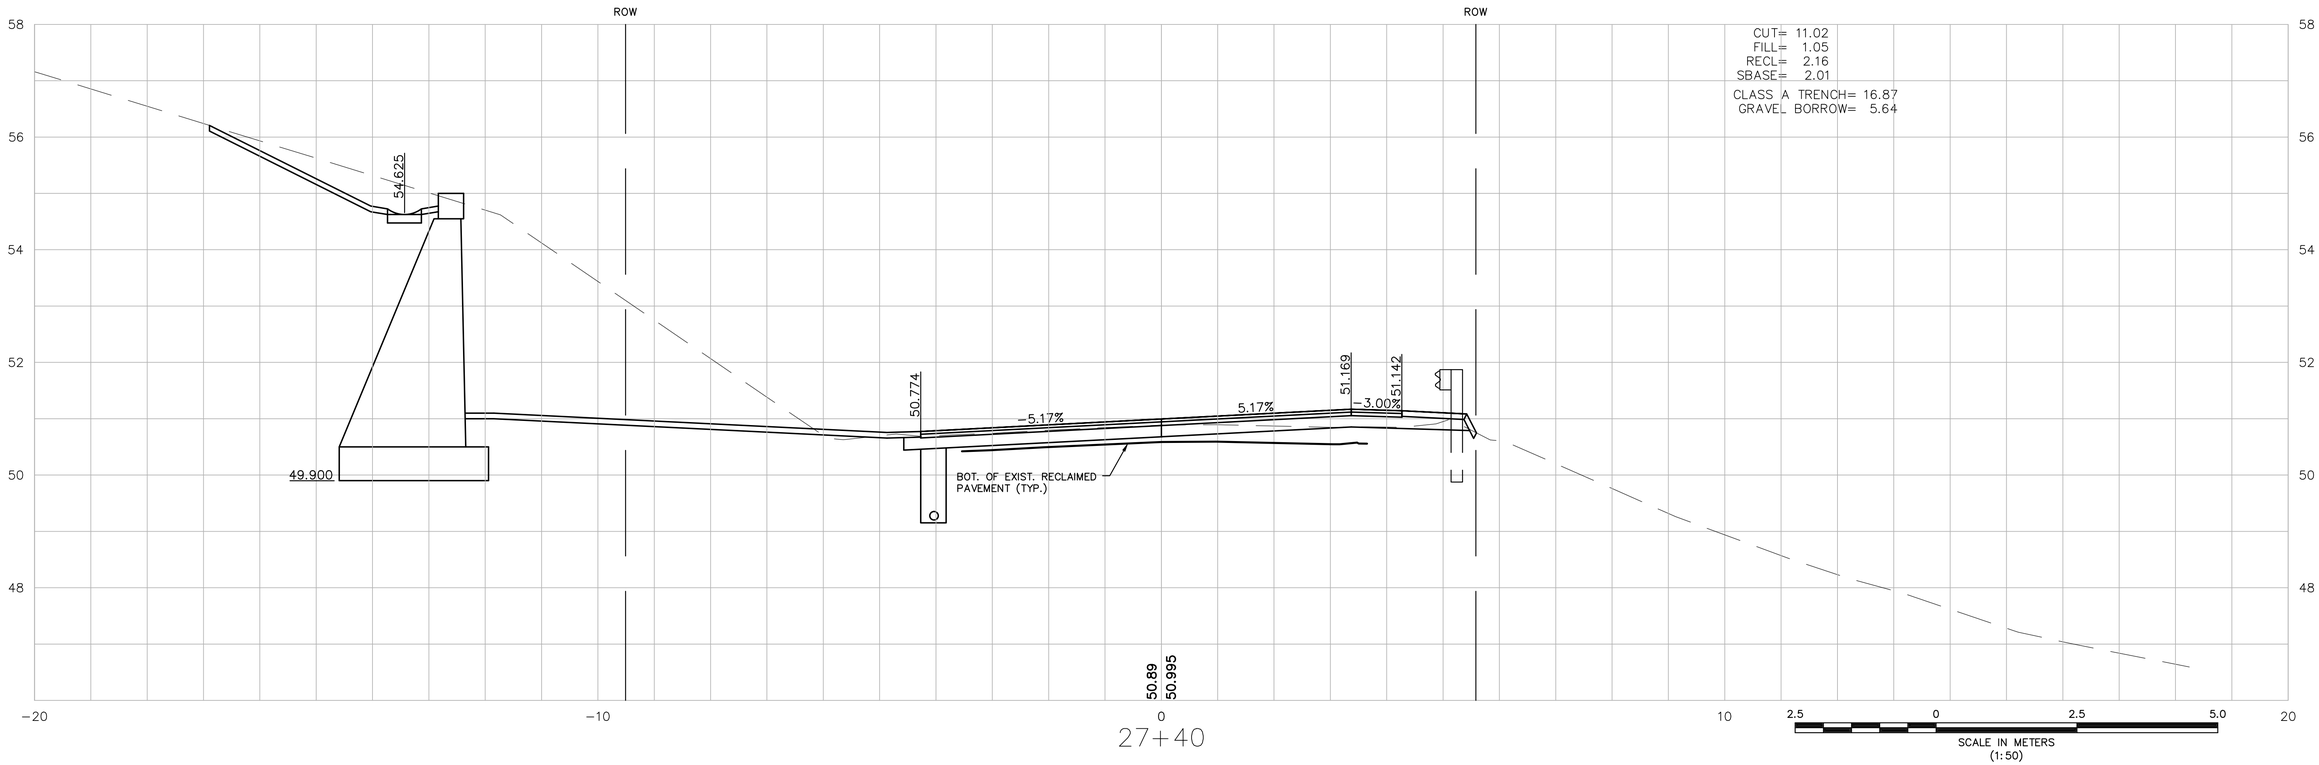

27+40

IN CHARGE OF MDE
DESIGNED BY RJD
DRAWN BY RJD
CHECKED BY MDE

MONTAGUE
GREENFIELD ROAD

STATE	FED. AID PROJ. NO.	SHEET NO.	TOTAL SHEETS
MASS.	FED. AID	109	157
PROJECT FILE NO.	601657		

CROSS SECTIONS

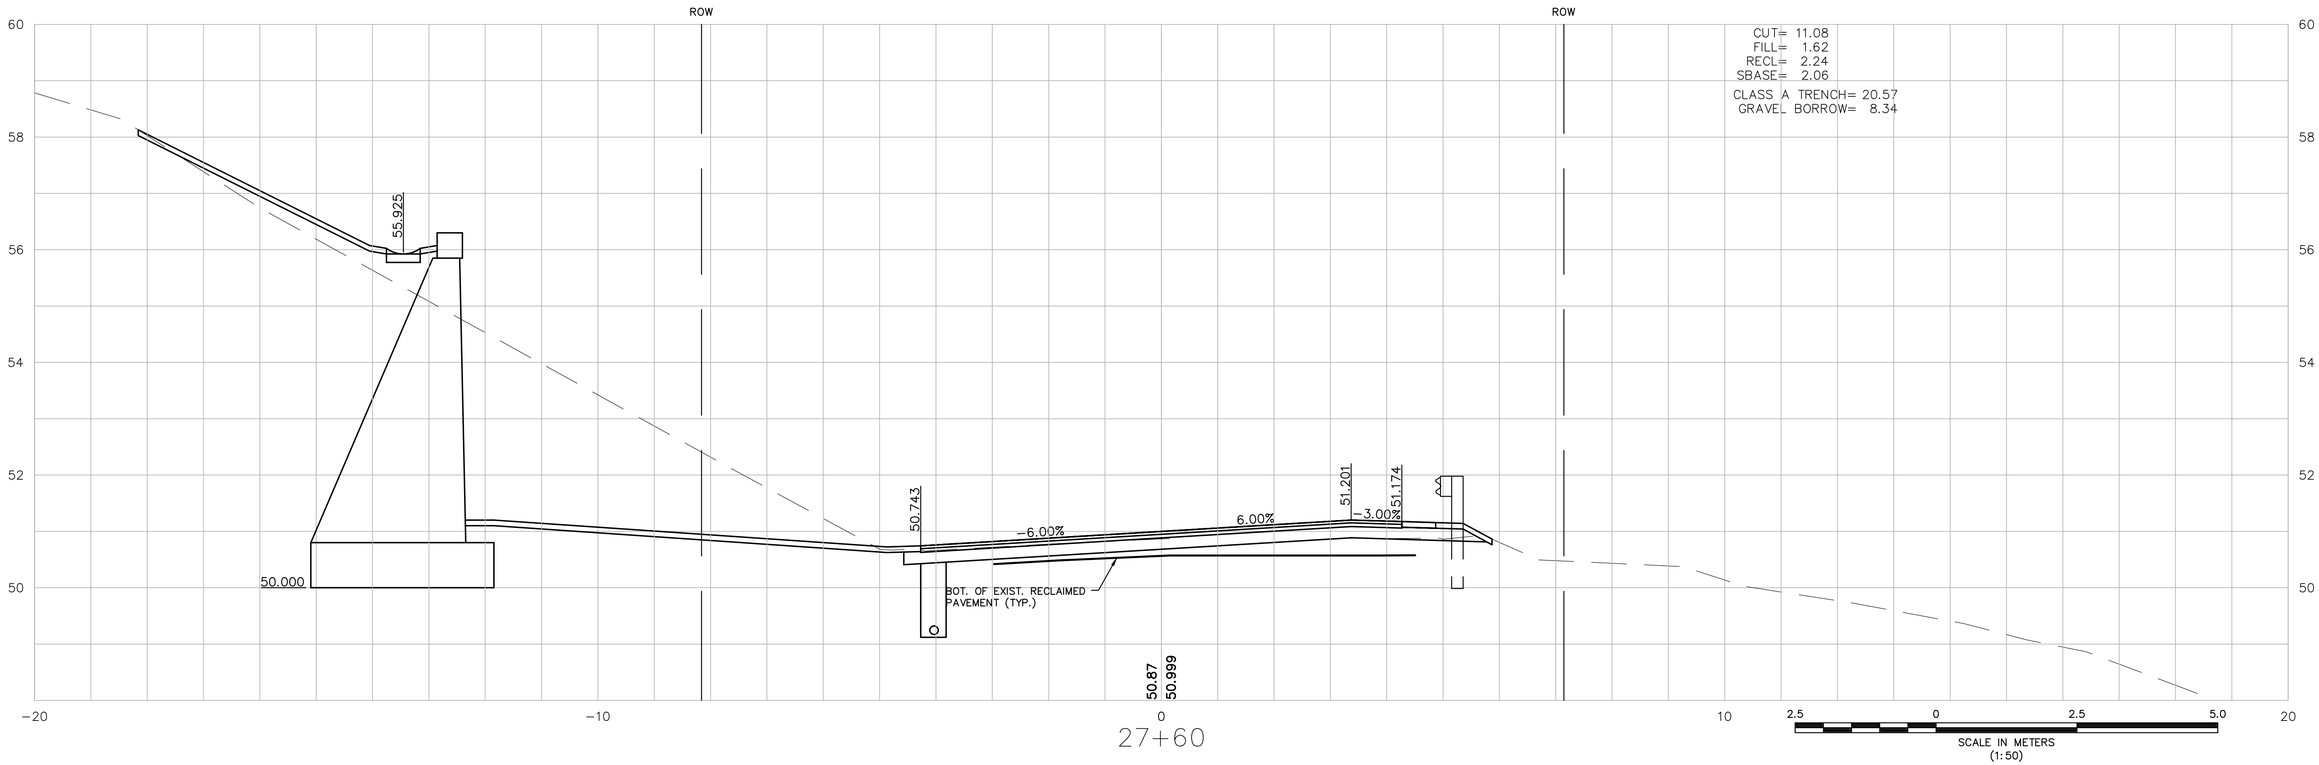

27+60

IN CHARGE OF MDE
DESIGNED BY RJD
DRAWN BY RJD
CHECKED BY MDE

MONTAGUE
GREENFIELD ROAD

STATE	FED. AID PROJ. NO.	SHEET NO.	TOTAL SHEETS
MASS.	FED. AID	110	157
PROJECT FILE NO.	601657		

CROSS SECTIONS

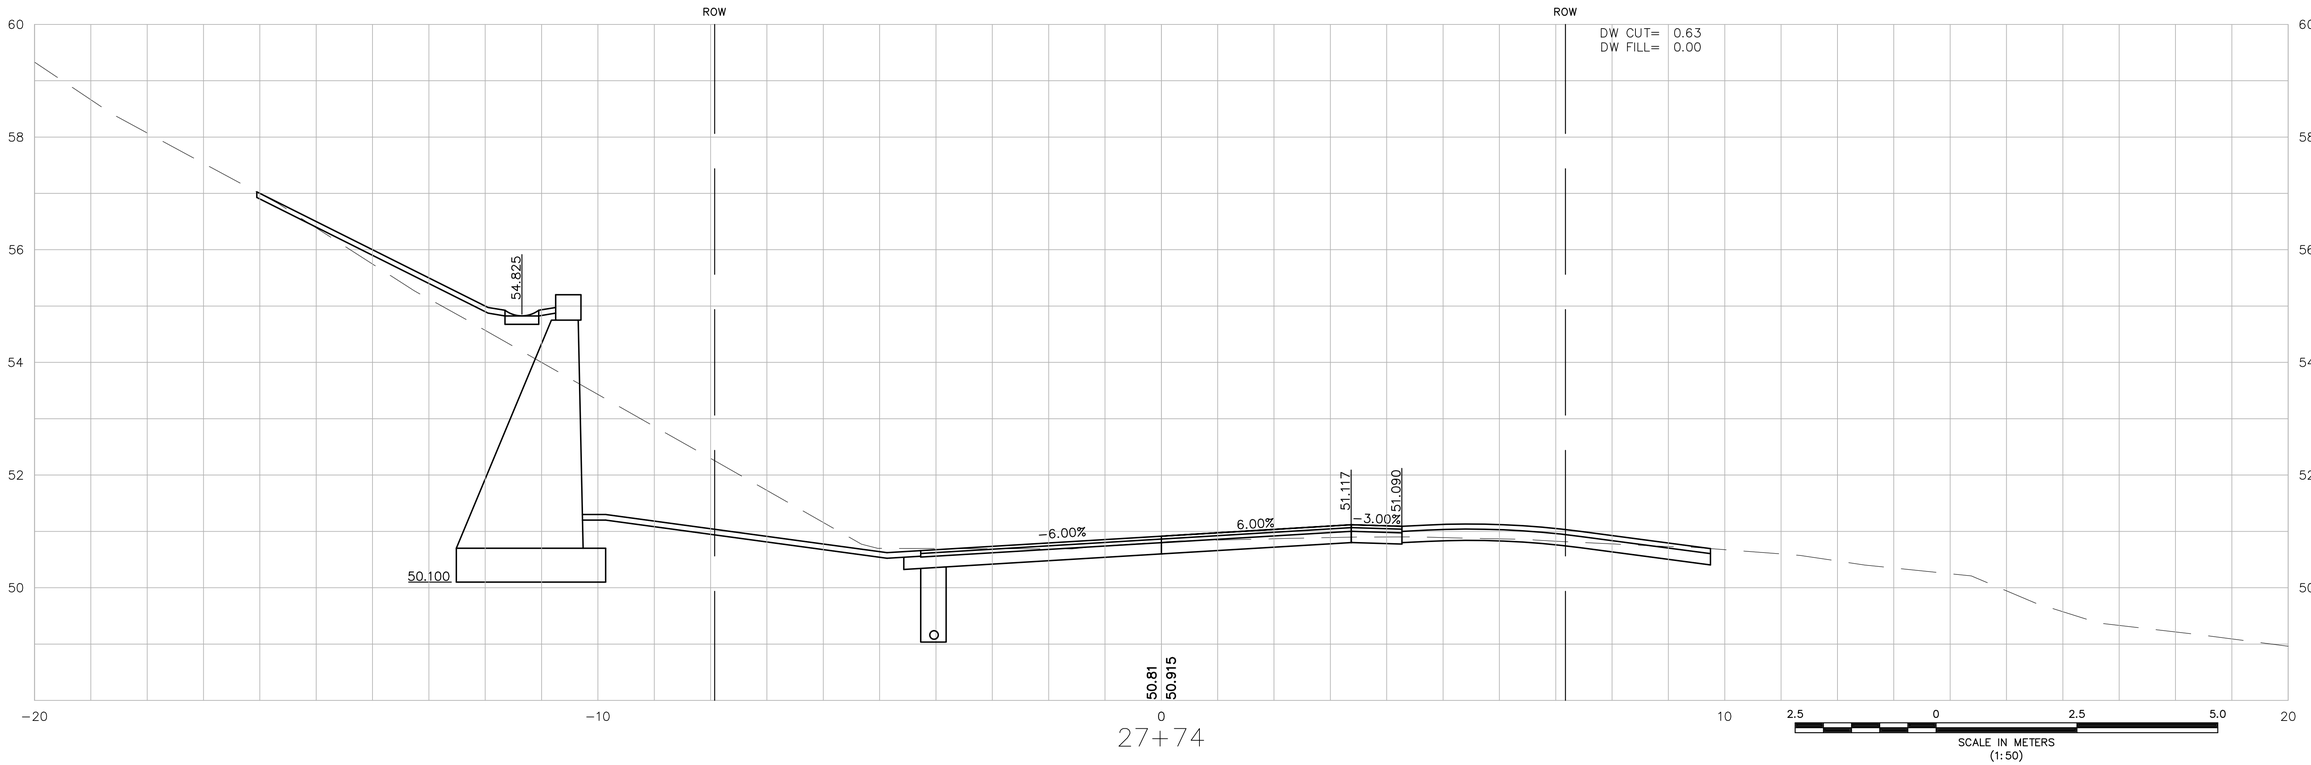

27+74

IN CHARGE OF MDE
DESIGNED BY RJD
DRAWN BY RJD
CHECKED BY MDE

MONTAGUE
GREENFIELD ROAD

STATE	FED. AID PROJ. NO.	SHEET NO.	TOTAL SHEETS
MASS.	FED. AID	111	157
PROJECT FILE NO.	601657		

CROSS SECTIONS

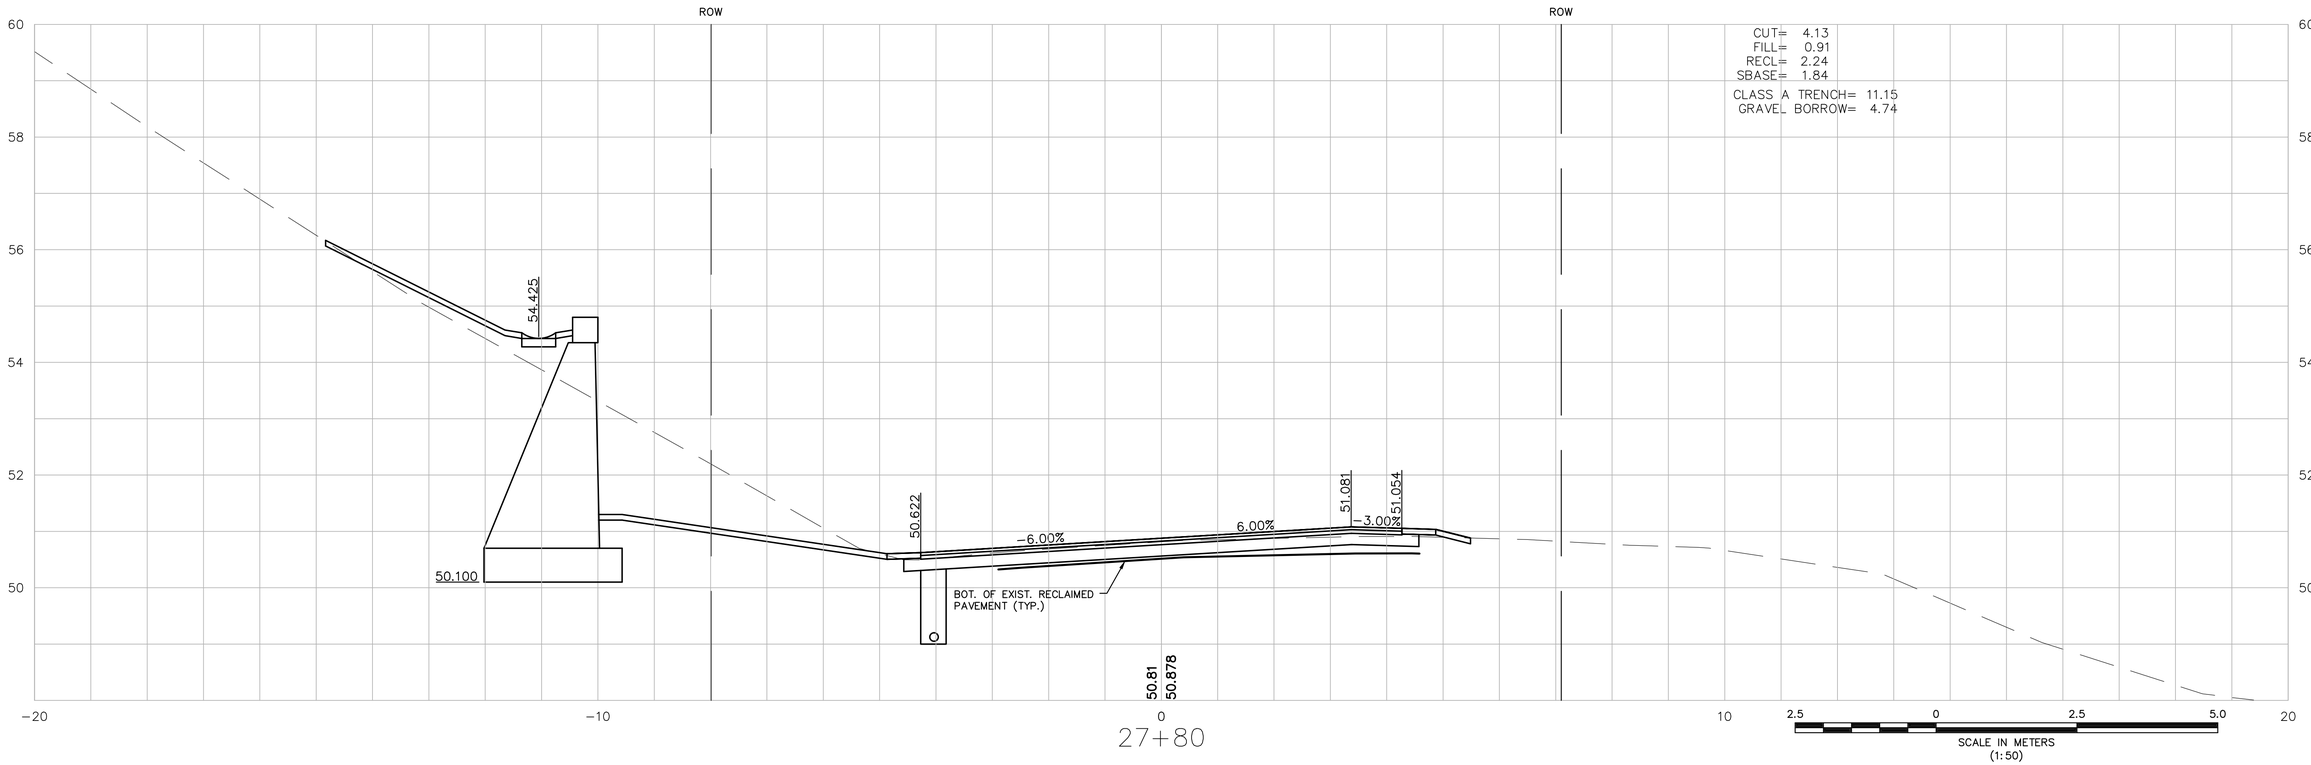

27+80

IN CHARGE OF MDE
DESIGNED BY RJD
DRAWN BY RJD
CHECKED BY MDE

MONTAGUE
GREENFIELD ROAD

STATE	FED. AID PROJ. NO.	SHEET NO.	TOTAL SHEETS
MASS.	FED. AID	112	157
PROJECT FILE NO.	601657		

CROSS SECTIONS

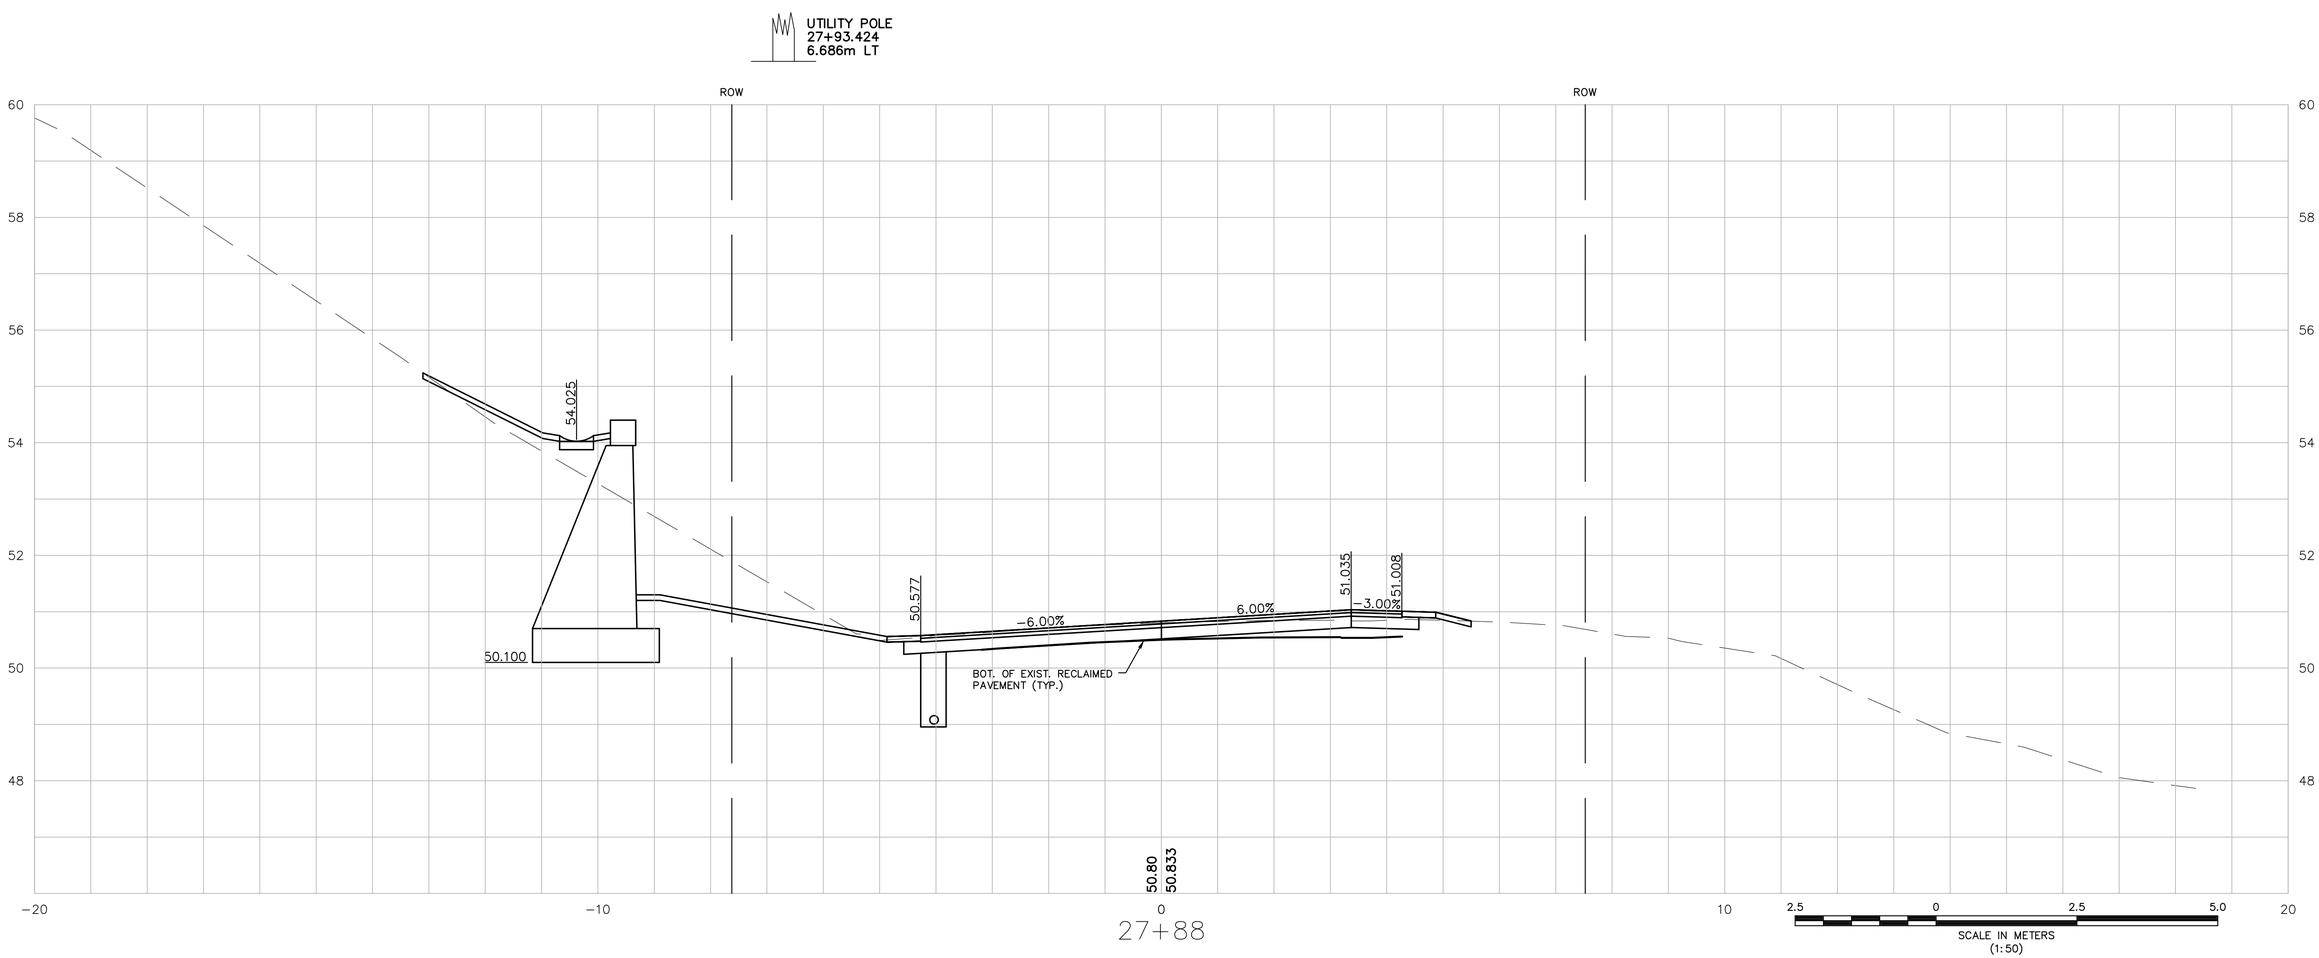

IN CHARGE OF MDE
DESIGNED BY RJD
DRAWN BY RJD
CHECKED BY MDE

MONTAGUE
GREENFIELD ROAD

STATE	FED. AID PROJ. NO.	SHEET NO.	TOTAL SHEETS
MASS.	FED. AID	113	157
PROJECT FILE NO.	601657		

CROSS SECTIONS

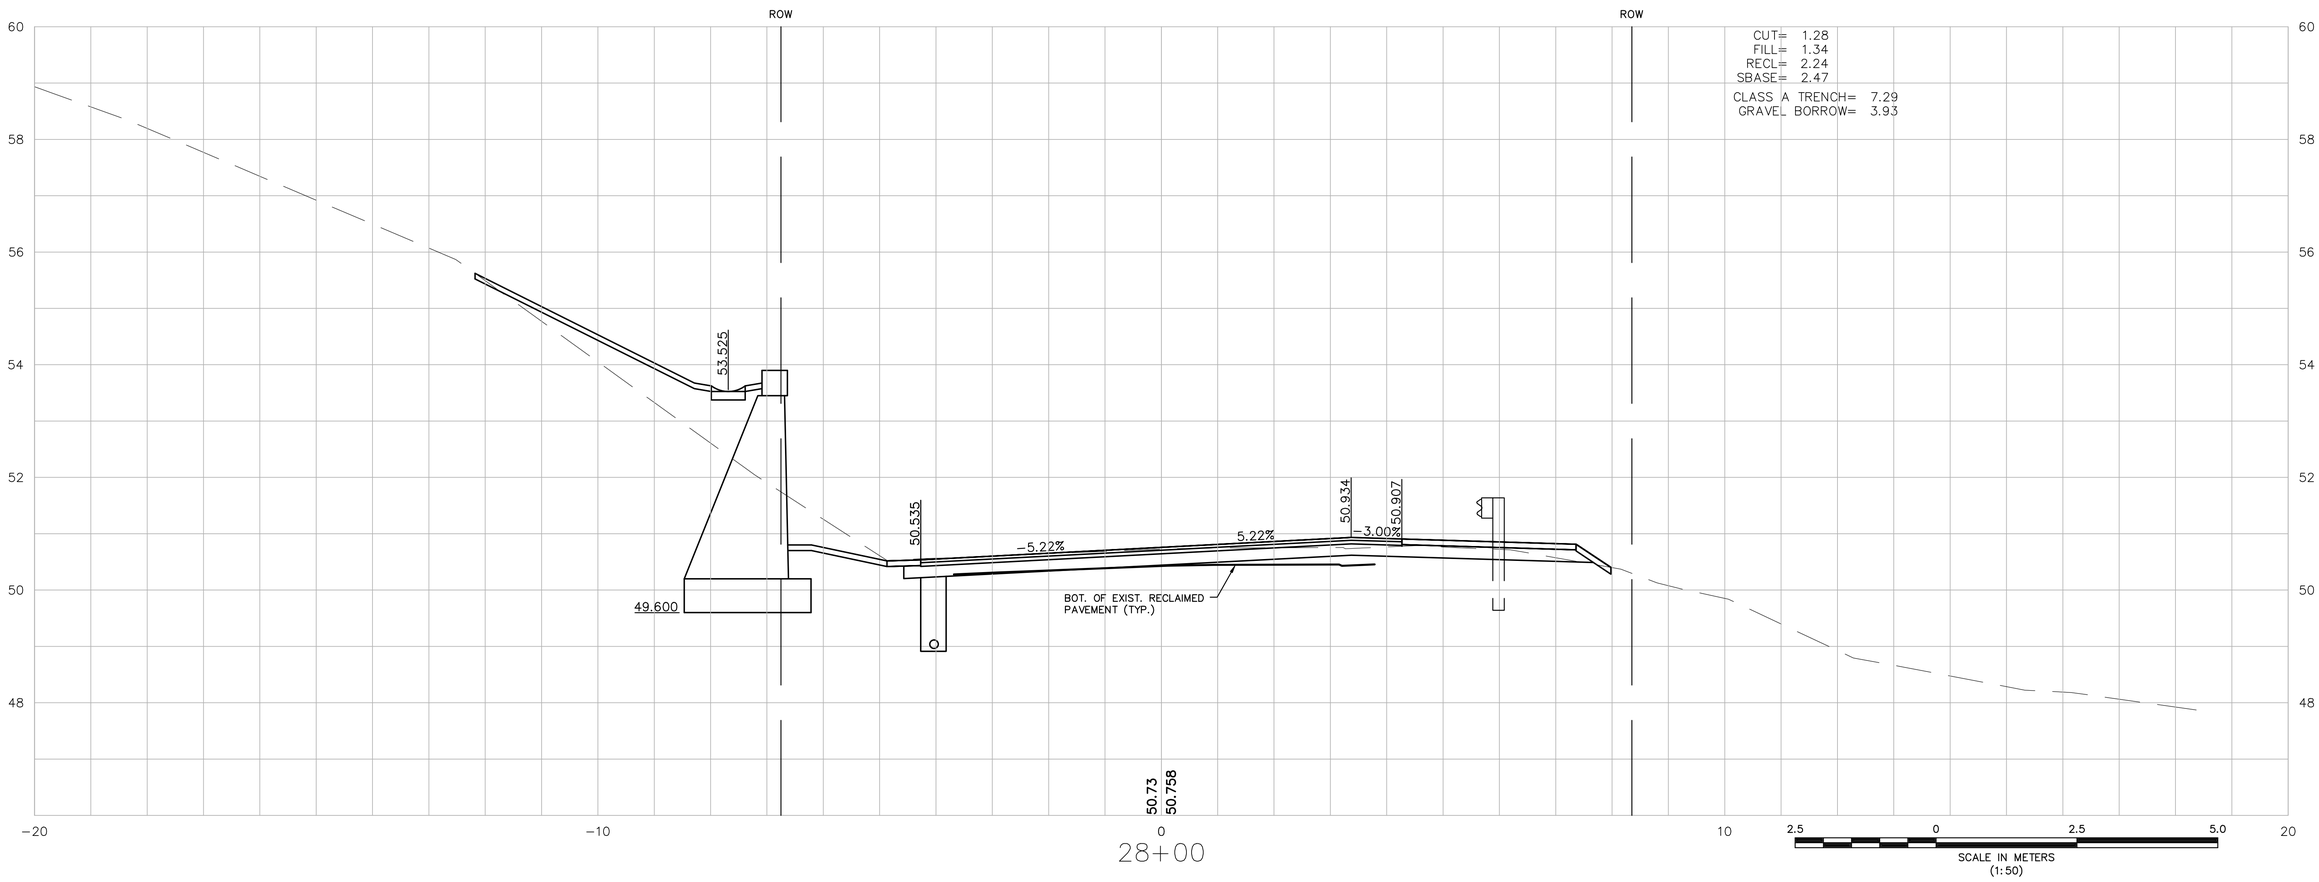

IN CHARGE OF MDE
DESIGNED BY RJD
DRAWN BY RJD
CHECKED BY MDE

MONTAGUE
GREENFIELD ROAD

STATE	FED. AID PROJ. NO.	SHEET NO.	TOTAL SHEETS
MASS.	FED. AID	114	157
PROJECT FILE NO.	601657		

CROSS SECTIONS

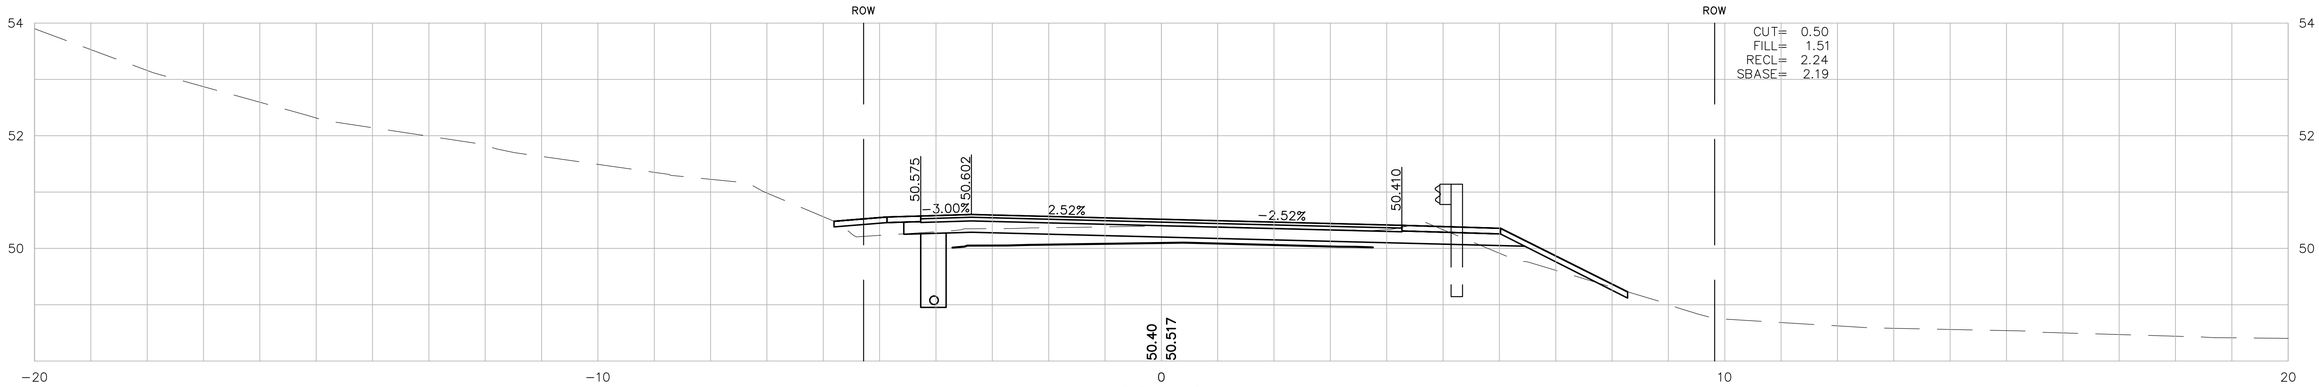

28+40

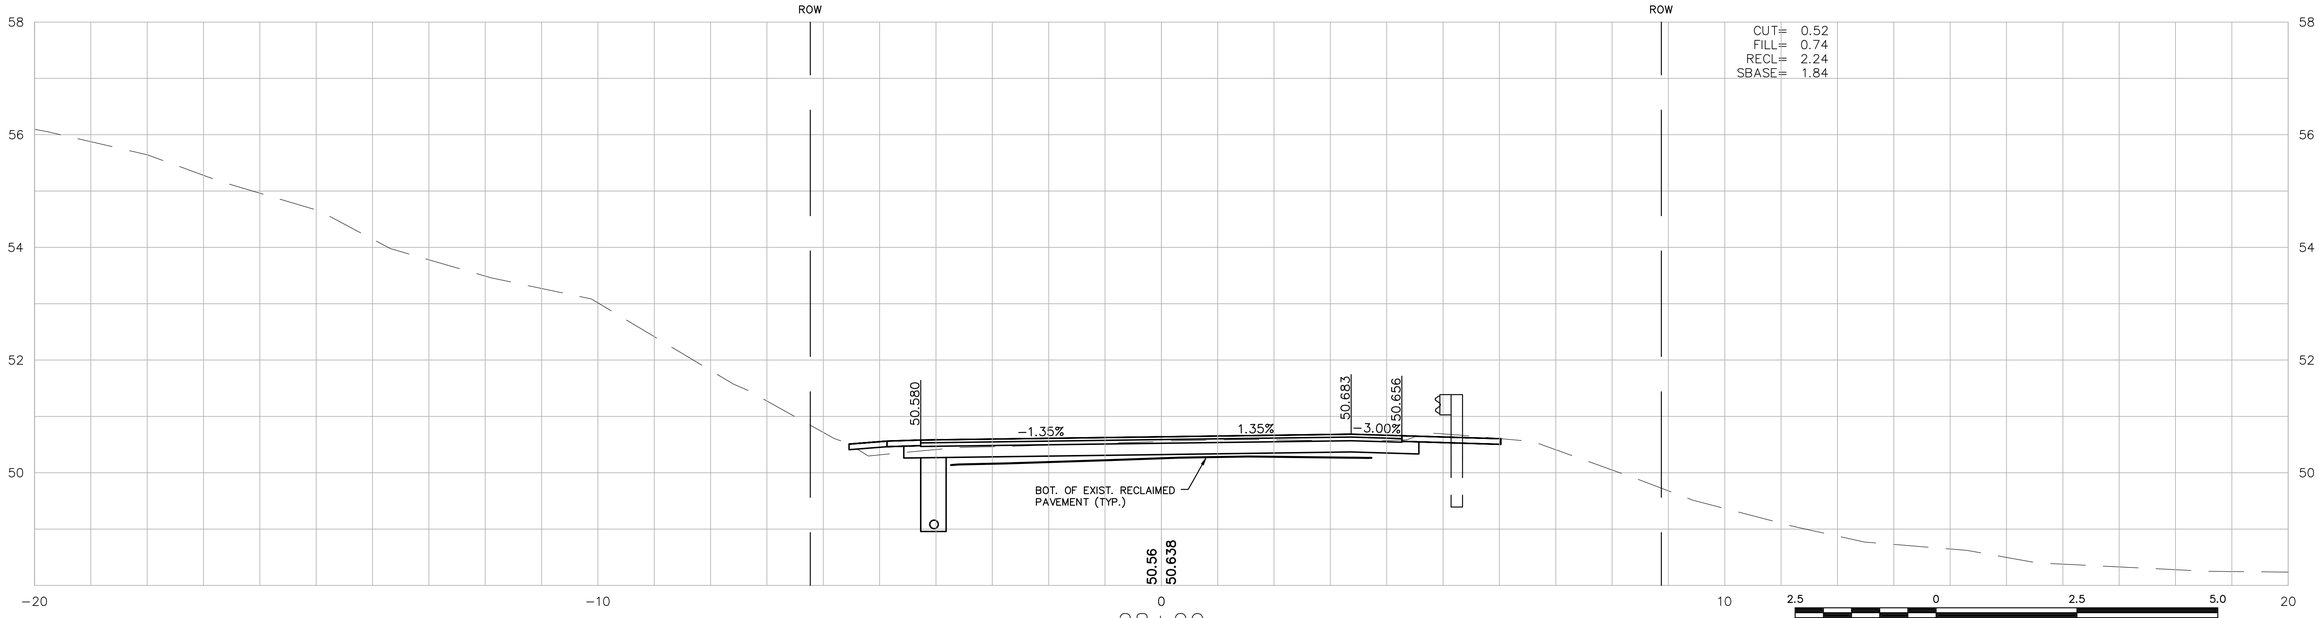

28+20

IN CHARGE OF MDE
DESIGNED BY RJD
DRAWN BY RJD
CHECKED BY MDE

MONTAGUE
GREENFIELD ROAD

STATE	FED. AID PROJ. NO.	SHEET NO.	TOTAL SHEETS
MASS.	FED. AID	115	157
PROJECT FILE NO.	601657		

CROSS SECTIONS

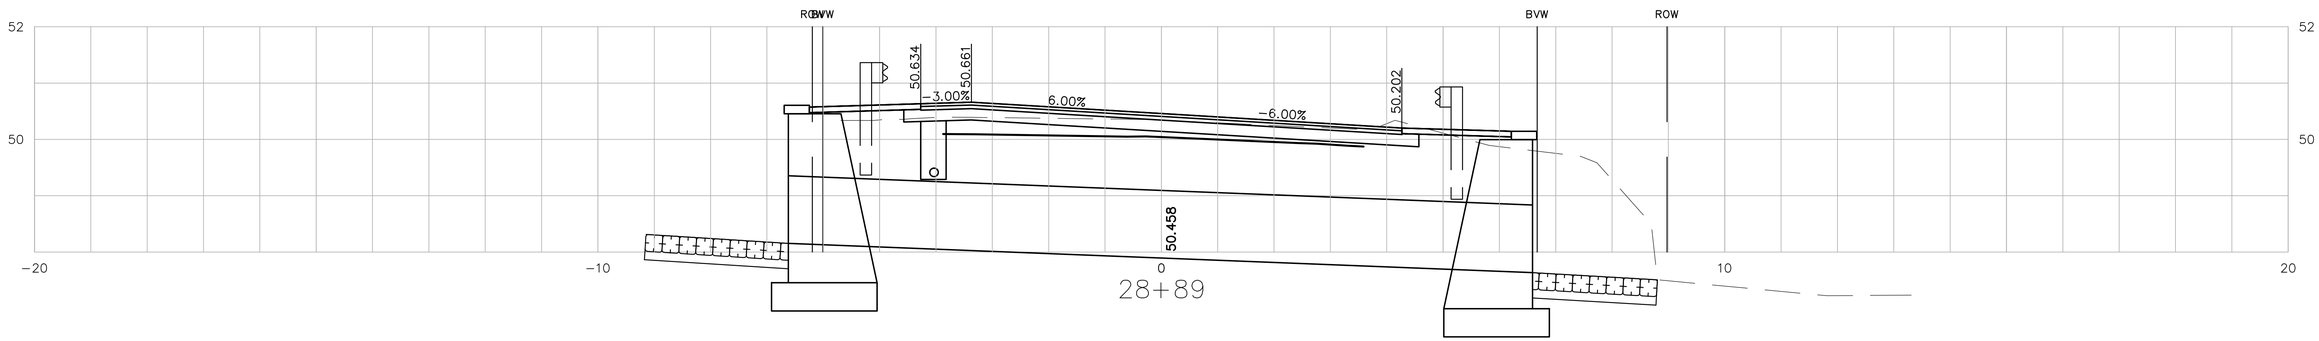

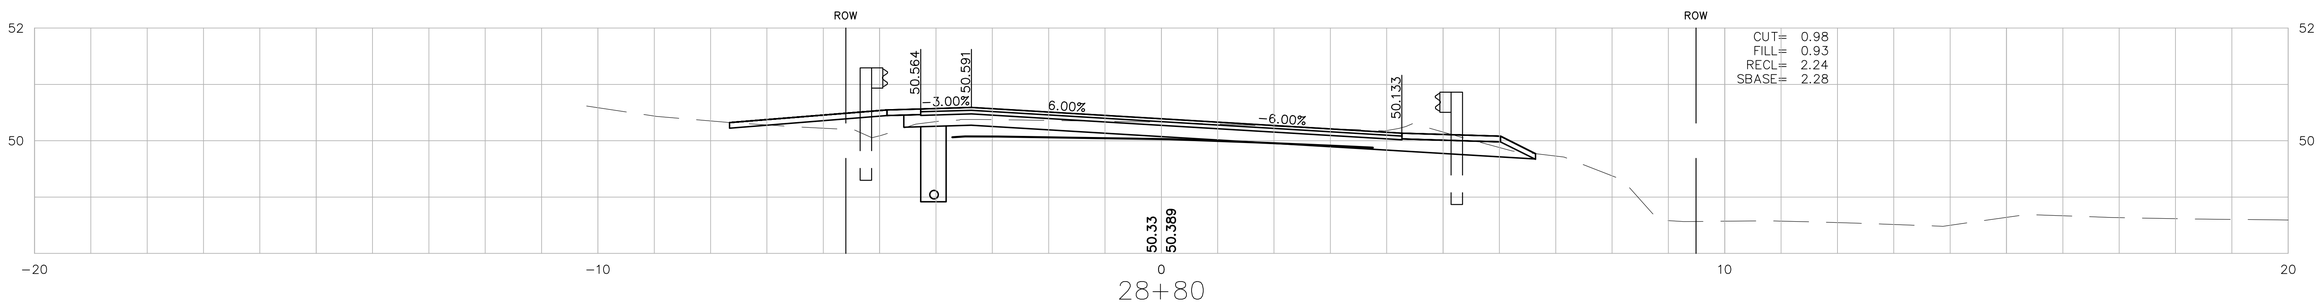

UTILITY POLE
28+69.896
6.105m LT

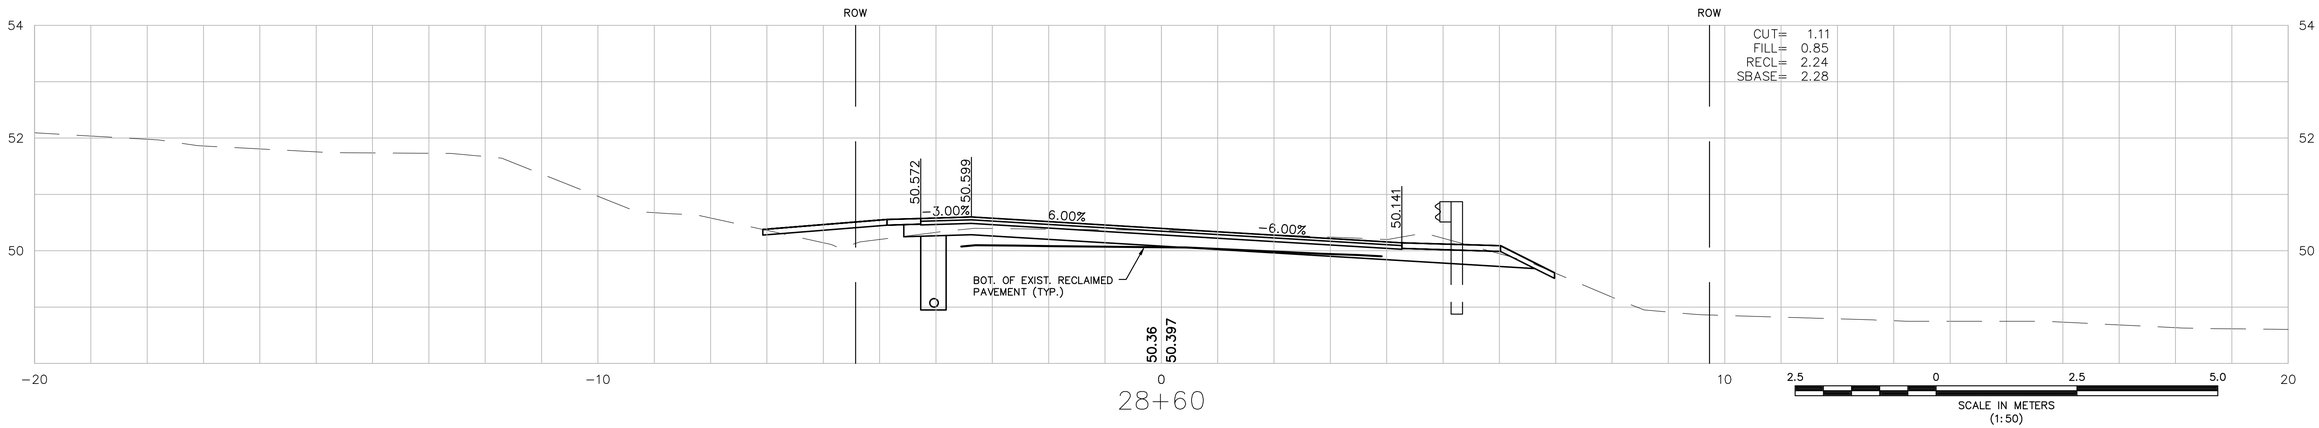

IN CHARGE OF MDE
DESIGNED BY RJD
DRAWN BY RJD
CHECKED BY MDE

MONTAGUE
GREENFIELD ROAD

STATE	FED. AID PROJ. NO.	SHEET NO.	TOTAL SHEETS
MASS.	FED. AID	116	157
PROJECT FILE NO.	601657		

CROSS SECTIONS

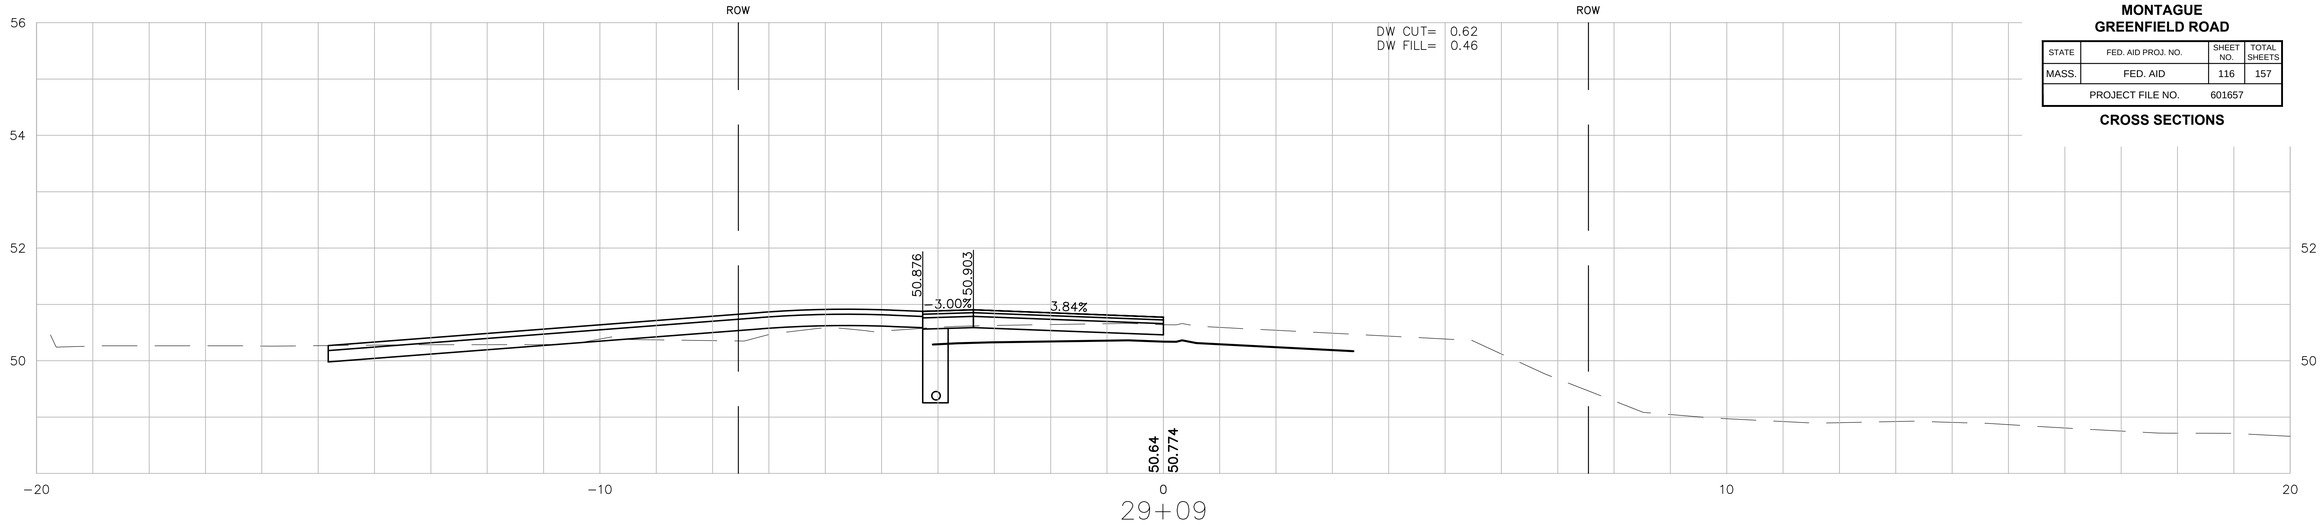

29+09

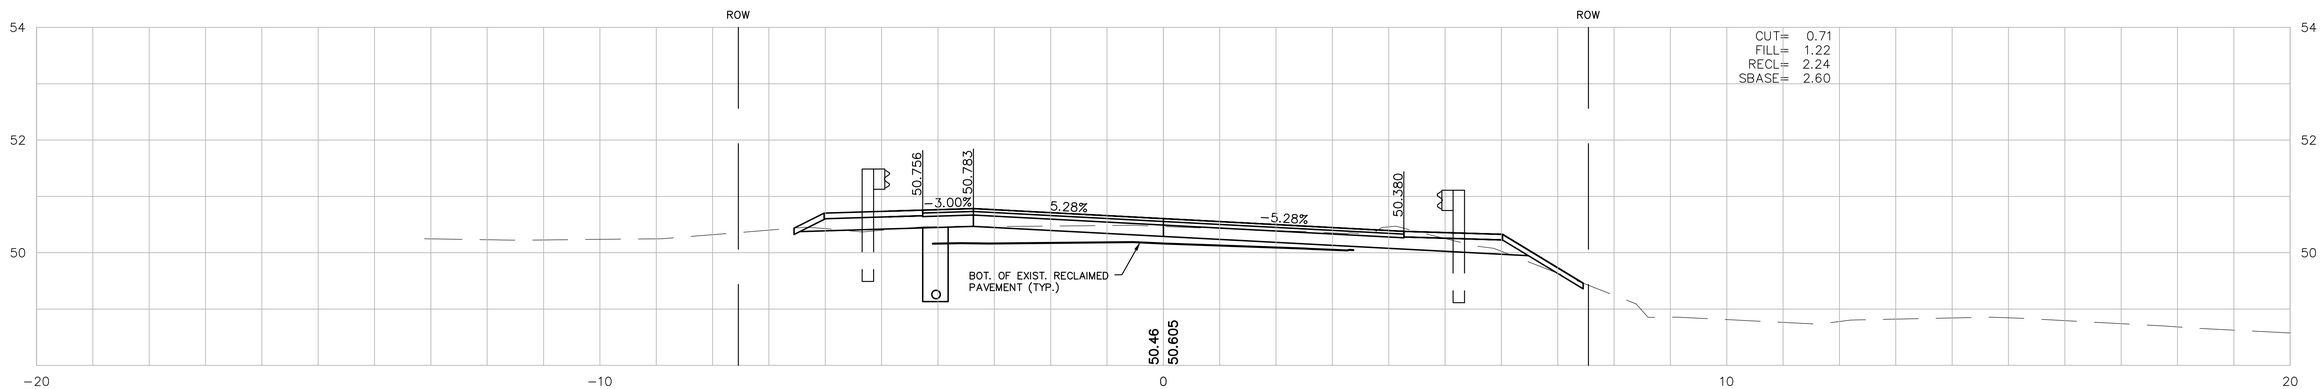

29+00

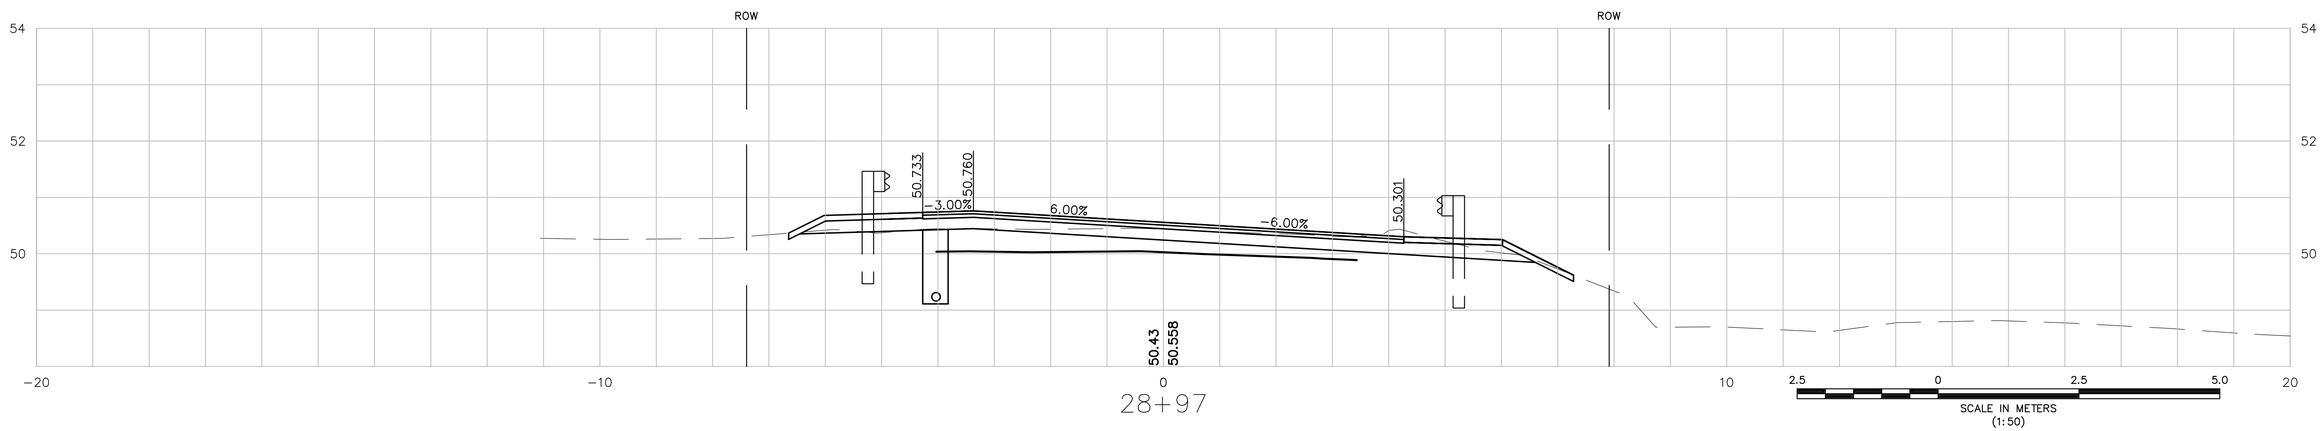

28+97

IN CHARGE OF MDE
DESIGNED BY RJD
DRAWN BY RJD
CHECKED BY MDE

MONTAGUE
GREENFIELD ROAD

STATE	FED. AID PROJ. NO.	SHEET NO.	TOTAL SHEETS
MASS.	FED. AID	117	157
PROJECT FILE NO.	601657		

CROSS SECTIONS

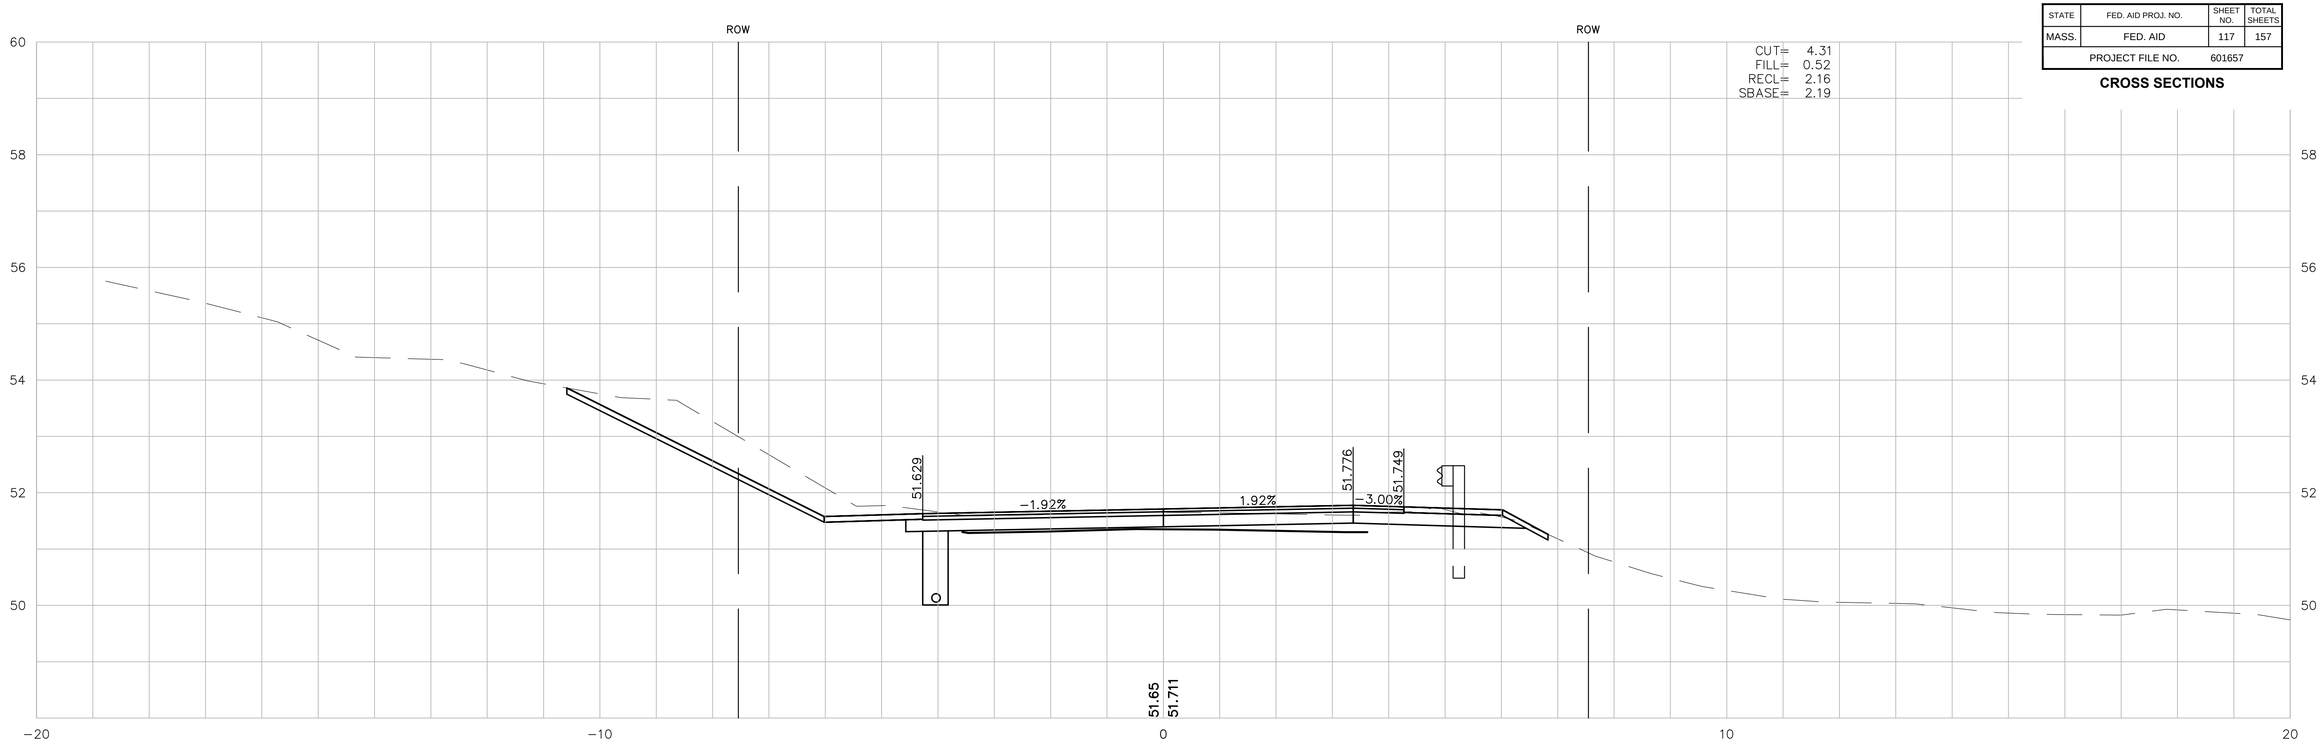

29+40

UTILITY POLE
29+31.495
6.219m RT

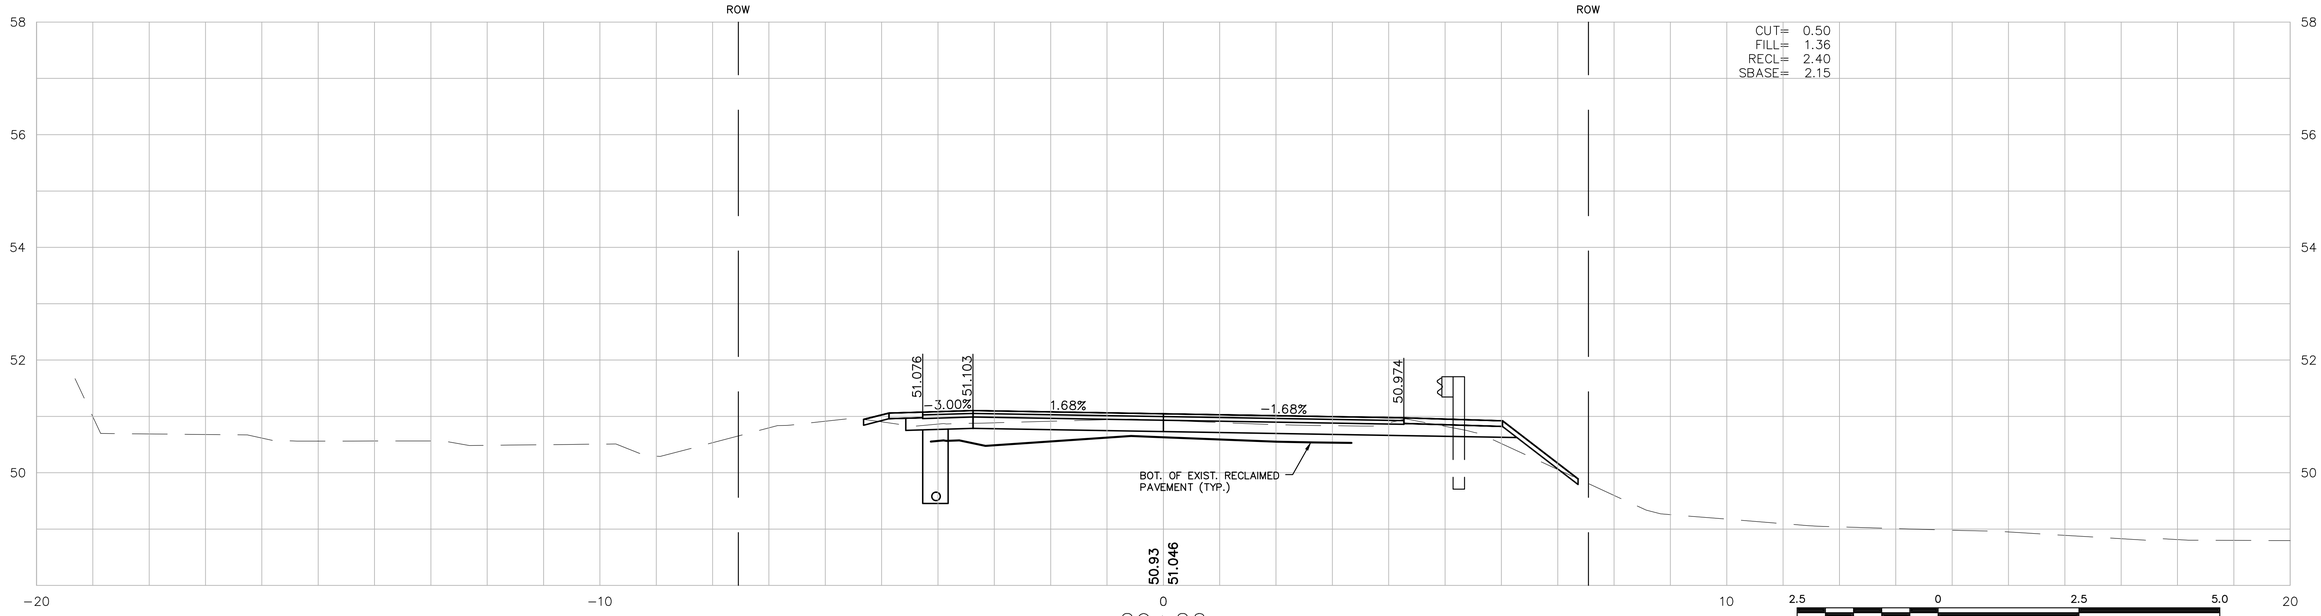

29+20

2.5 0 2.5 5.0
SCALE IN METERS
(1:50)

IN CHARGE OF MDE
DESIGNED BY RJD
DRAWN BY RJD
CHECKED BY MDE

MONTAGUE
GREENFIELD ROAD

STATE	FED. AID PROJ. NO.	SHEET NO.	TOTAL SHEETS
MASS.	FED. AID	118	157
PROJECT FILE NO.	601657		

CROSS SECTIONS

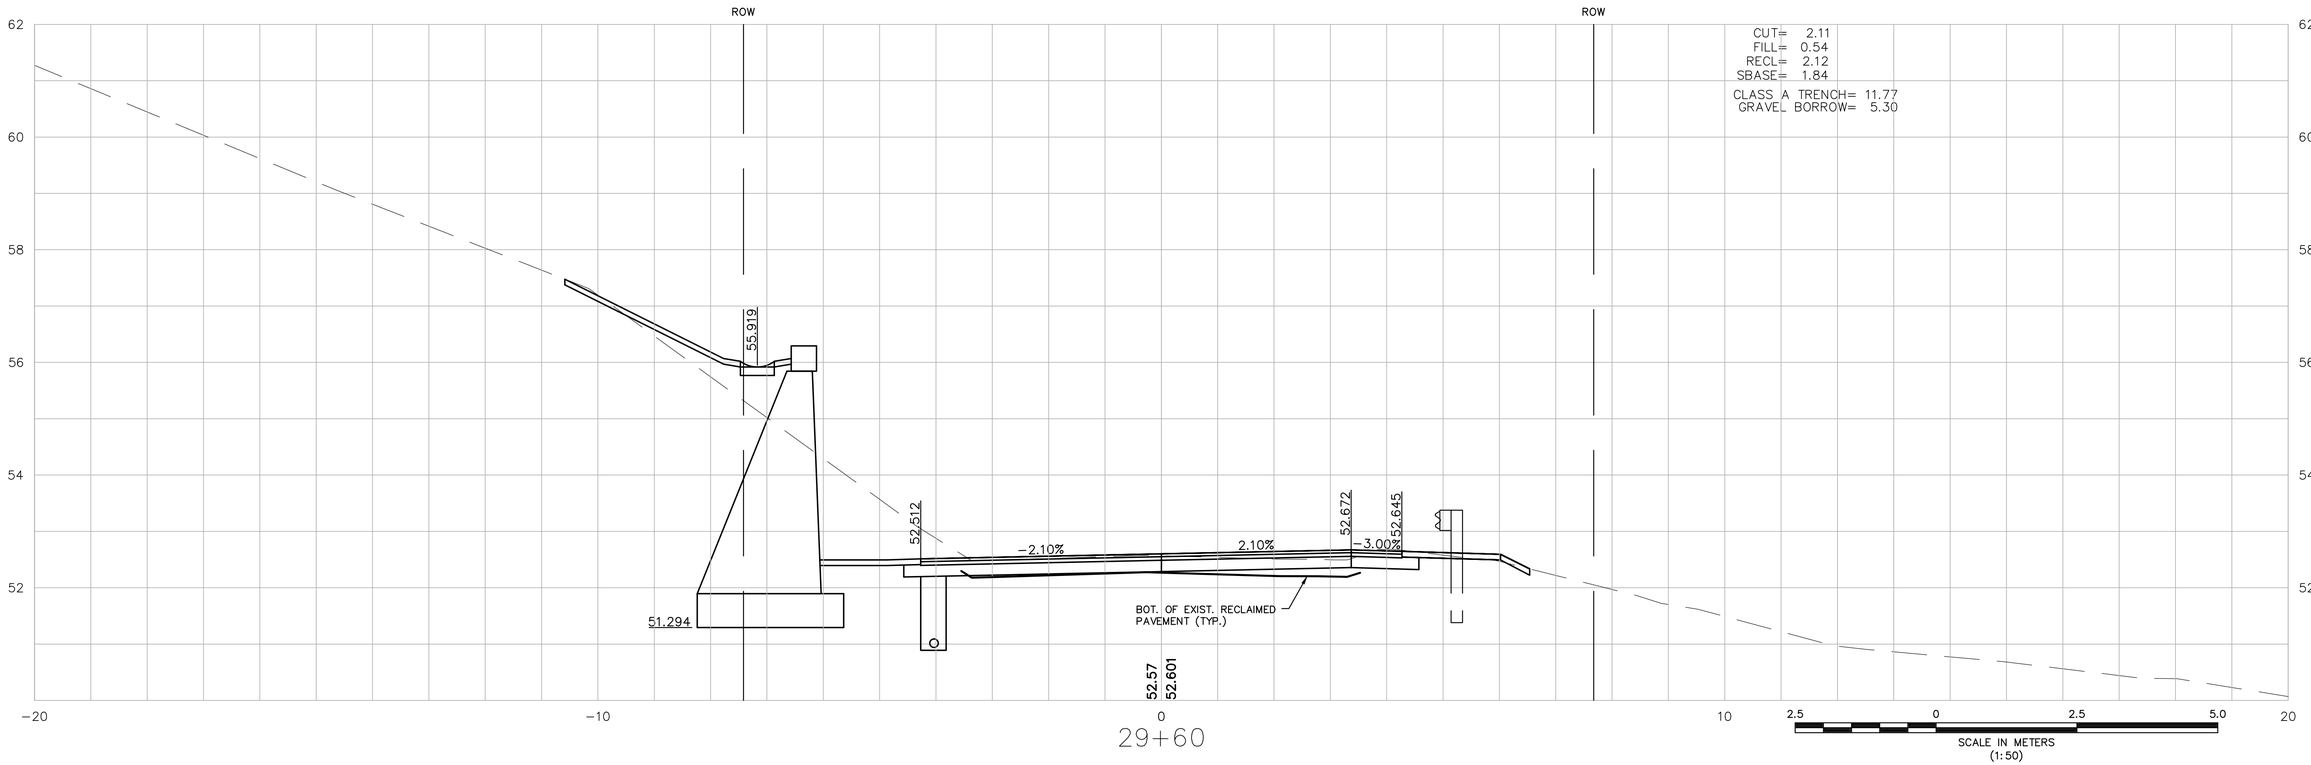

IN CHARGE OF MDE
DESIGNED BY RJD
DRAWN BY RJD
CHECKED BY MDE

MONTAGUE
GREENFIELD ROAD

STATE	FED. AID PROJ. NO.	SHEET NO.	TOTAL SHEETS
MASS.	FED. AID	119	157
PROJECT FILE NO.	601657		

CROSS SECTIONS

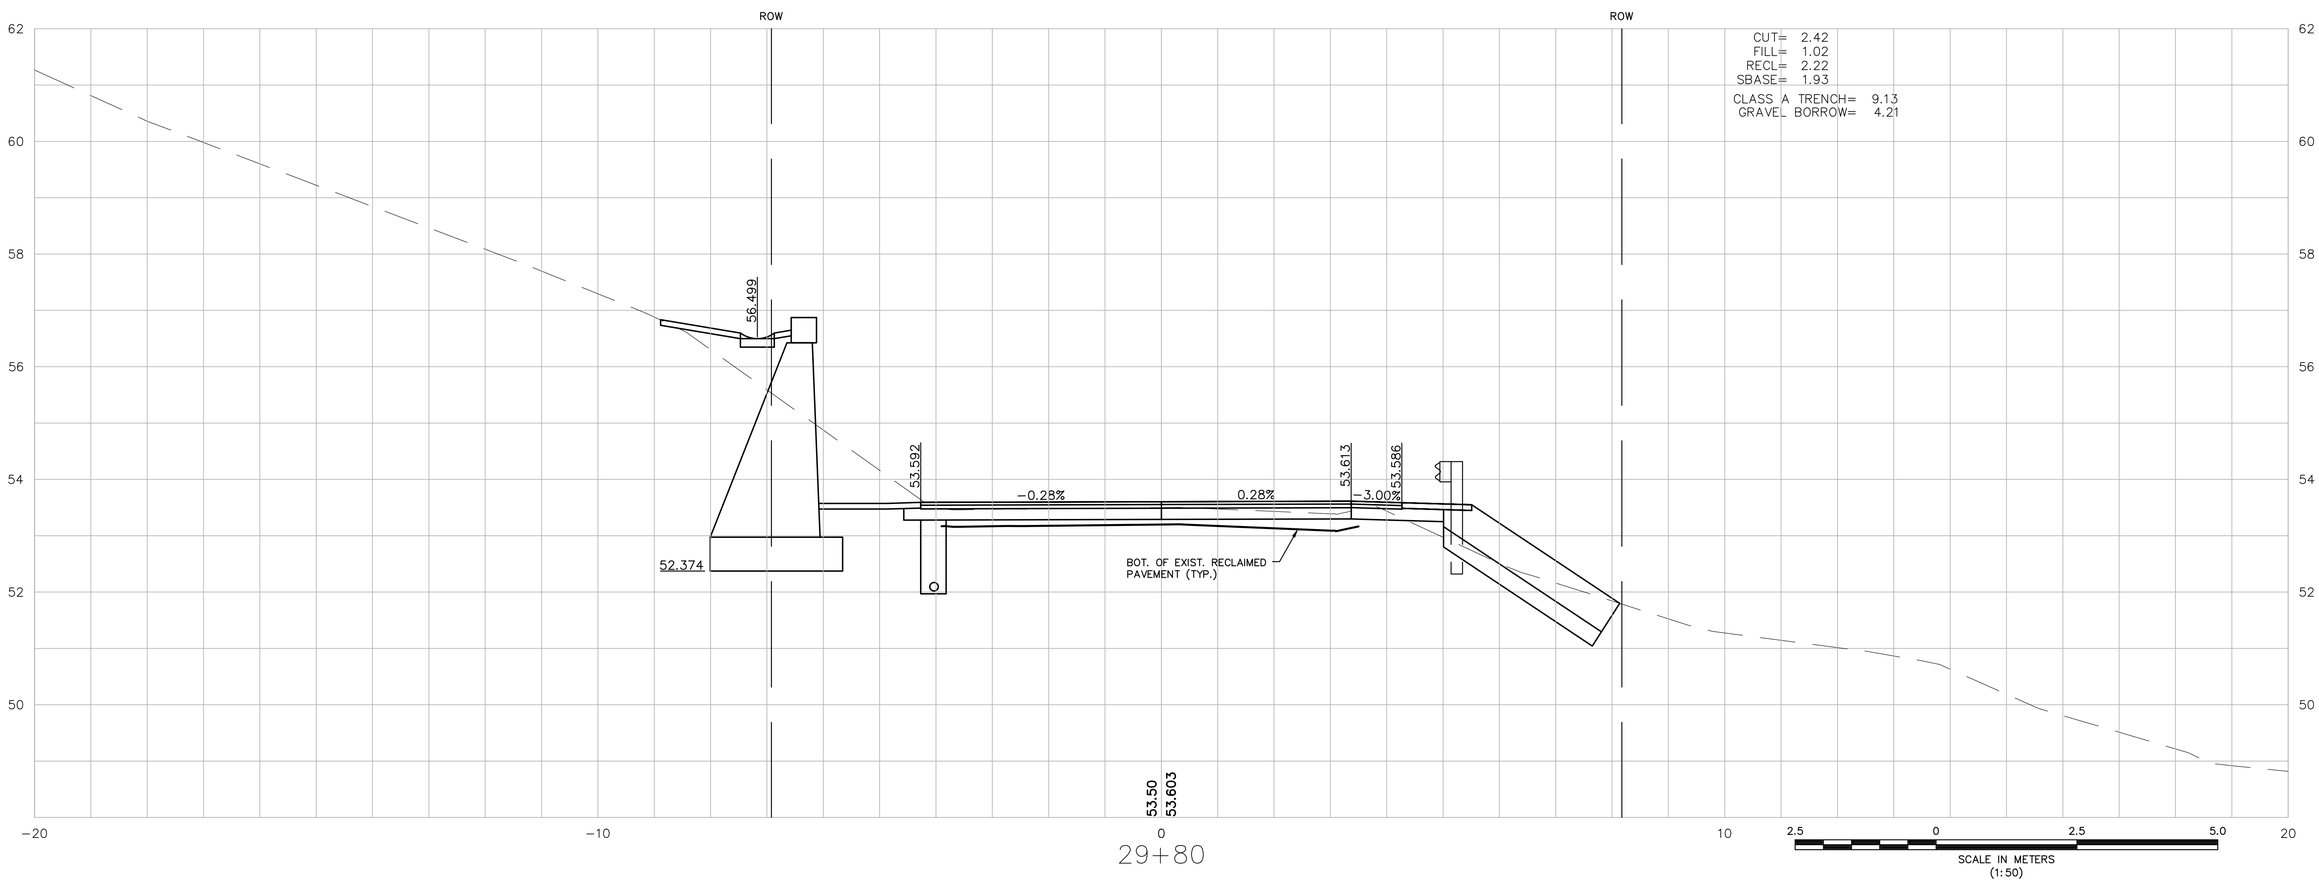

IN CHARGE OF MDE
DESIGNED BY RJD
DRAWN BY RJD
CHECKED BY MDE

MONTAGUE
GREENFIELD ROAD

STATE	FED. AID PROJ. NO.	SHEET NO.	TOTAL SHEETS
MASS.	FED. AID	120	157
PROJECT FILE NO.	601657		

CROSS SECTIONS

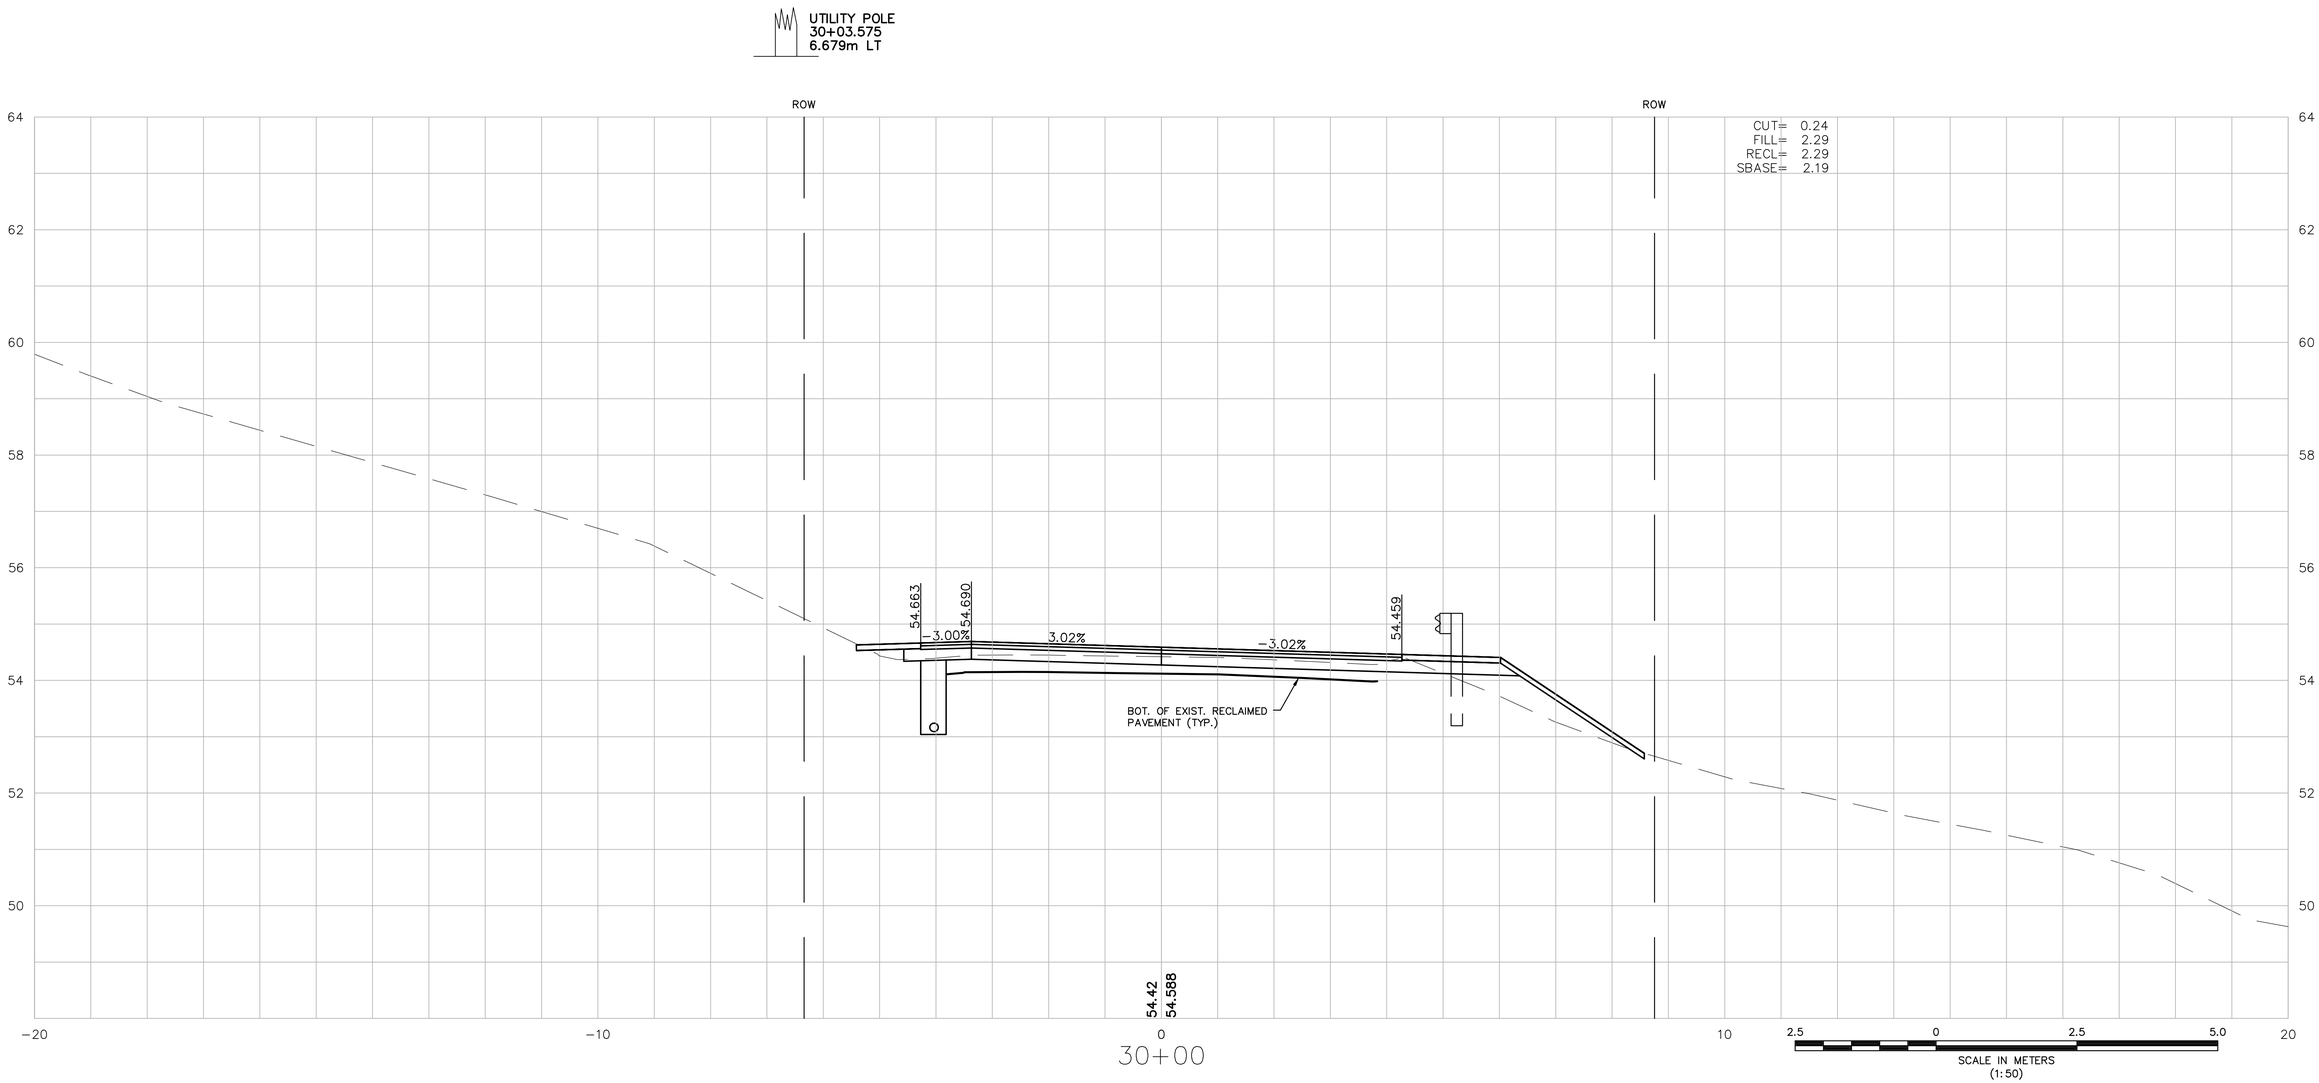

IN CHARGE OF MDE
DESIGNED BY RJD
DRAWN BY RJD
CHECKED BY MDE

MONTAGUE
GREENFIELD ROAD

STATE	FED. AID PROJ. NO.	SHEET NO.	TOTAL SHEETS
MASS.	FED. AID	121	157
PROJECT FILE NO.	601657		

CROSS SECTIONS

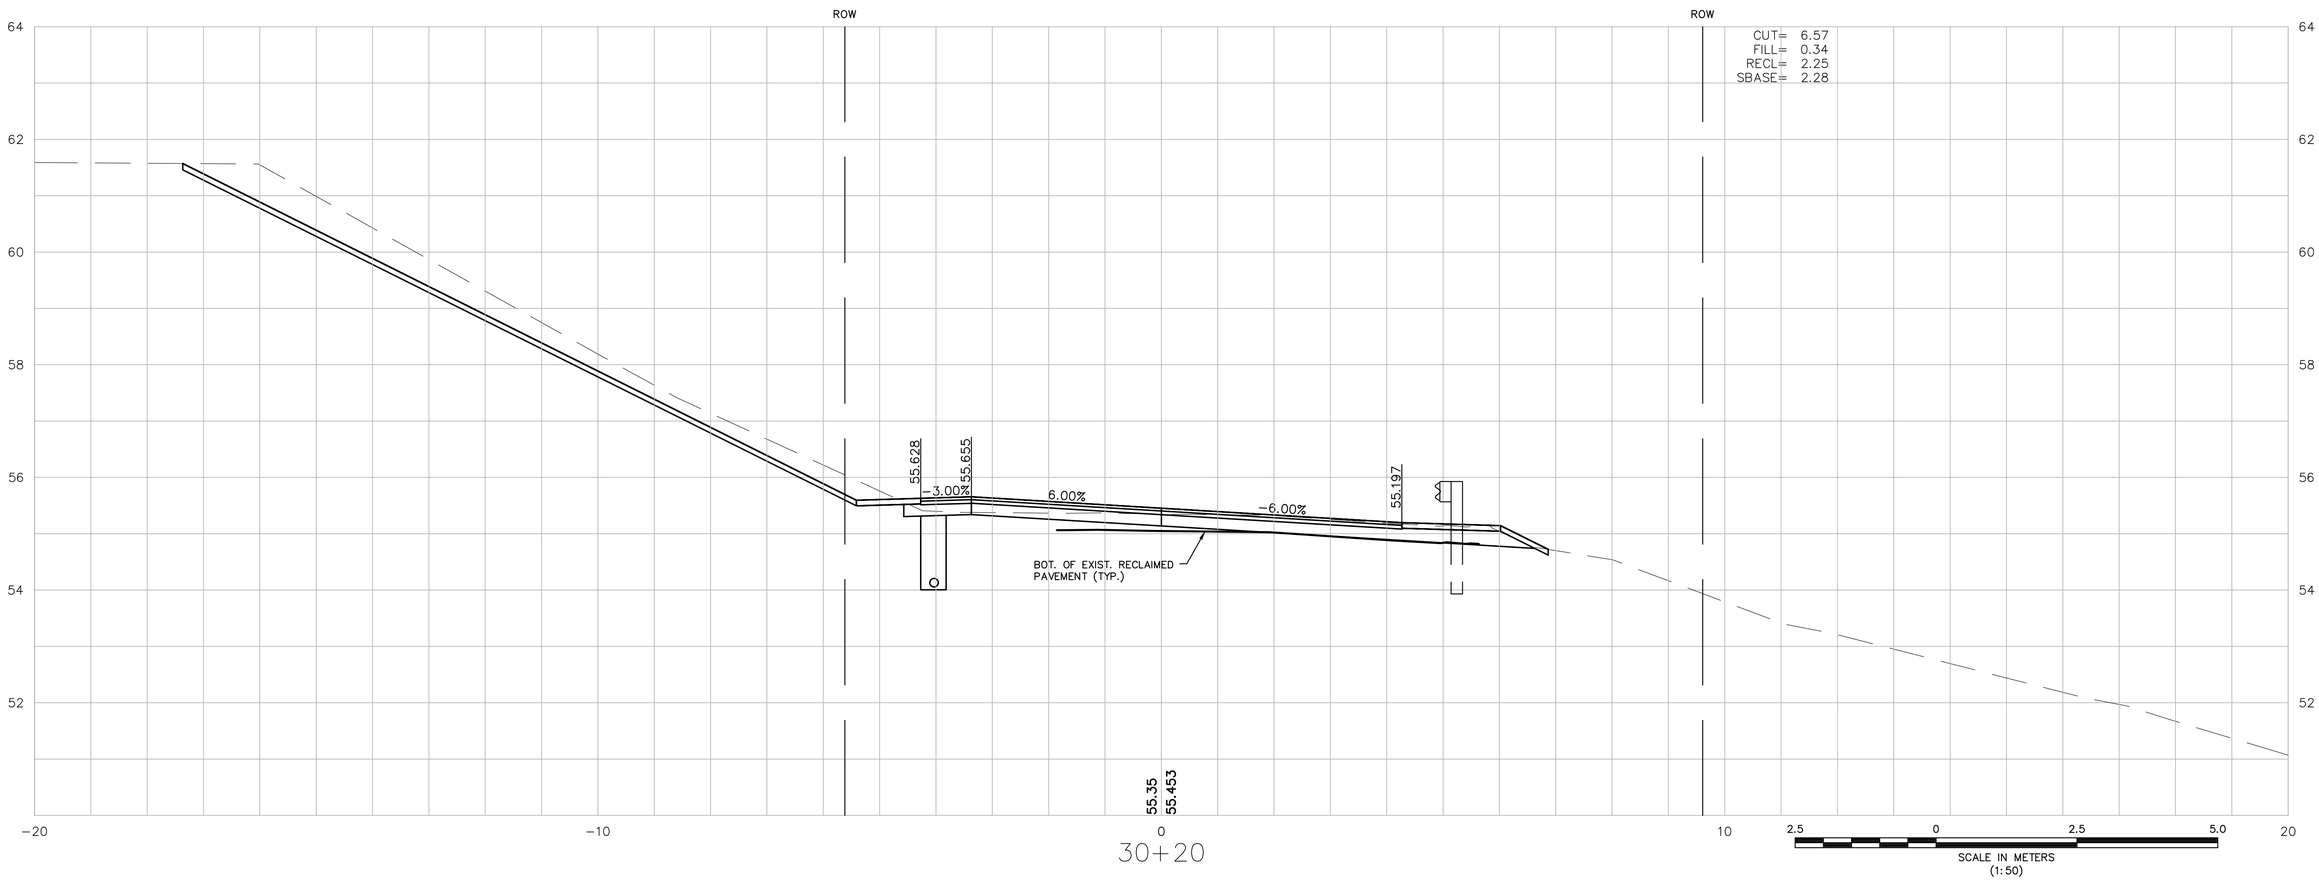

IN CHARGE OF MDE
DESIGNED BY RJD
DRAWN BY RJD
CHECKED BY MDE

MONTAGUE
GREENFIELD ROAD

STATE	FED. AID PROJ. NO.	SHEET NO.	TOTAL SHEETS
MASS.	FED. AID	122	157
PROJECT FILE NO.	601657		

CROSS SECTIONS

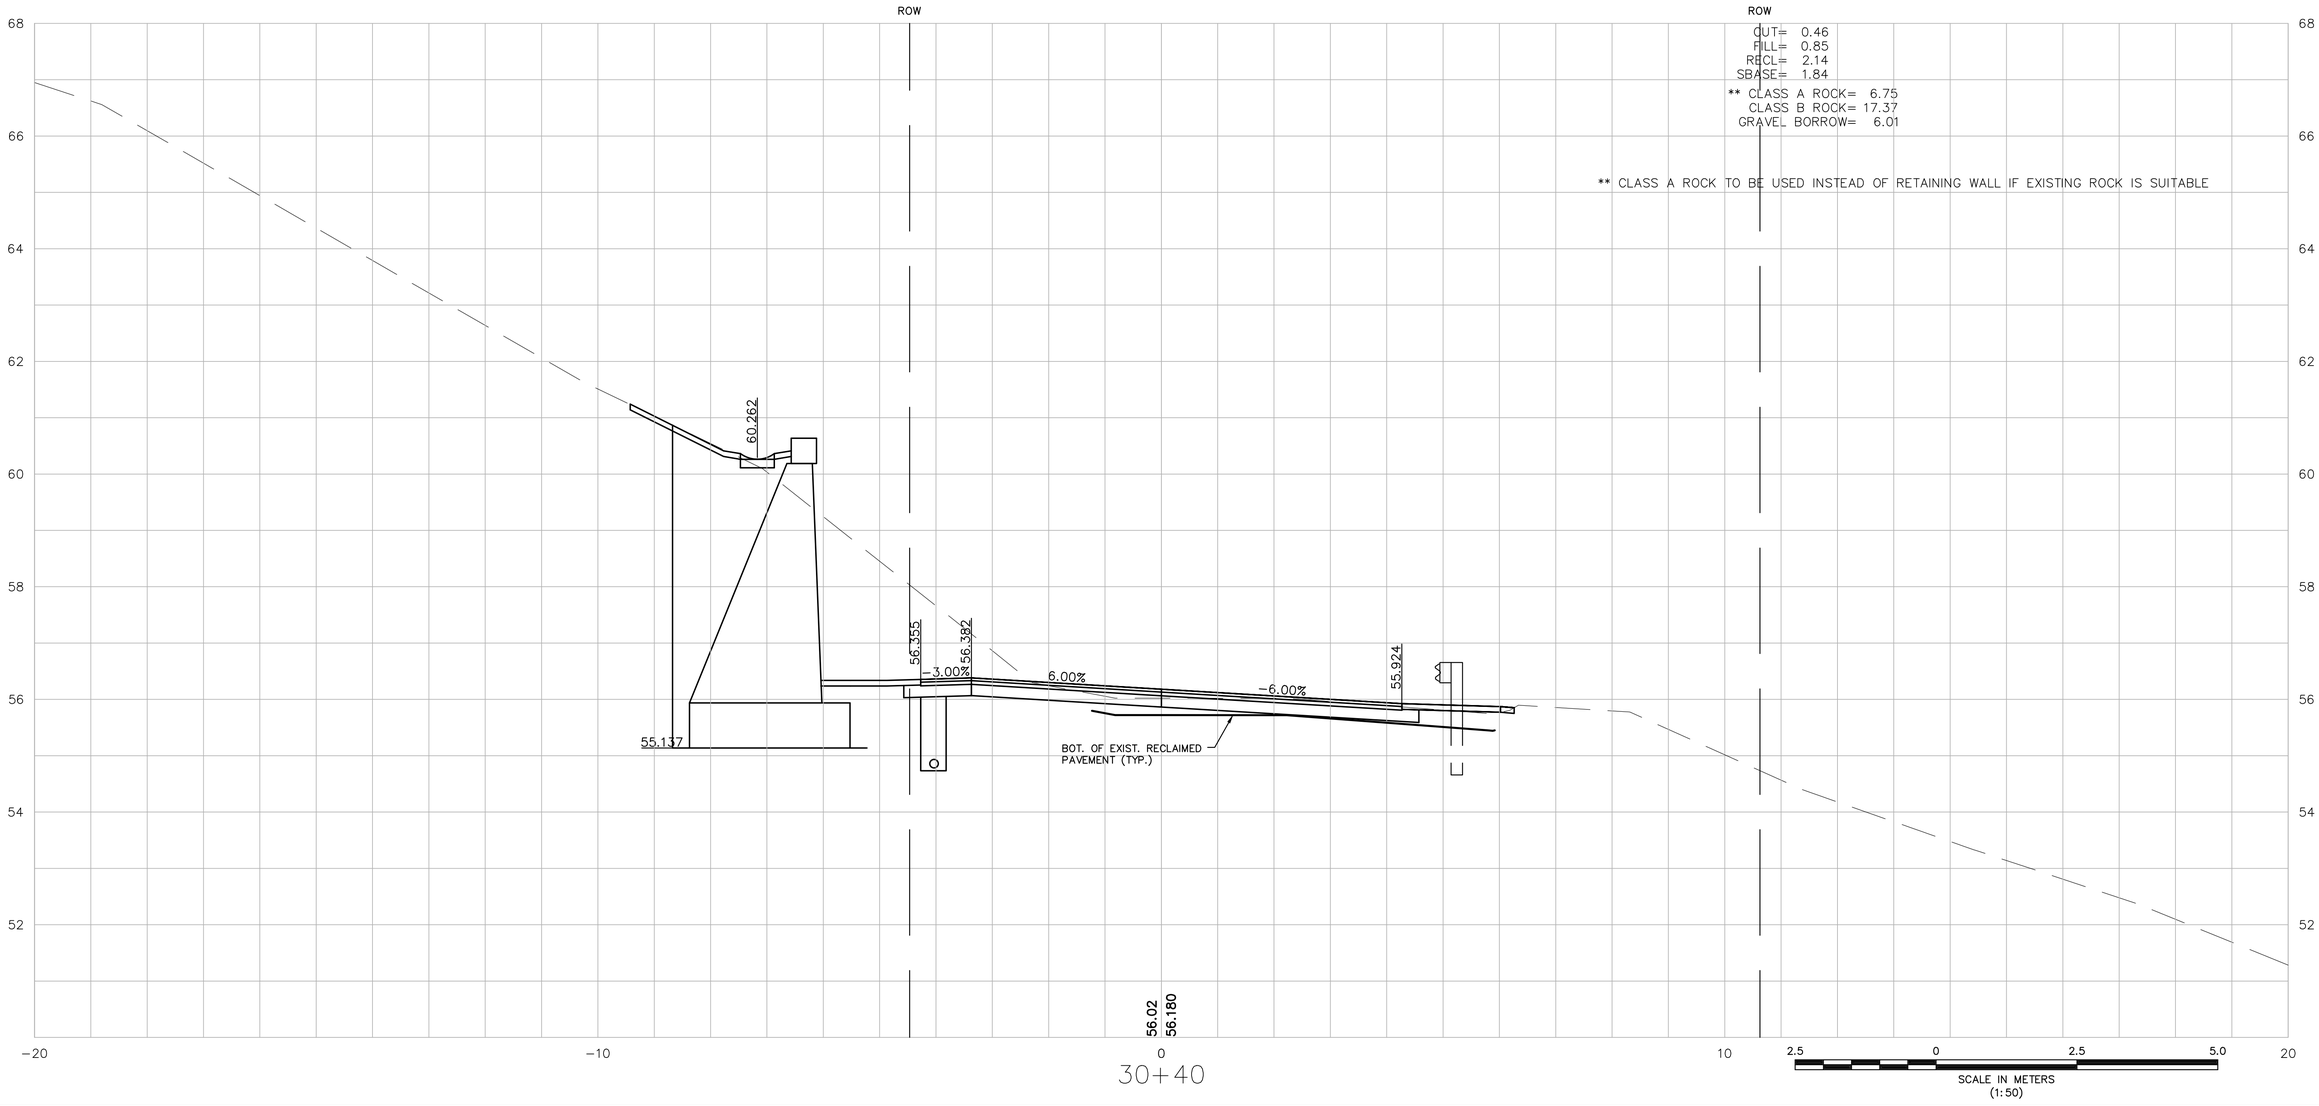

IN CHARGE OF MDE
DESIGNED BY RJD
DRAWN BY RJD
CHECKED BY MDE

MONTAGUE
GREENFIELD ROAD

STATE	FED. AID PROJ. NO.	SHEET NO.	TOTAL SHEETS
MASS.	FED. AID	123	157
PROJECT FILE NO.	601657		

CROSS SECTIONS

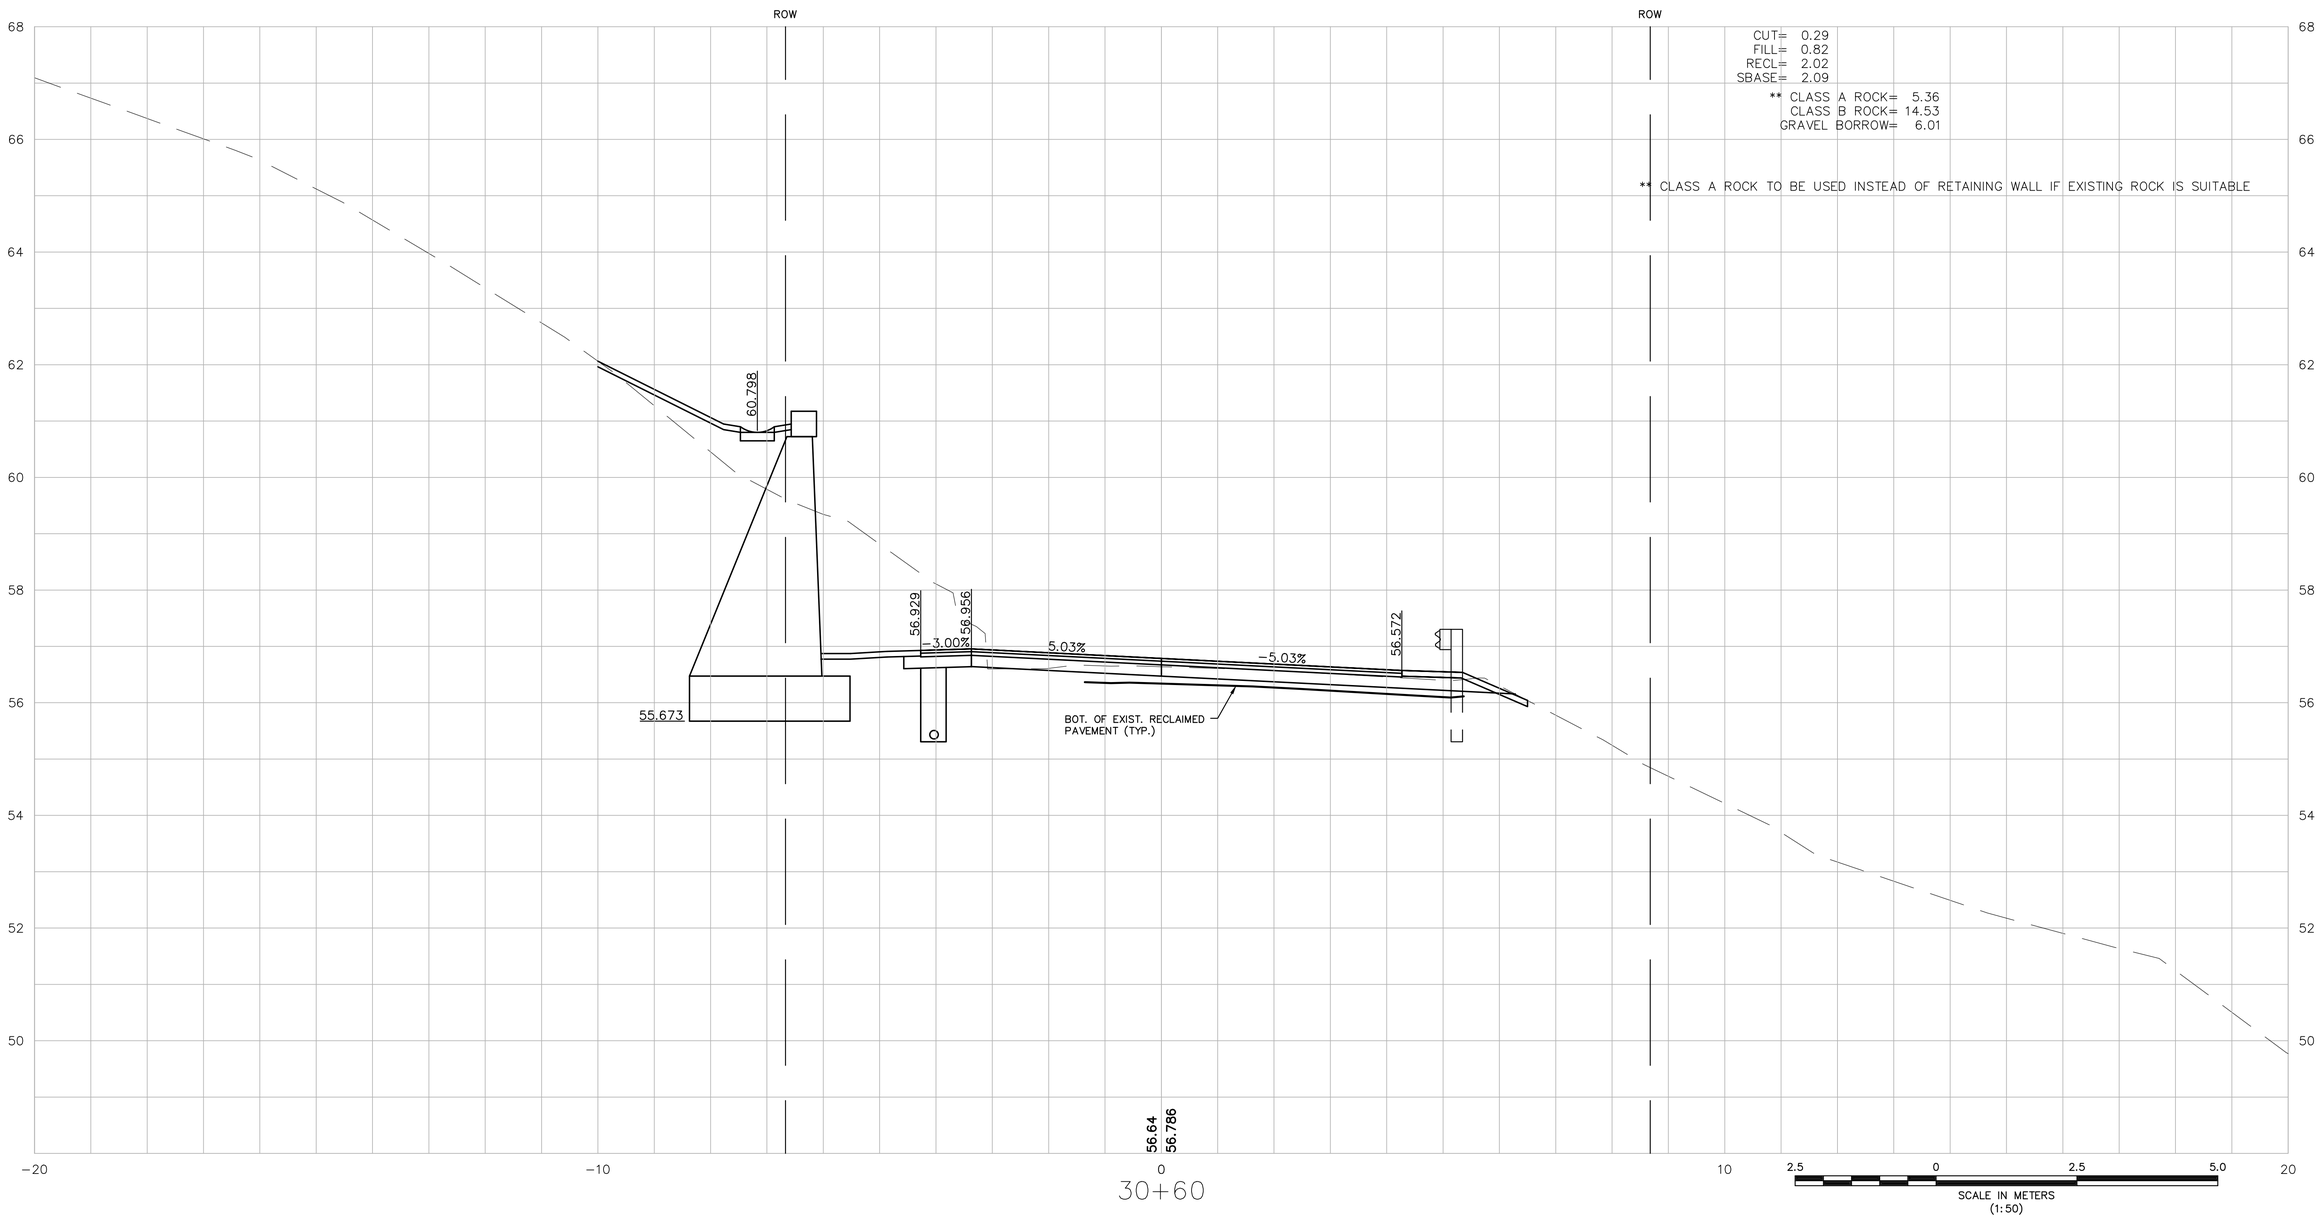

IN CHARGE OF MDE
DESIGNED BY RJD
DRAWN BY RJD
CHECKED BY MDE

MONTAGUE
GREENFIELD ROAD

STATE	FED. AID PROJ. NO.	SHEET NO.	TOTAL SHEETS
MASS.	FED. AID	124	157
PROJECT FILE NO.	601657		

CROSS SECTIONS

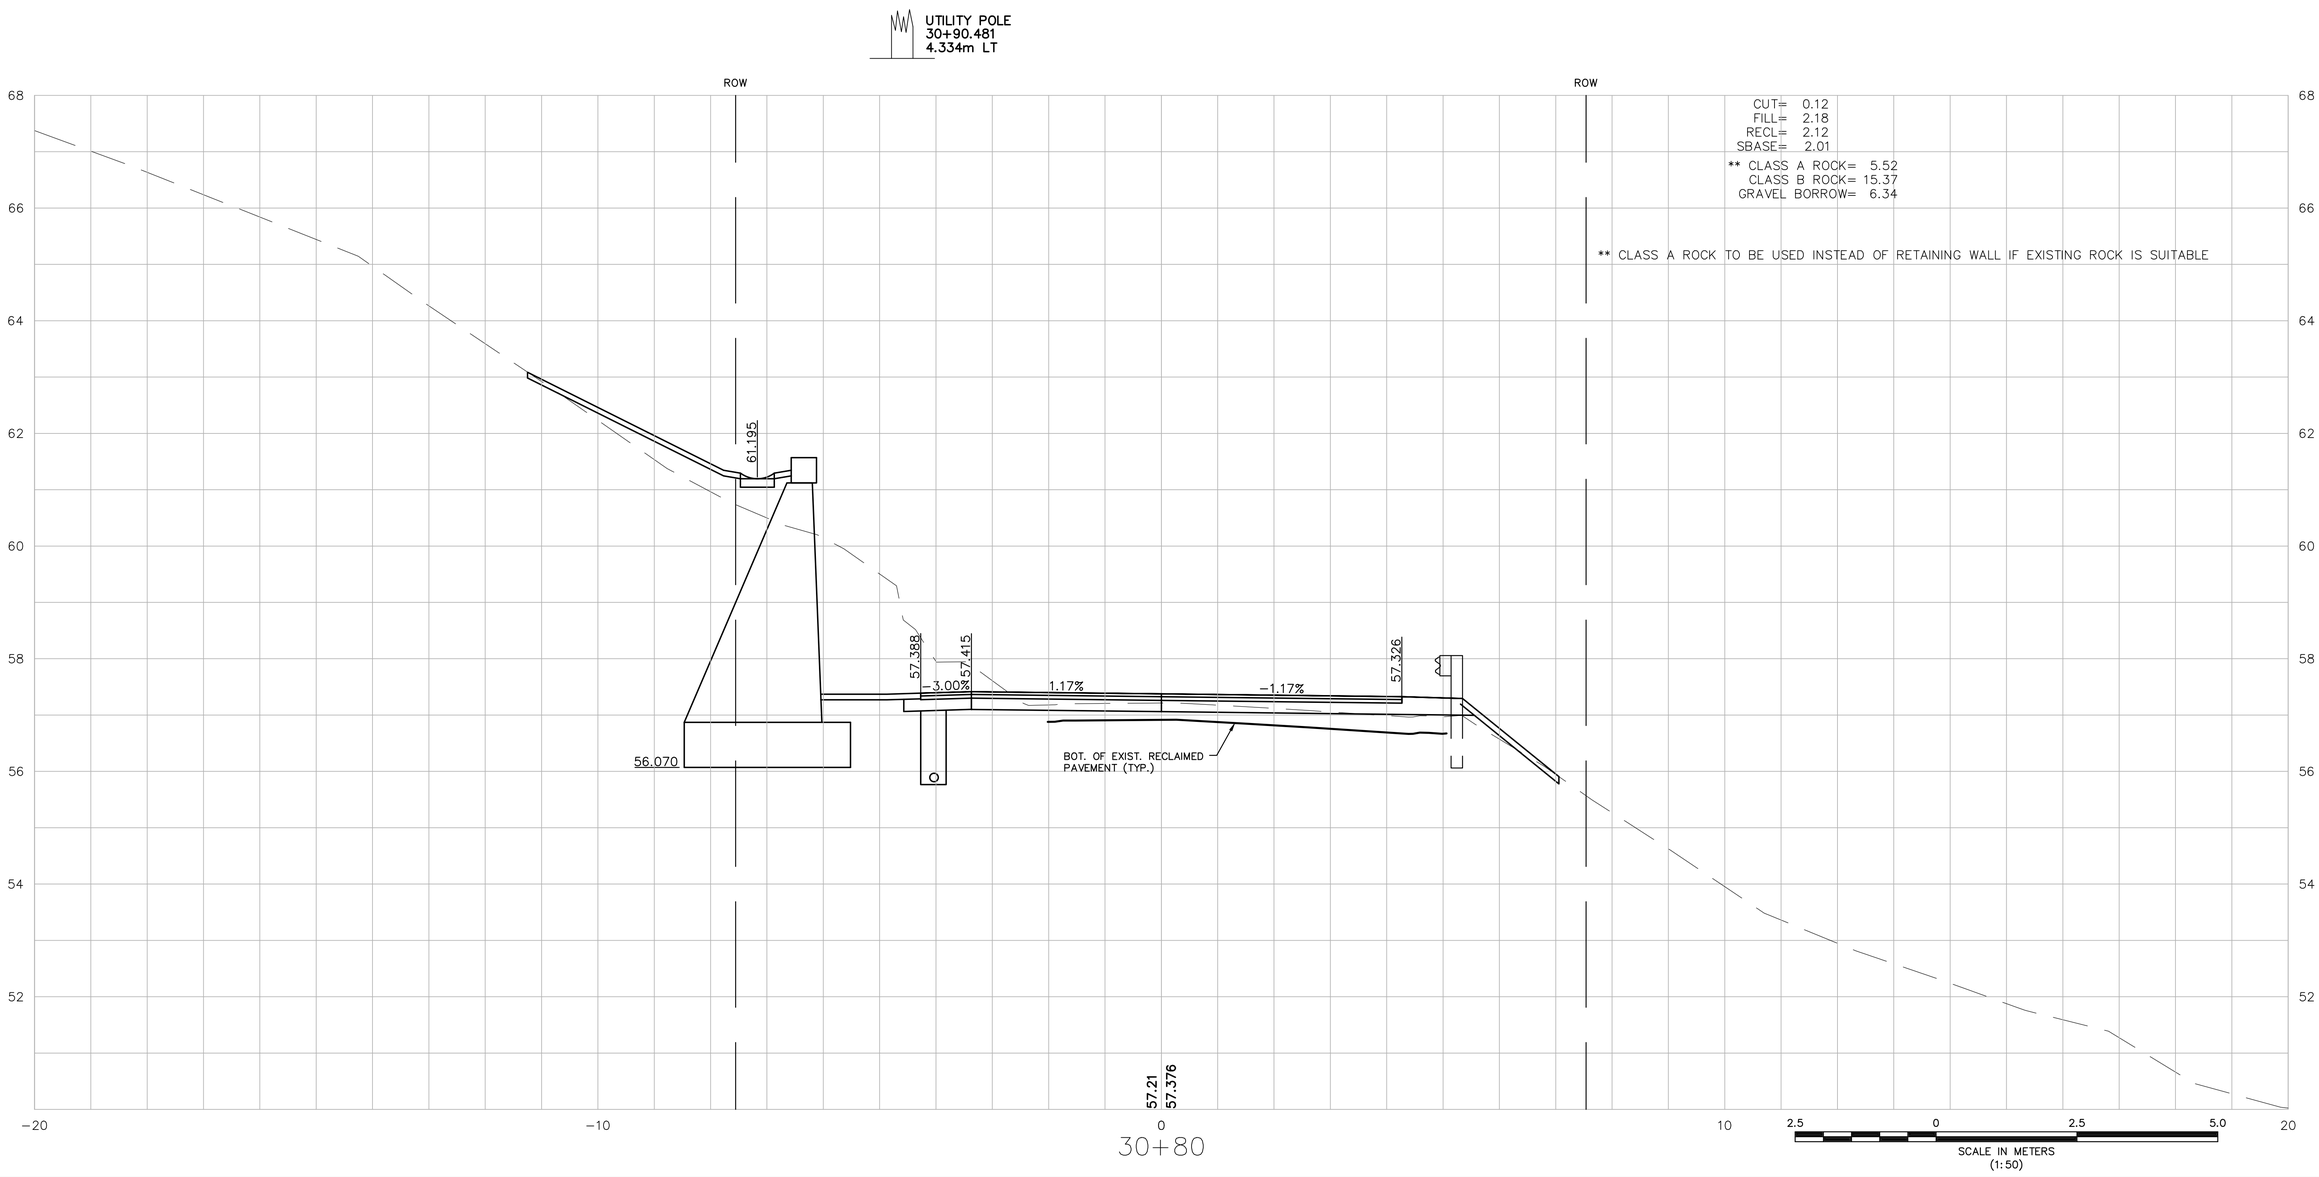

IN CHARGE OF MDE
DESIGNED BY RJD
DRAWN BY RJD
CHECKED BY MDE

MONTAGUE
GREENFIELD ROAD

STATE	FED. AID PROJ. NO.	SHEET NO.	TOTAL SHEETS
MASS.	FED. AID	125	157
PROJECT FILE NO.	601657		

CROSS SECTIONS

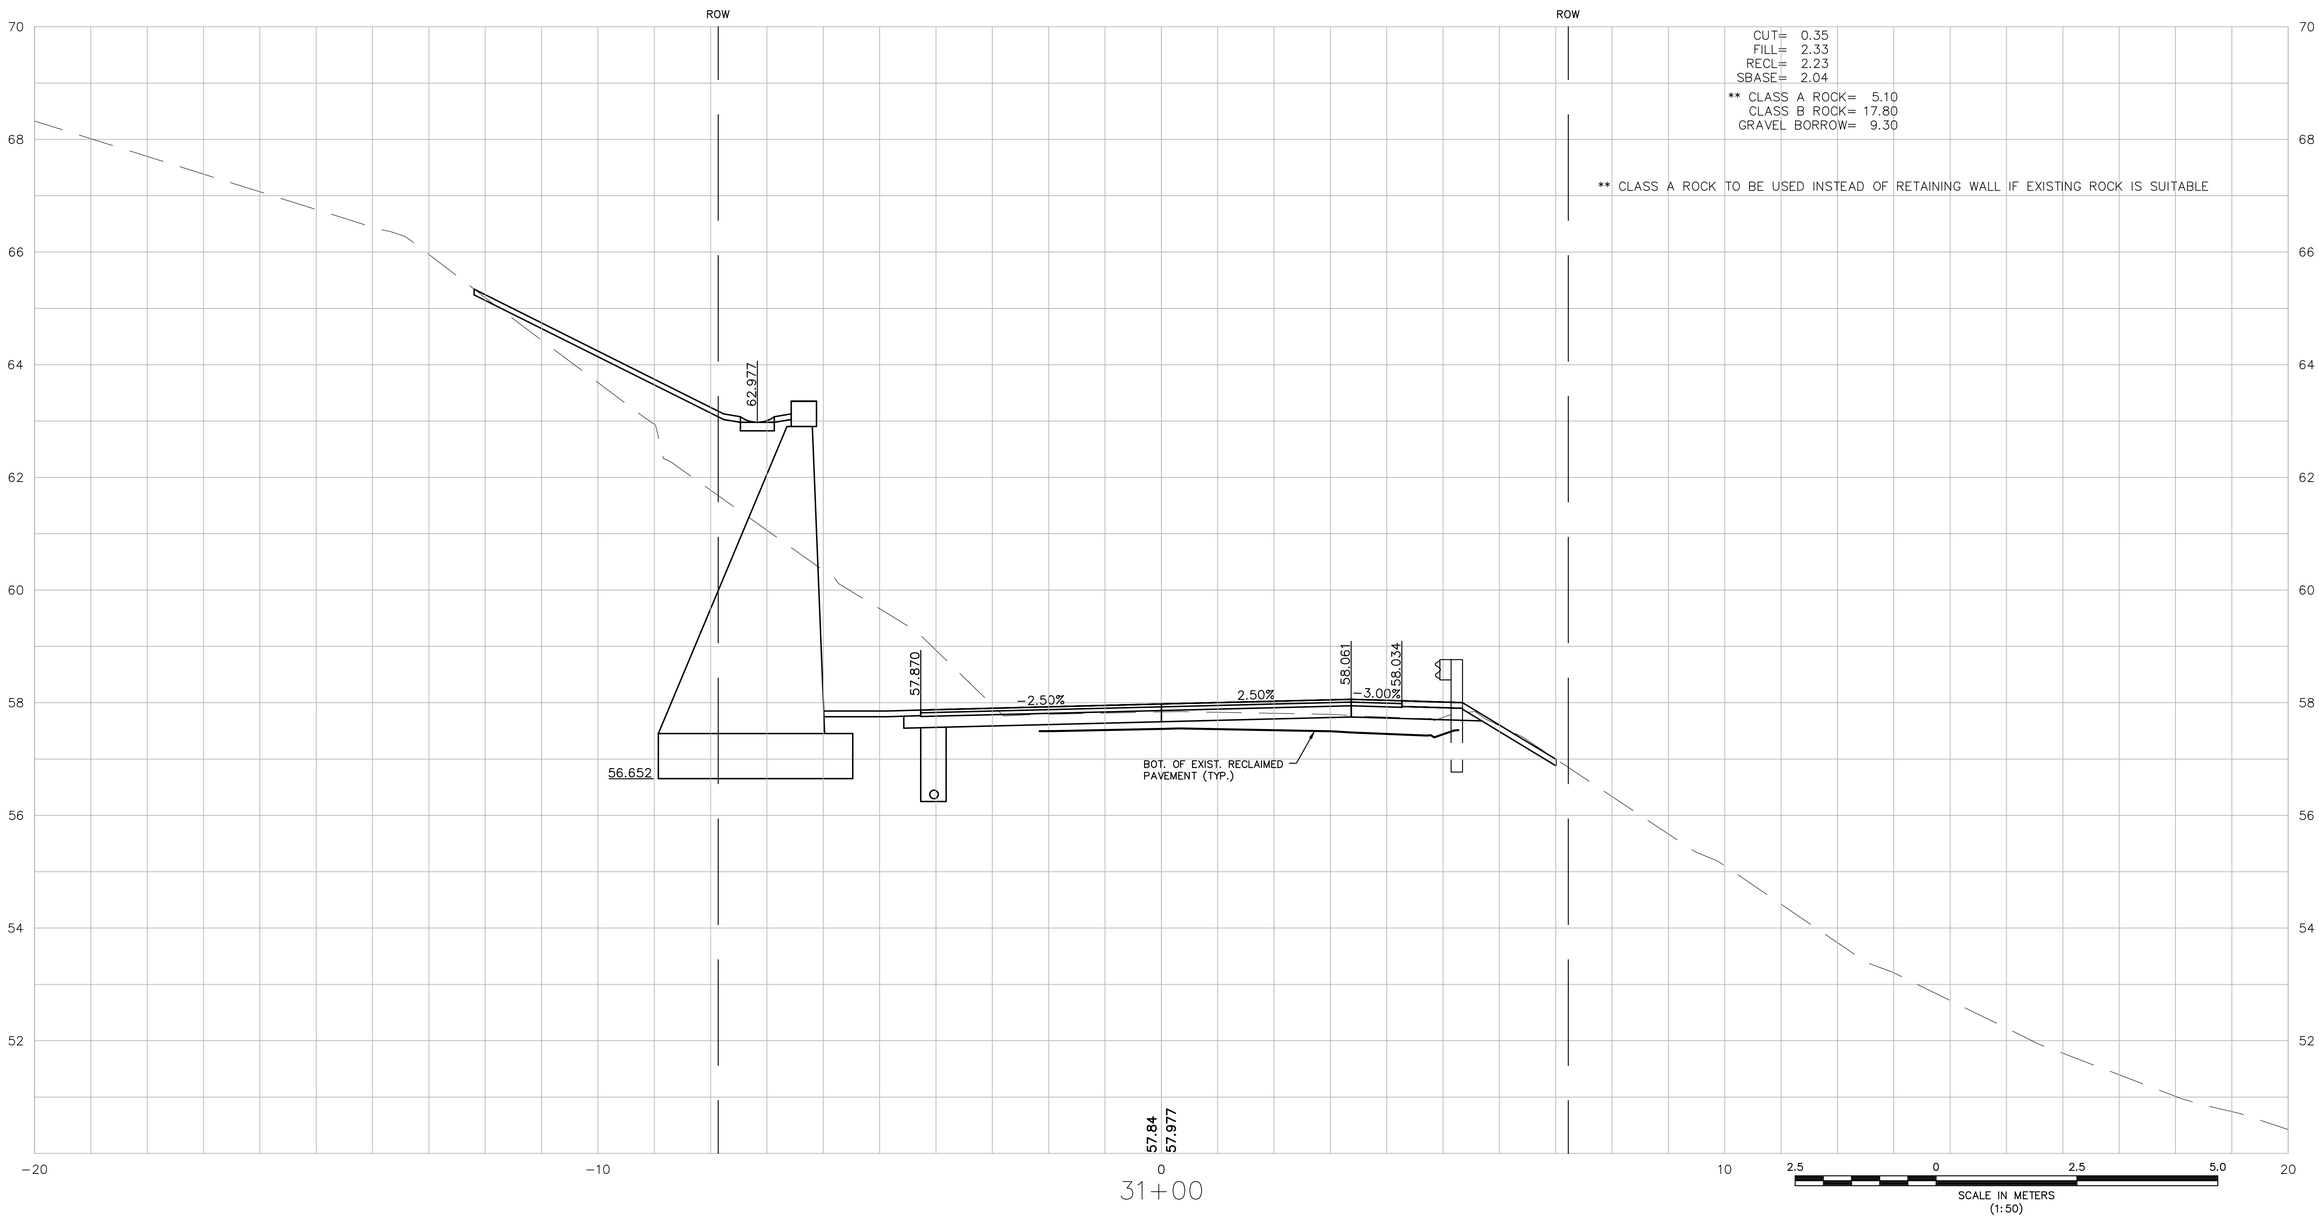

IN CHARGE OF MDE
DESIGNED BY RJD
DRAWN BY RJD
CHECKED BY MDE

MONTAGUE
GREENFIELD ROAD

STATE	FED. AID PROJ. NO.	SHEET NO.	TOTAL SHEETS
MASS.	FED. AID	126	157
PROJECT FILE NO.	601657		

CROSS SECTIONS

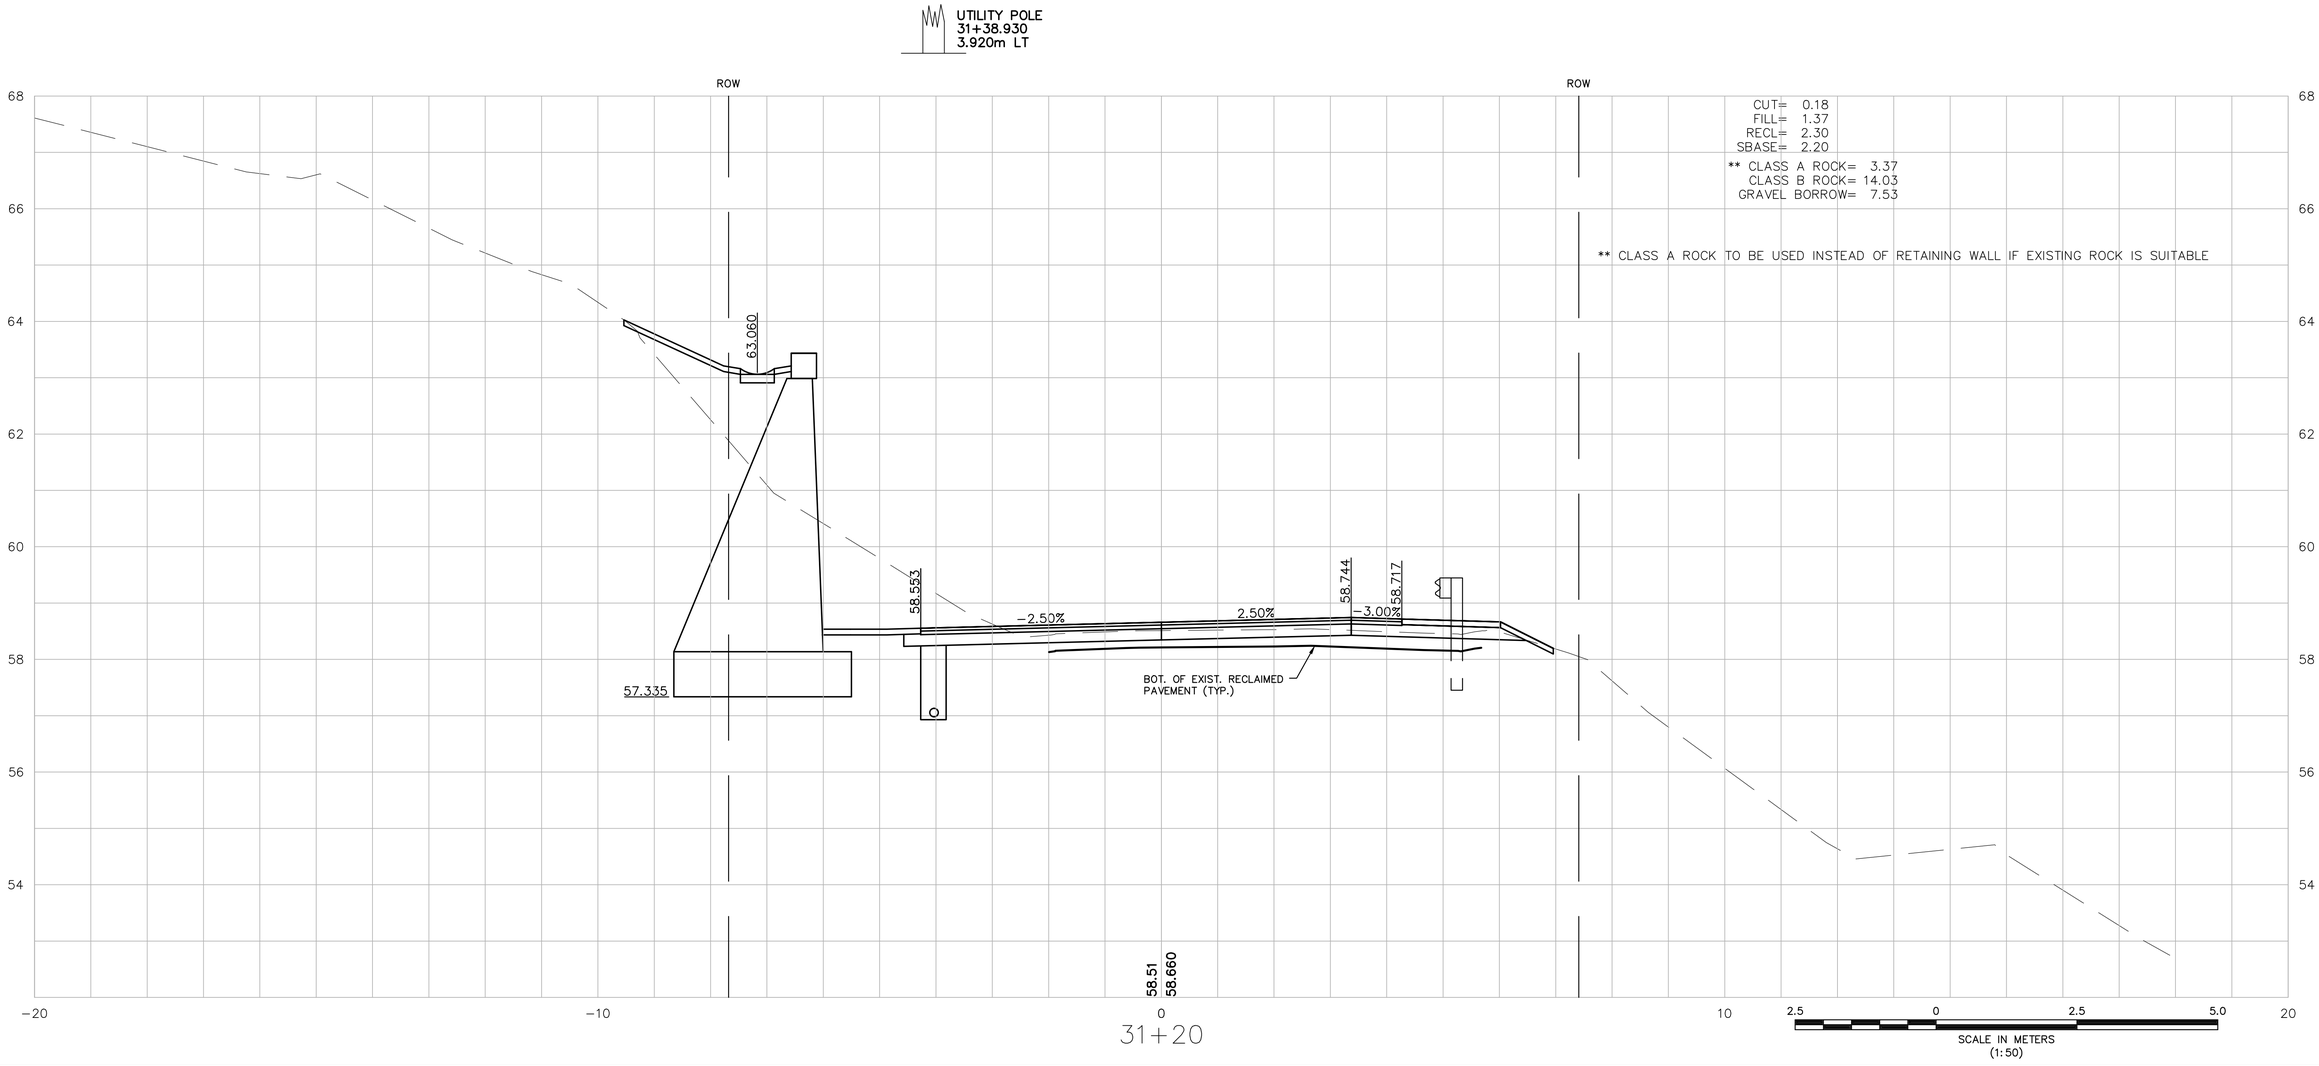

IN CHARGE OF MDE
DESIGNED BY RJD
DRAWN BY RJD
CHECKED BY MDE

MONTAGUE
GREENFIELD ROAD

STATE	FED. AID PROJ. NO.	SHEET NO.	TOTAL SHEETS
MASS.	FED. AID	127	157
PROJECT FILE NO.	601657		

CROSS SECTIONS

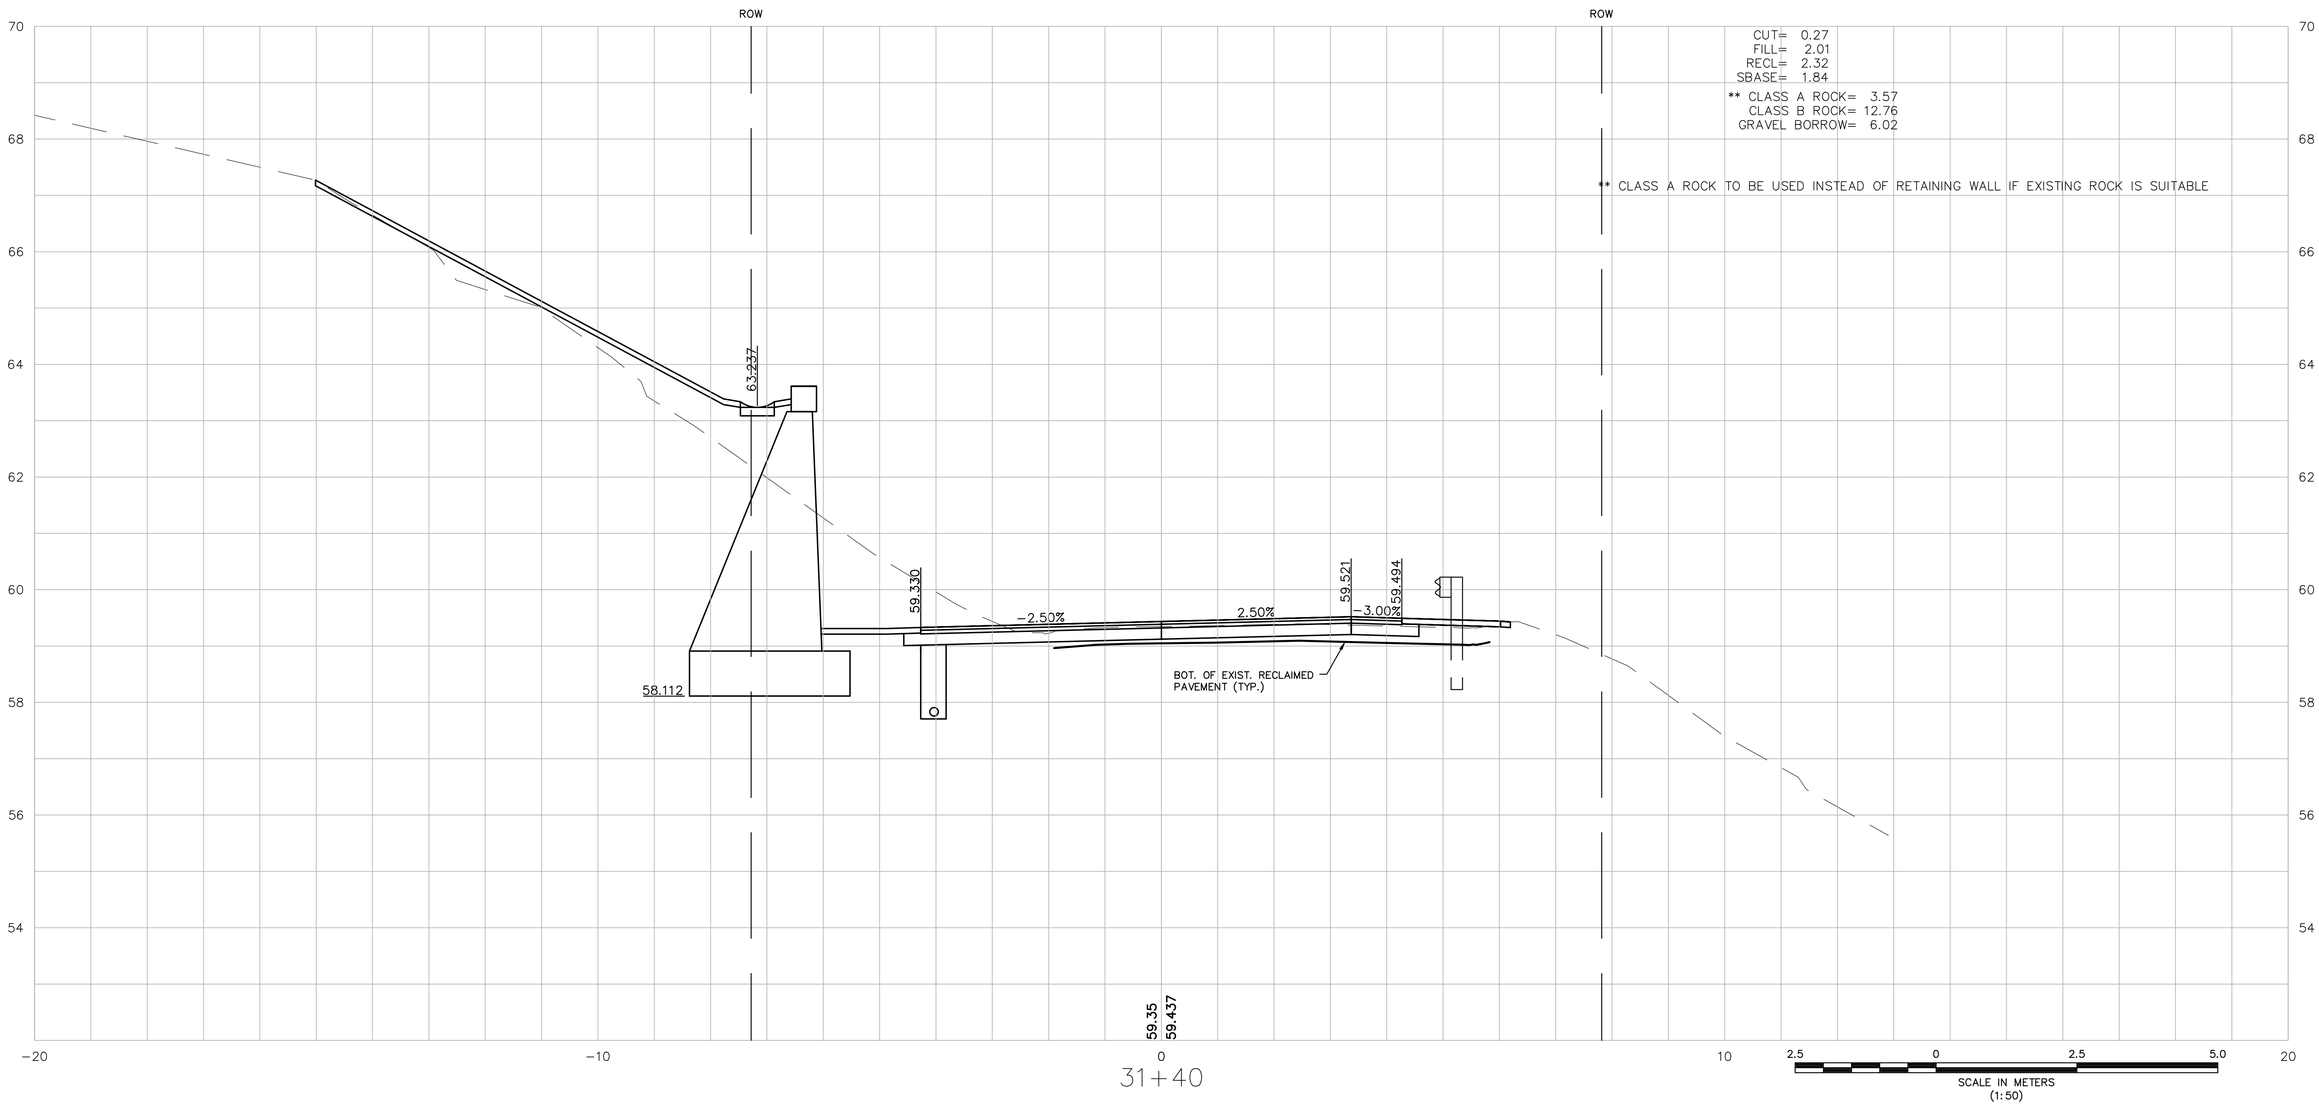

31+40

IN CHARGE OF MDE
DESIGNED BY RJD
DRAWN BY RJD
CHECKED BY MDE

MONTAGUE
GREENFIELD ROAD

STATE	FED. AID PROJ. NO.	SHEET NO.	TOTAL SHEETS
MASS.	FED. AID	128	157
PROJECT FILE NO.	601657		

CROSS SECTIONS

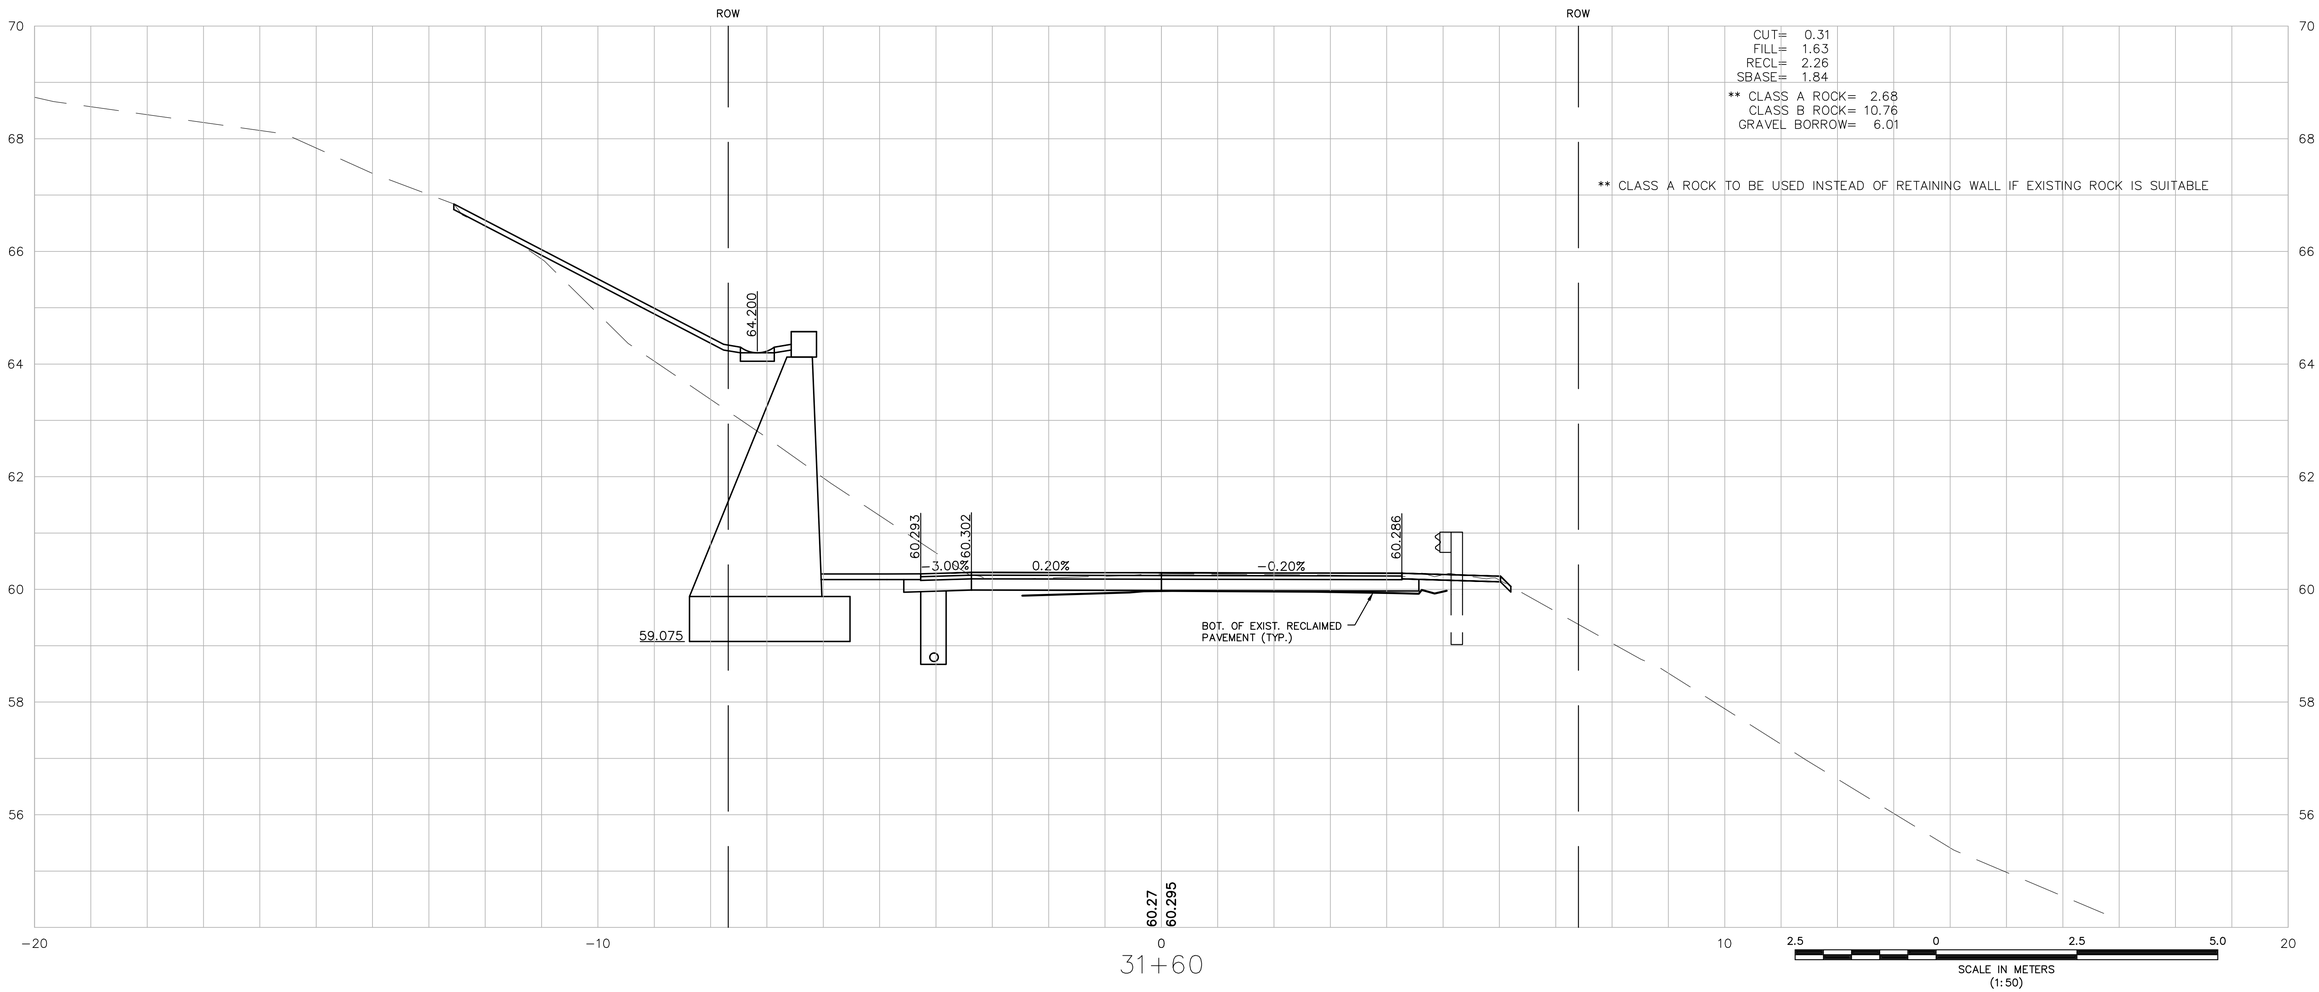

IN CHARGE OF MDE
DESIGNED BY RJD
DRAWN BY RJD
CHECKED BY MDE

MONTAGUE
GREENFIELD ROAD

STATE	FED. AID PROJ. NO.	SHEET NO.	TOTAL SHEETS
MASS.	FED. AID	129	157
PROJECT FILE NO.	601657		

CROSS SECTIONS

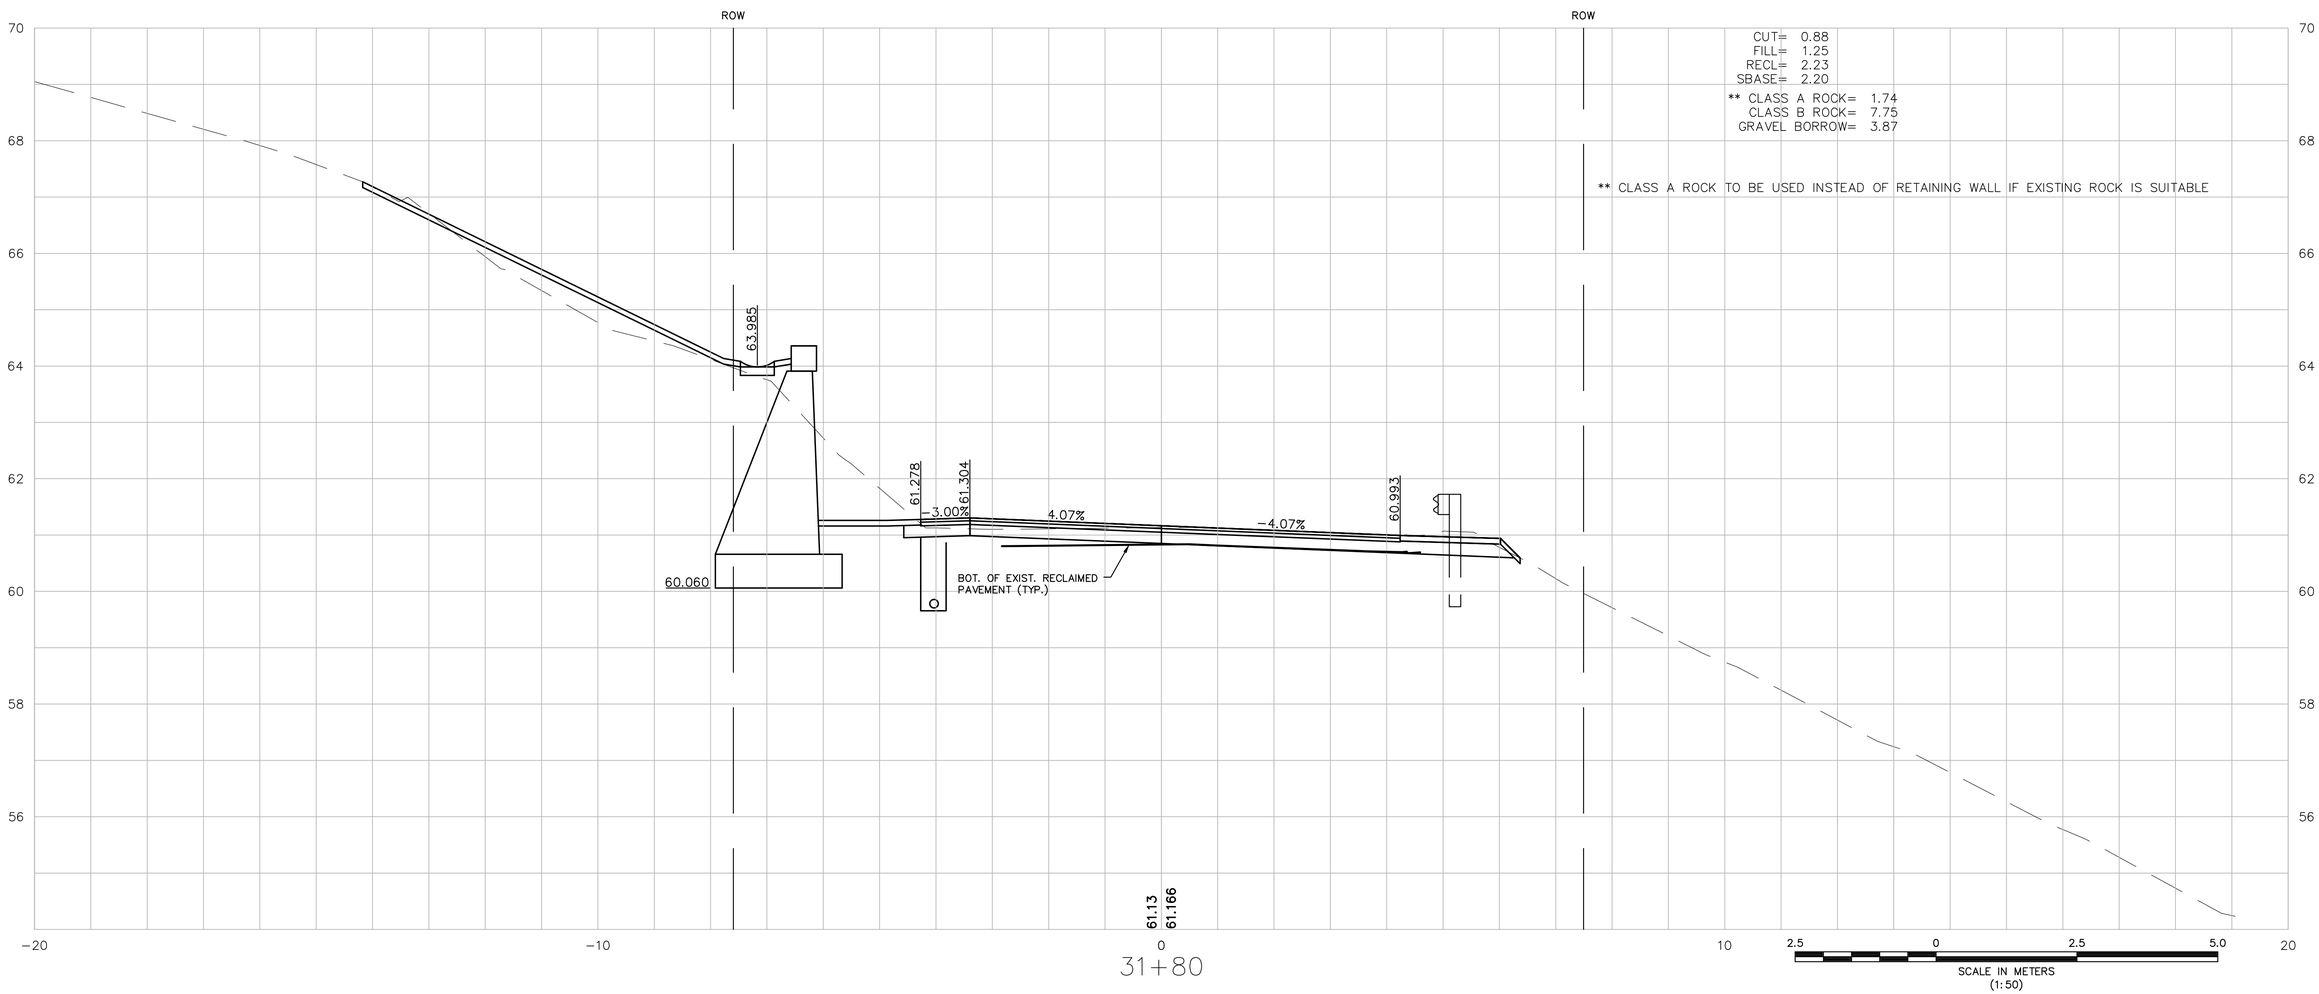

IN CHARGE OF MDE
DESIGNED BY RJD
DRAWN BY RJD
CHECKED BY MDE

MONTAGUE
GREENFIELD ROAD

STATE	FED. AID PROJ. NO.	SHEET NO.	TOTAL SHEETS
MASS.	FED. AID	130	157
PROJECT FILE NO.	601657		

CROSS SECTIONS

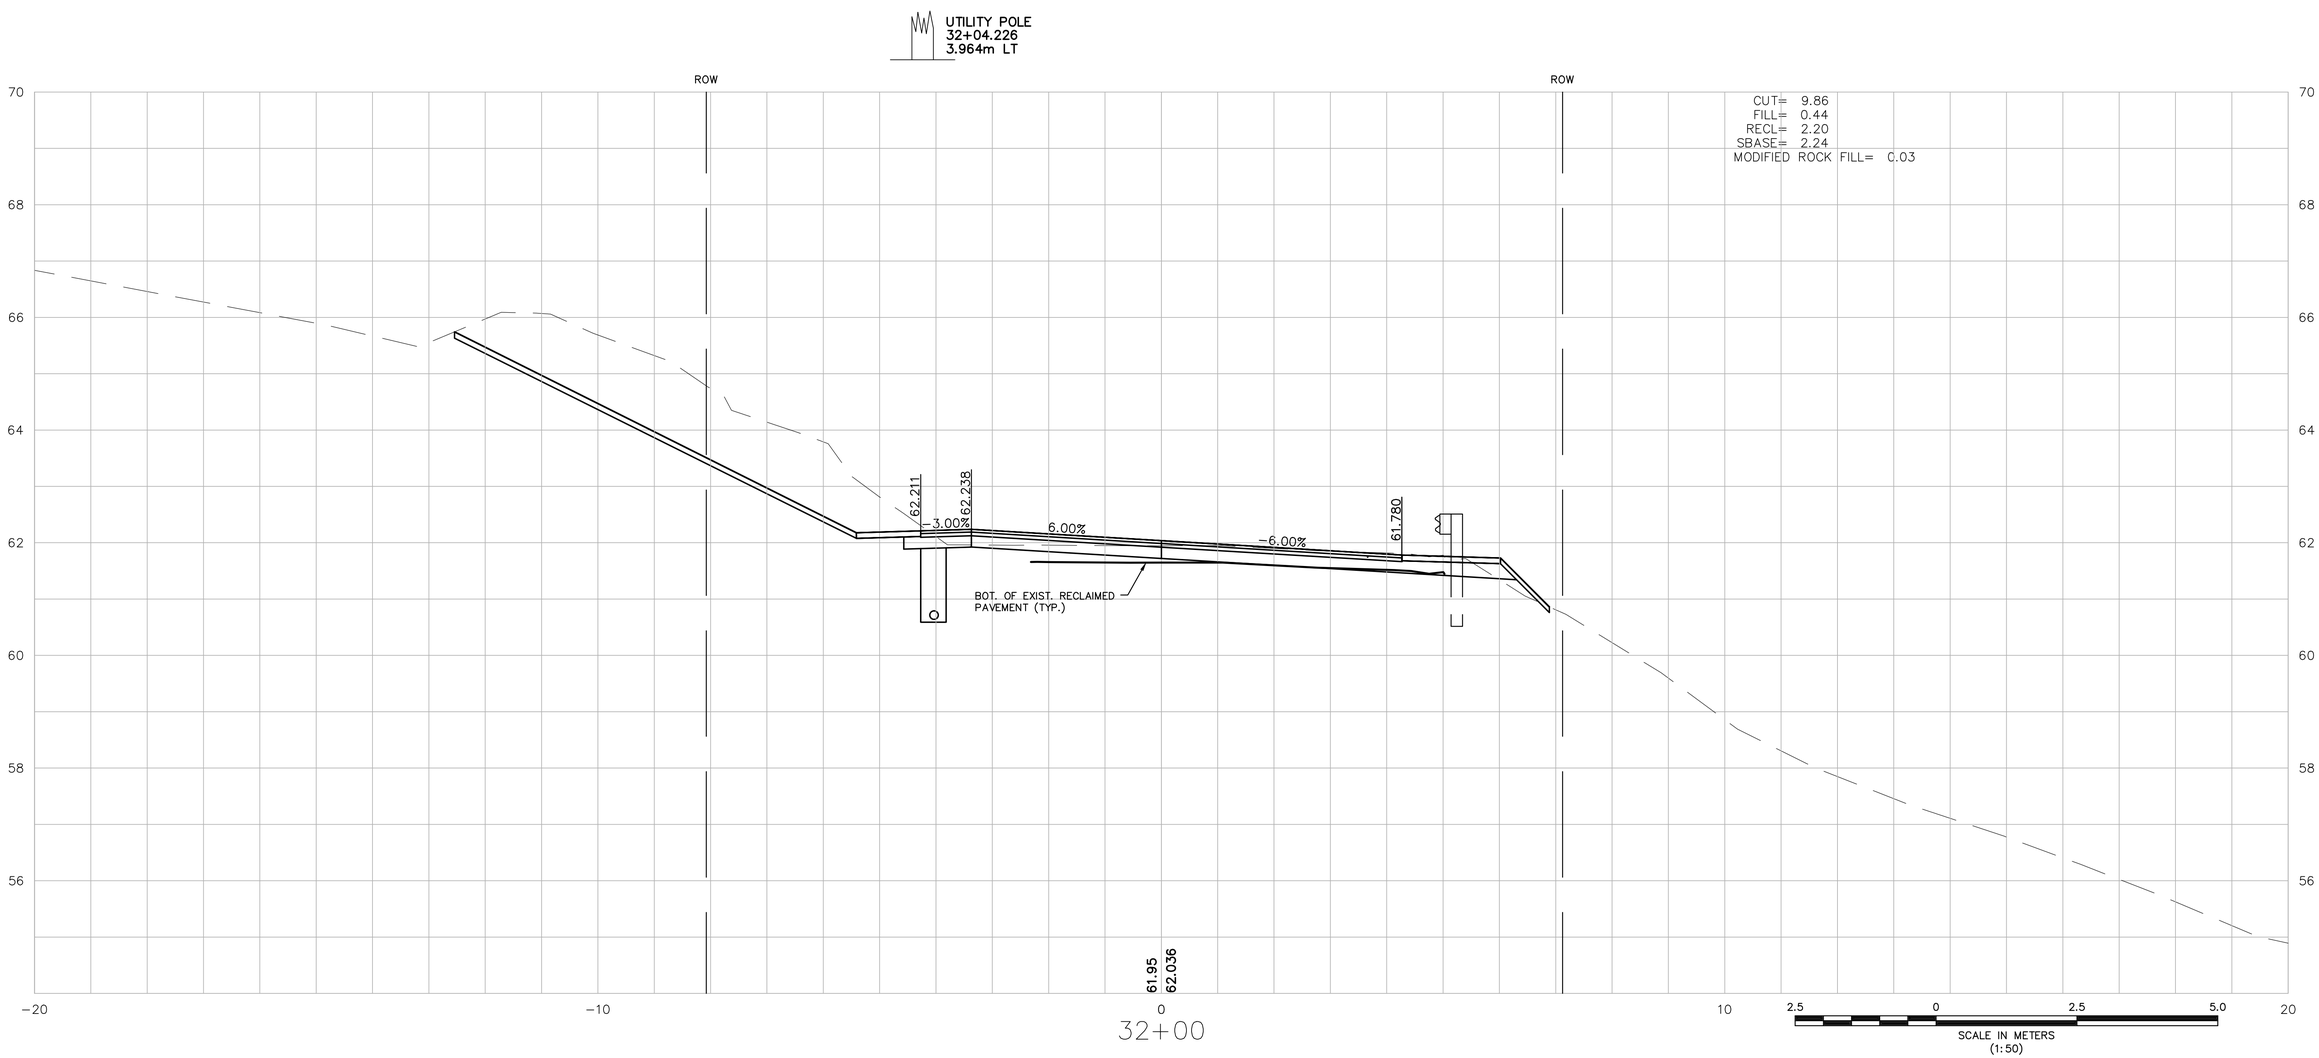

IN CHARGE OF MDE
DESIGNED BY RJD
DRAWN BY RJD
CHECKED BY MDE

MONTAGUE
GREENFIELD ROAD

STATE	FED. AID PROJ. NO.	SHEET NO.	TOTAL SHEETS
MASS.	FED. AID	131	157
PROJECT FILE NO.	601657		

CROSS SECTIONS

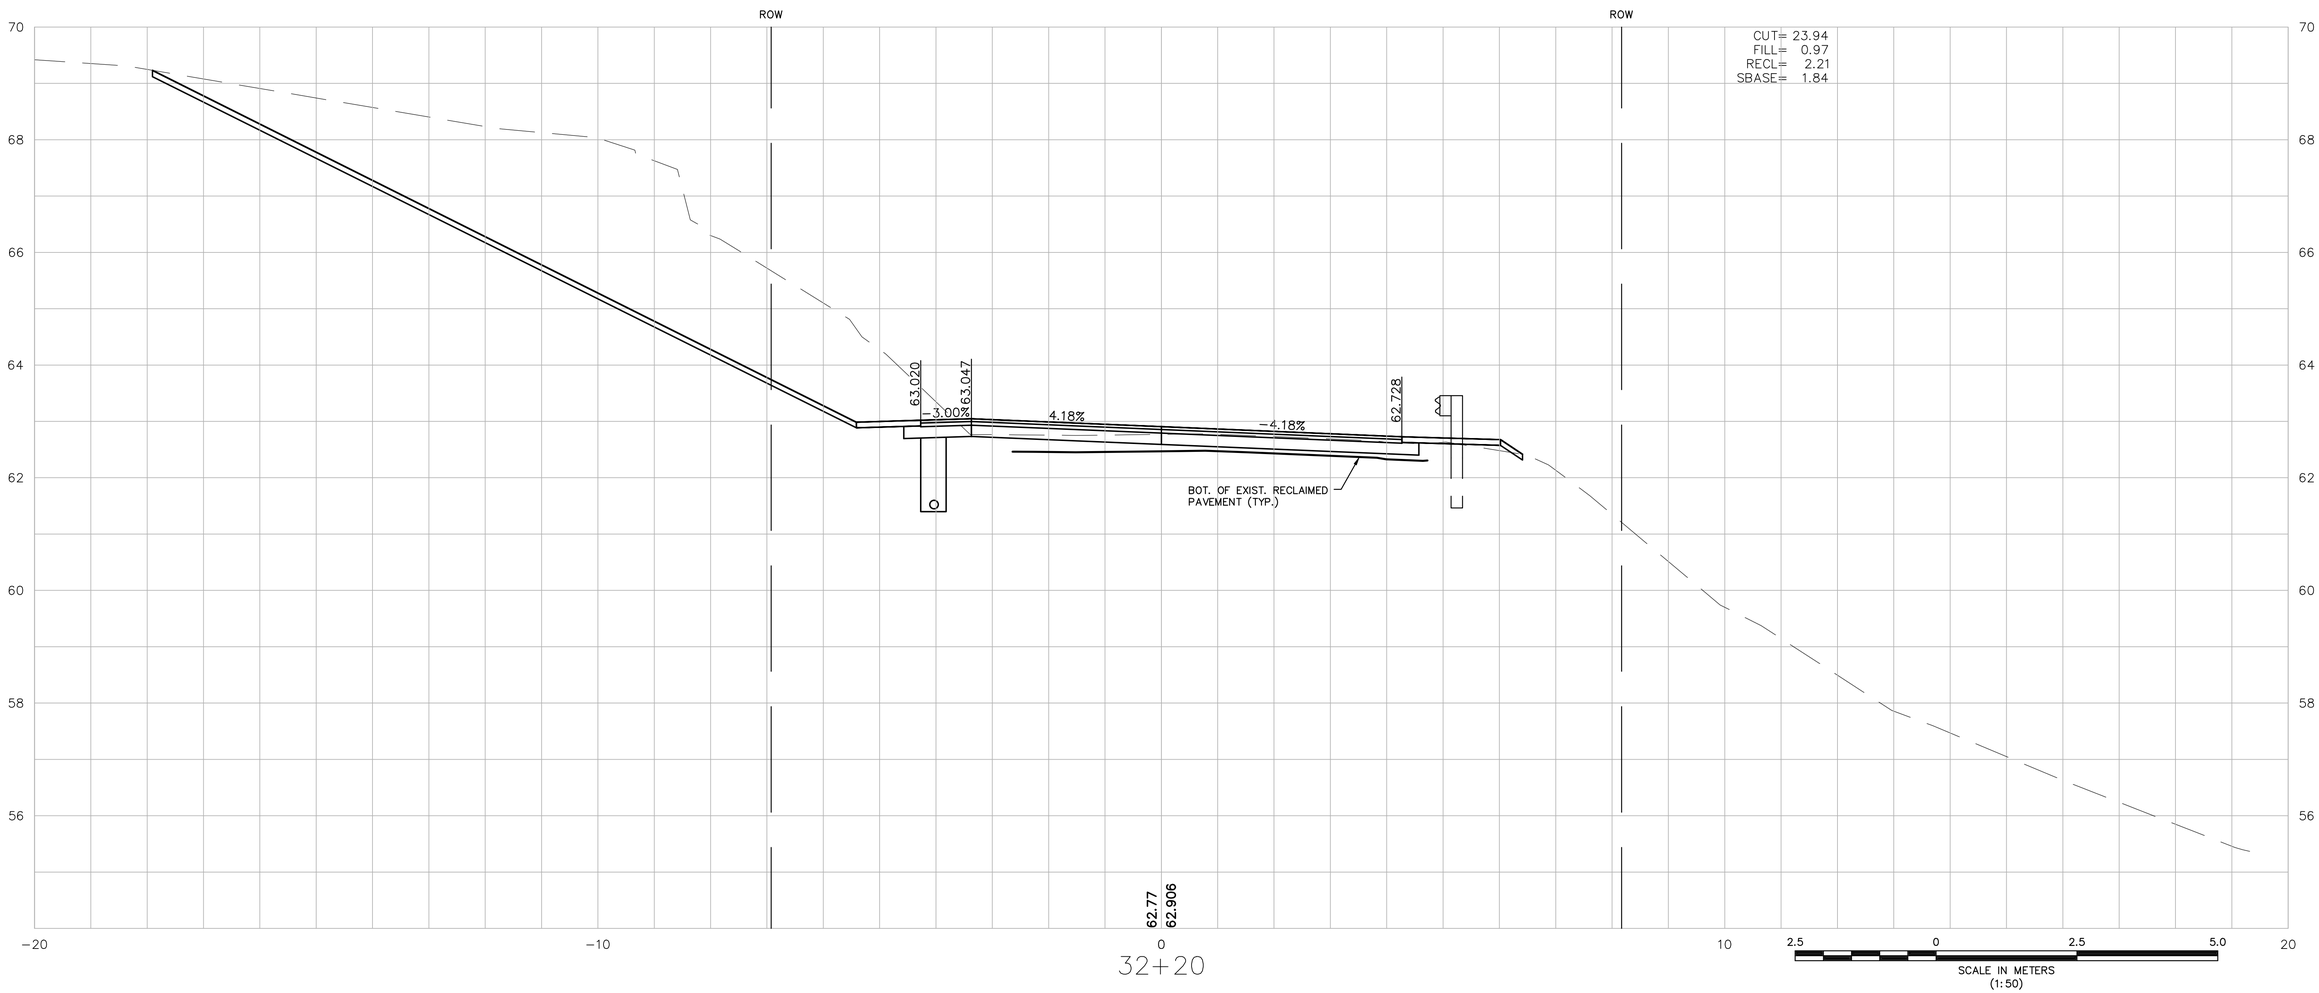

IN CHARGE OF MDE
DESIGNED BY RJD
DRAWN BY RJD
CHECKED BY MDE

MONTAGUE
GREENFIELD ROAD

STATE	FED. AID PROJ. NO.	SHEET NO.	TOTAL SHEETS
MASS.	FED. AID	132	157
PROJECT FILE NO.	601657		

CROSS SECTIONS

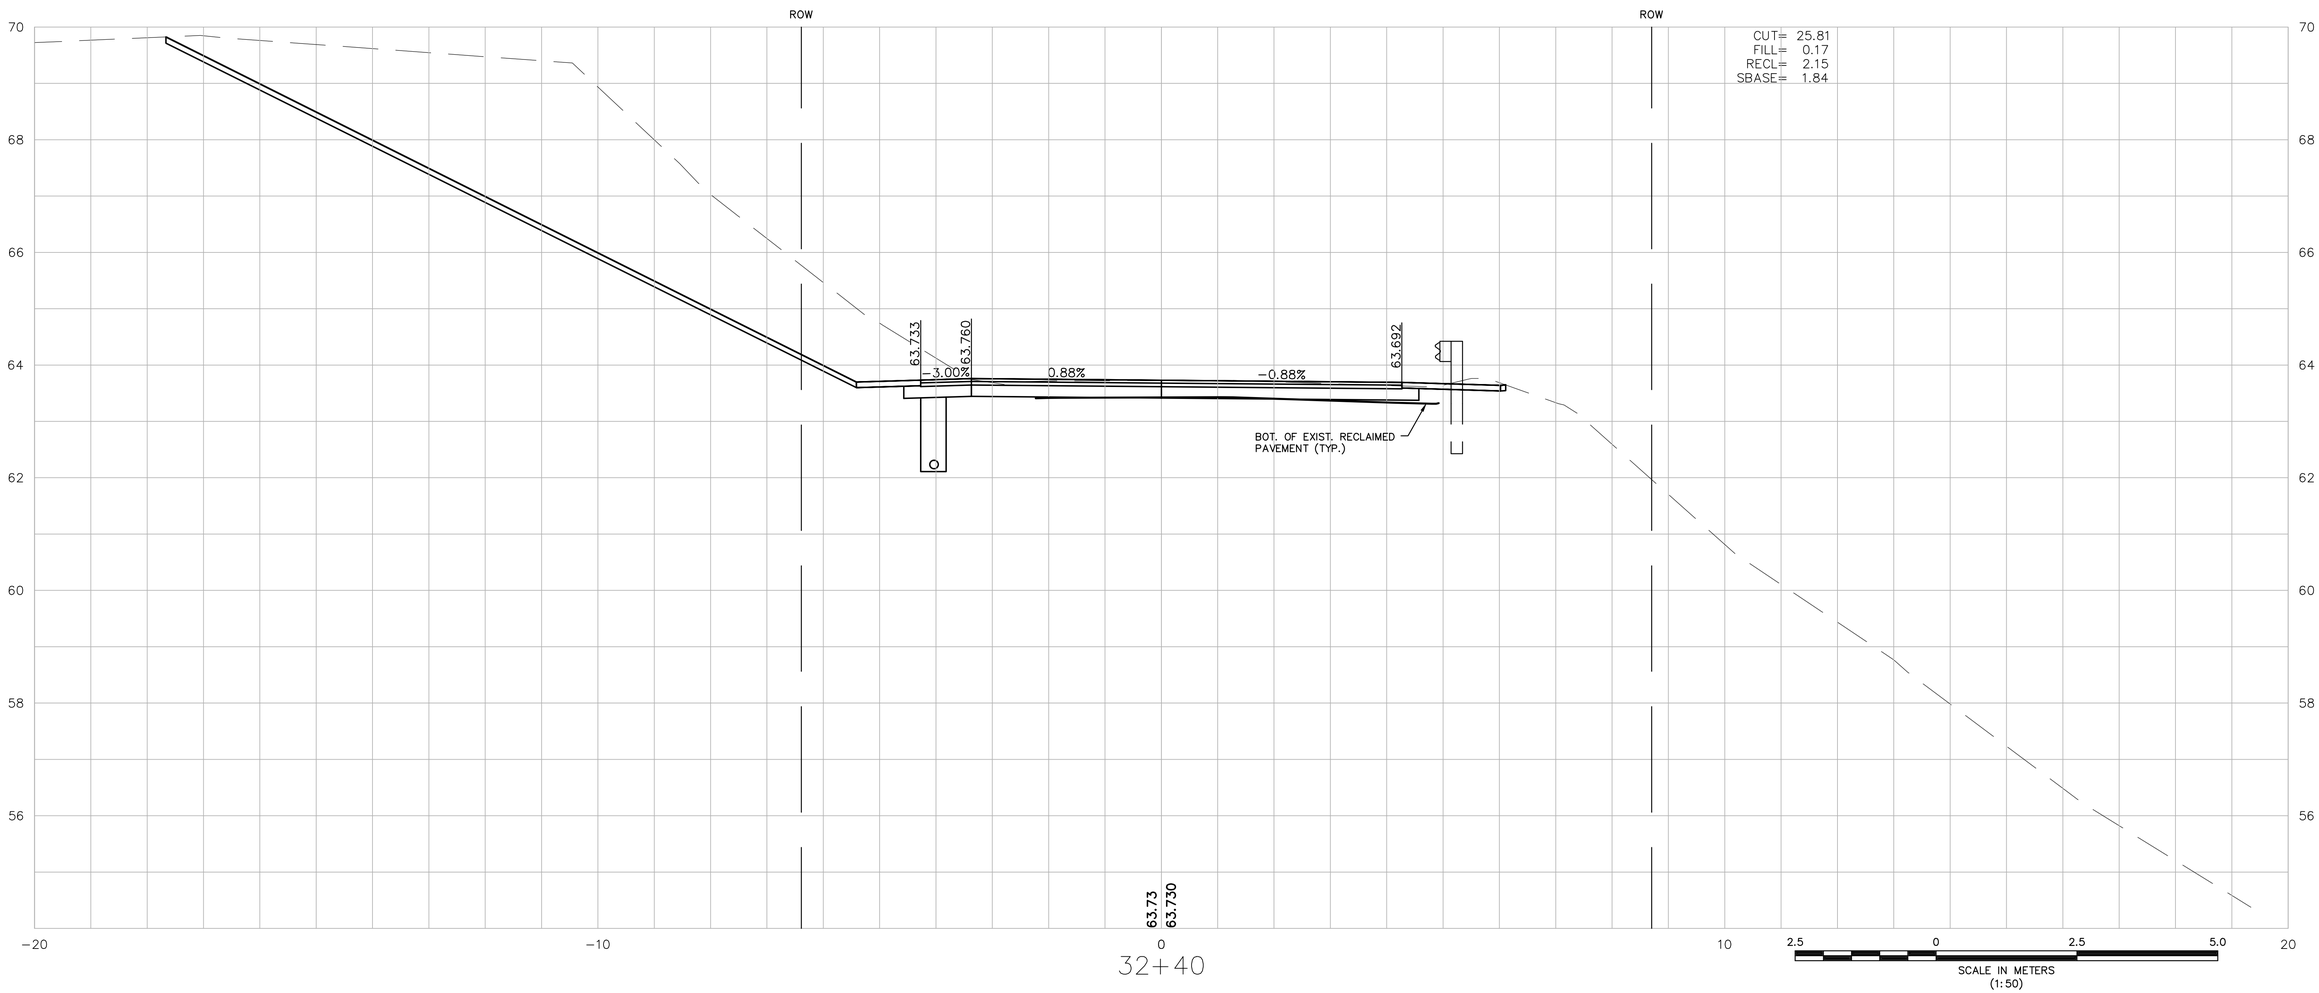

32+40

IN CHARGE OF MDE
DESIGNED BY RJD
DRAWN BY RJD
CHECKED BY MDE

MONTAGUE
GREENFIELD ROAD

STATE	FED. AID PROJ. NO.	SHEET NO.	TOTAL SHEETS
MASS.	FED. AID	133	157
PROJECT FILE NO.	601657		

CROSS SECTIONS

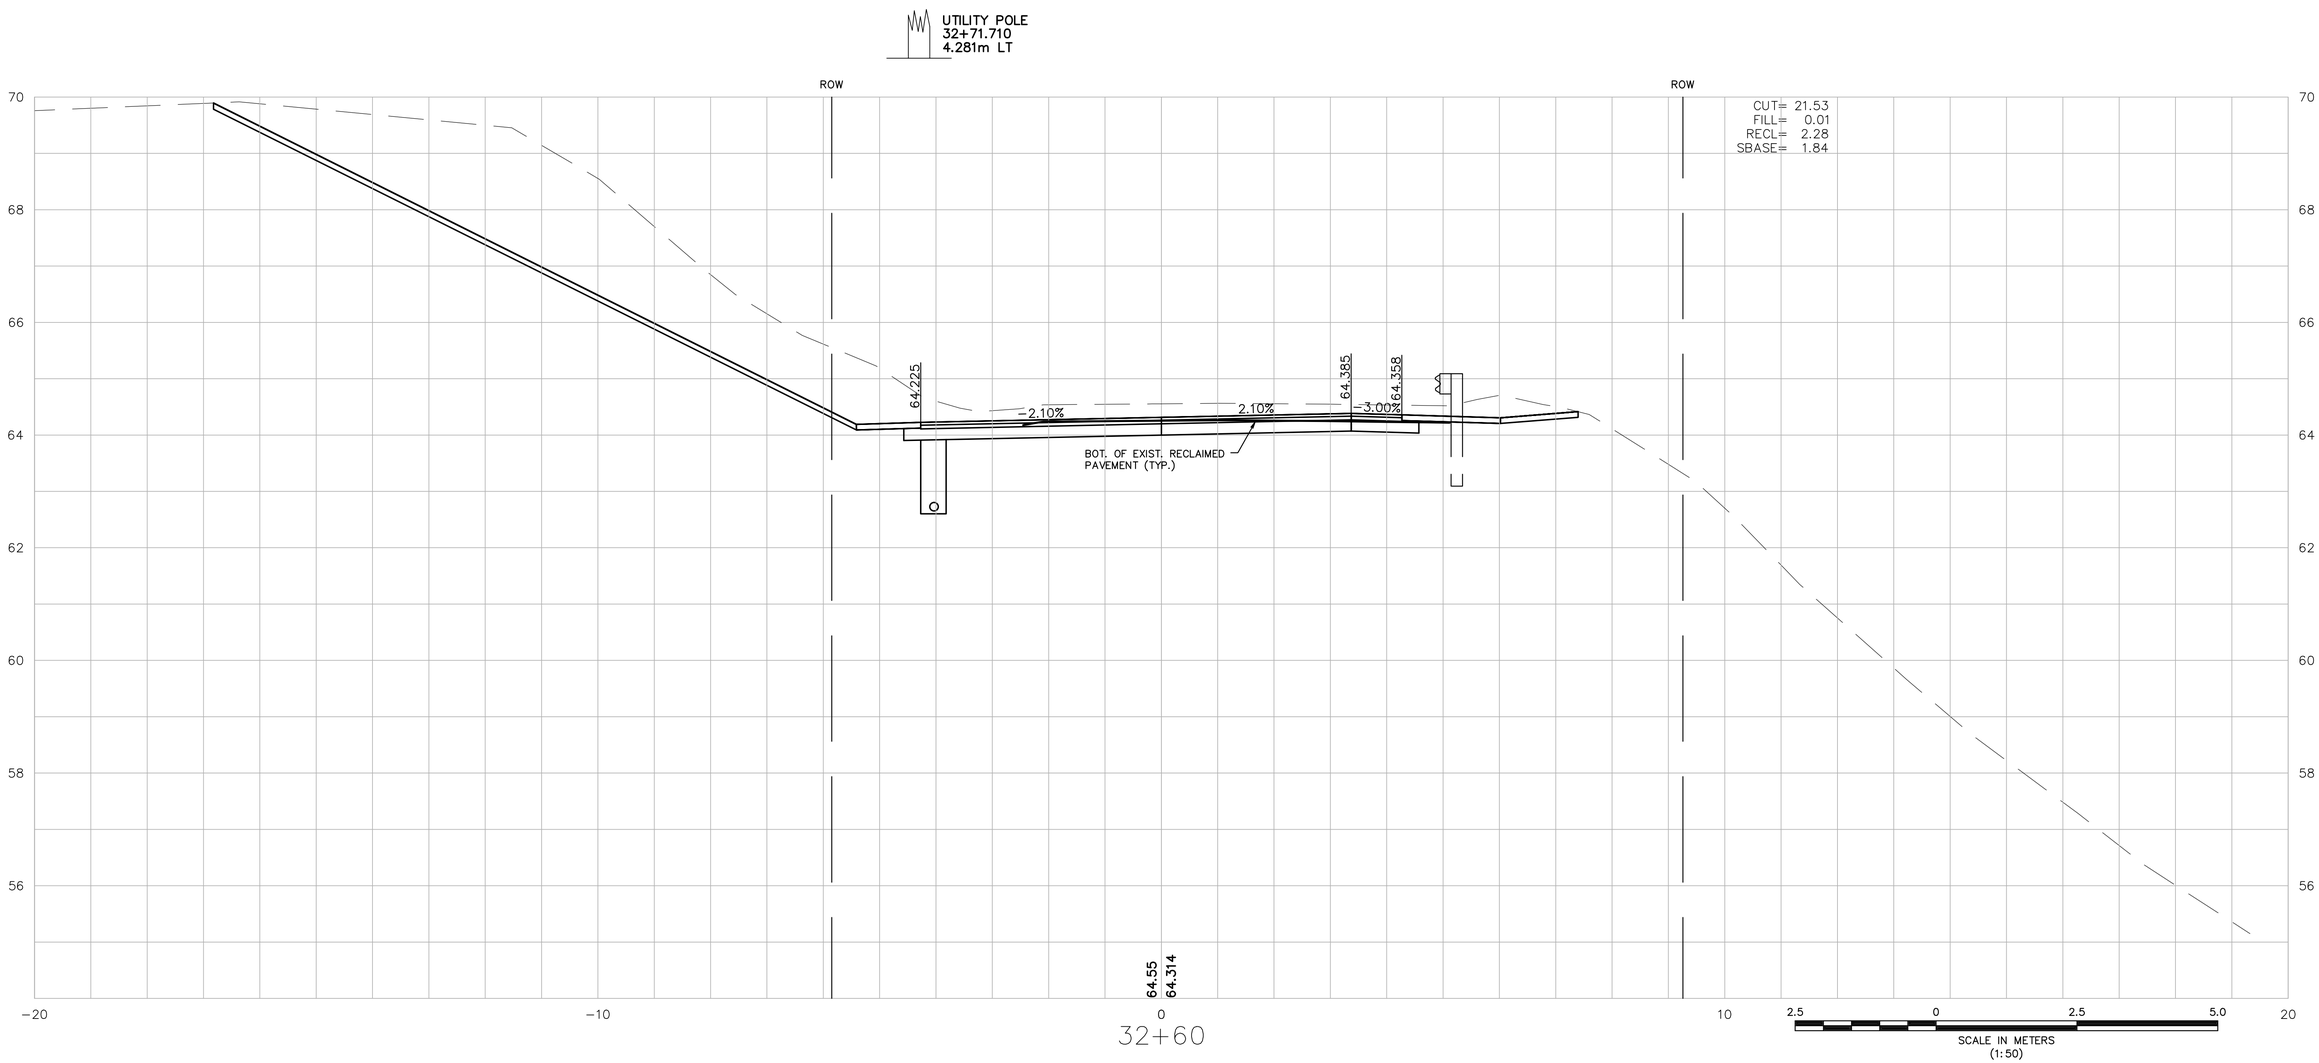

IN CHARGE OF MDE
DESIGNED BY RJD
DRAWN BY RJD
CHECKED BY MDE

MONTAGUE
GREENFIELD ROAD

STATE	FED. AID PROJ. NO.	SHEET NO.	TOTAL SHEETS
MASS.	FED. AID	134	157
PROJECT FILE NO.	601657		

CROSS SECTIONS

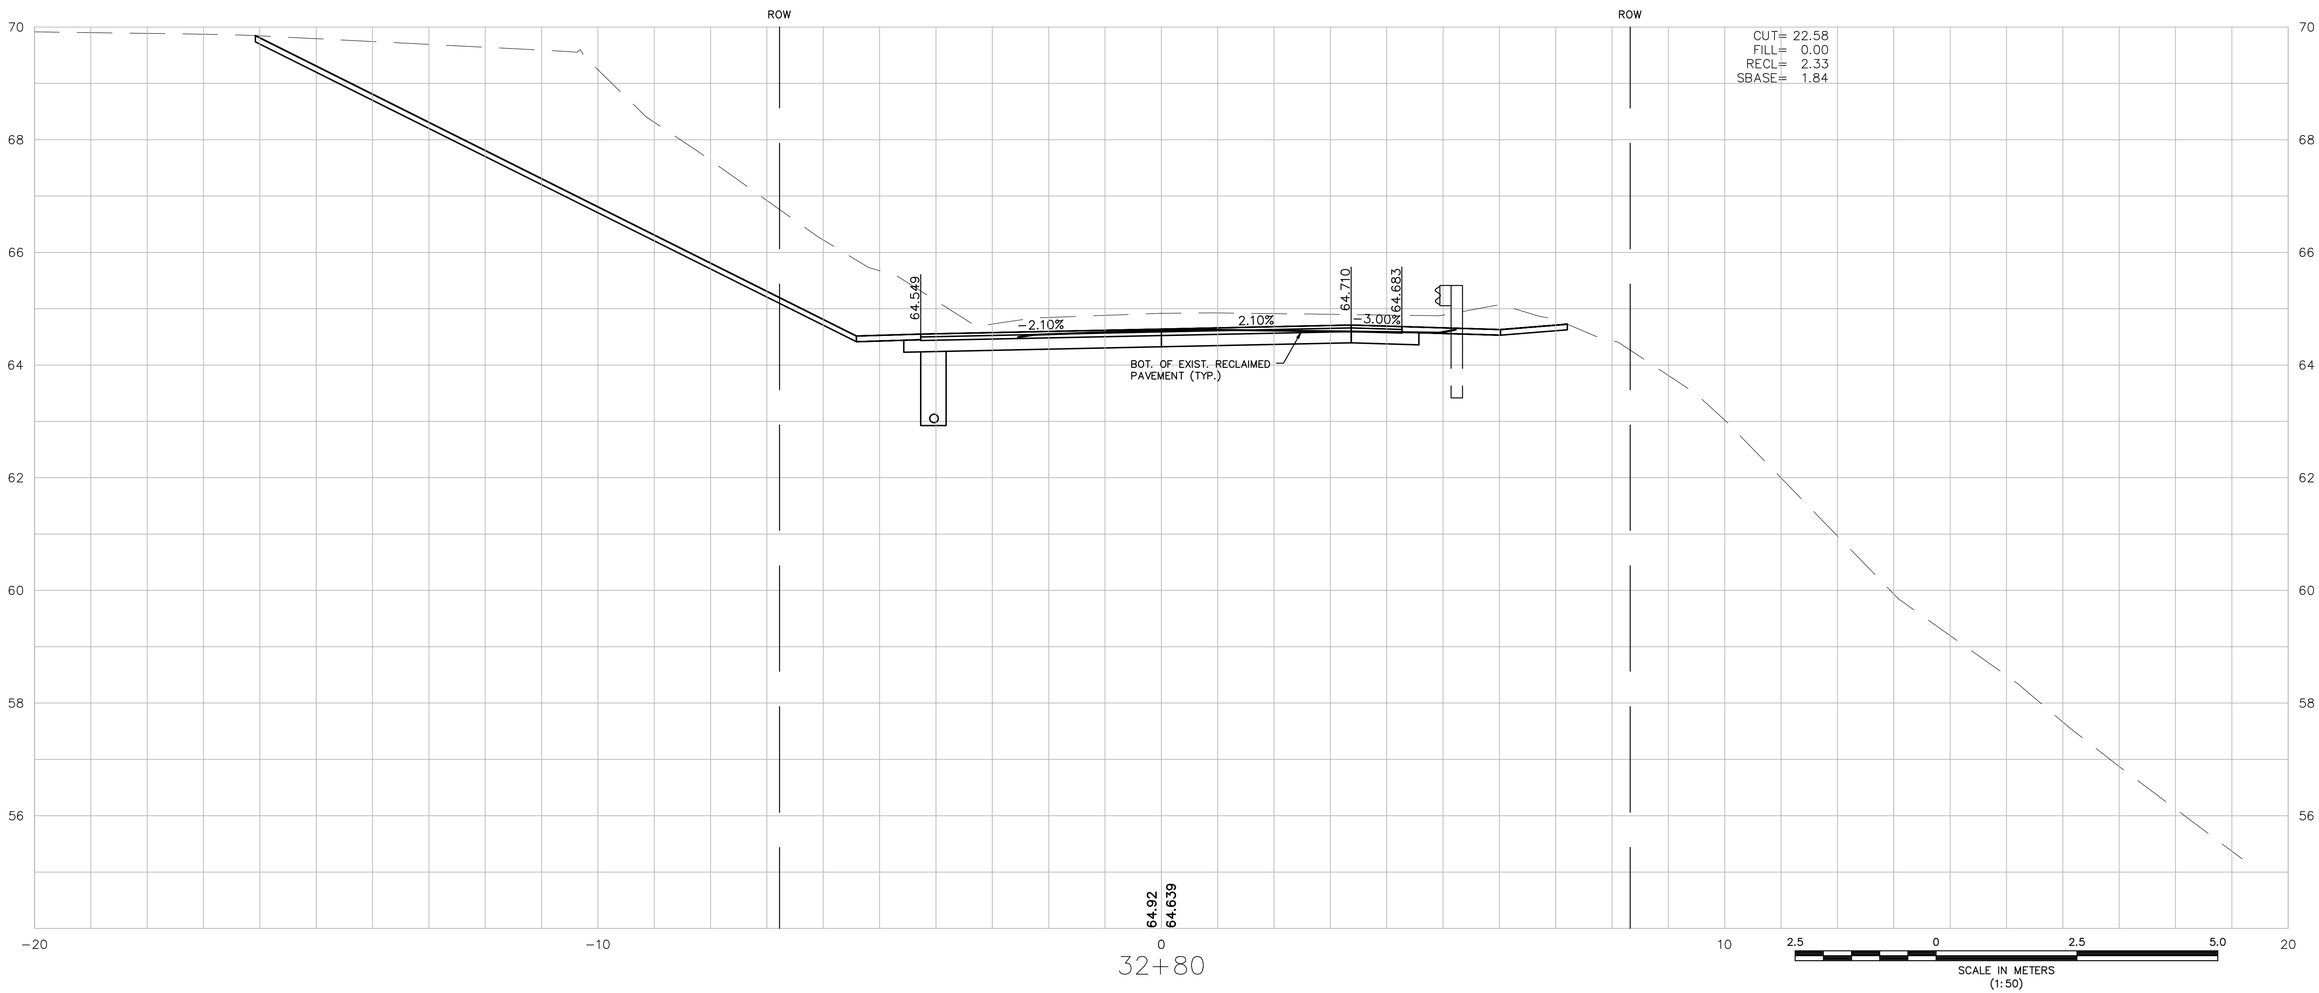

IN CHARGE OF MDE
DESIGNED BY RJD
DRAWN BY RJD
CHECKED BY MDE

MONTAGUE
GREENFIELD ROAD

STATE	FED. AID PROJ. NO.	SHEET NO.	TOTAL SHEETS
MASS.	FED. AID	135	157
PROJECT FILE NO.	601657		

CROSS SECTIONS

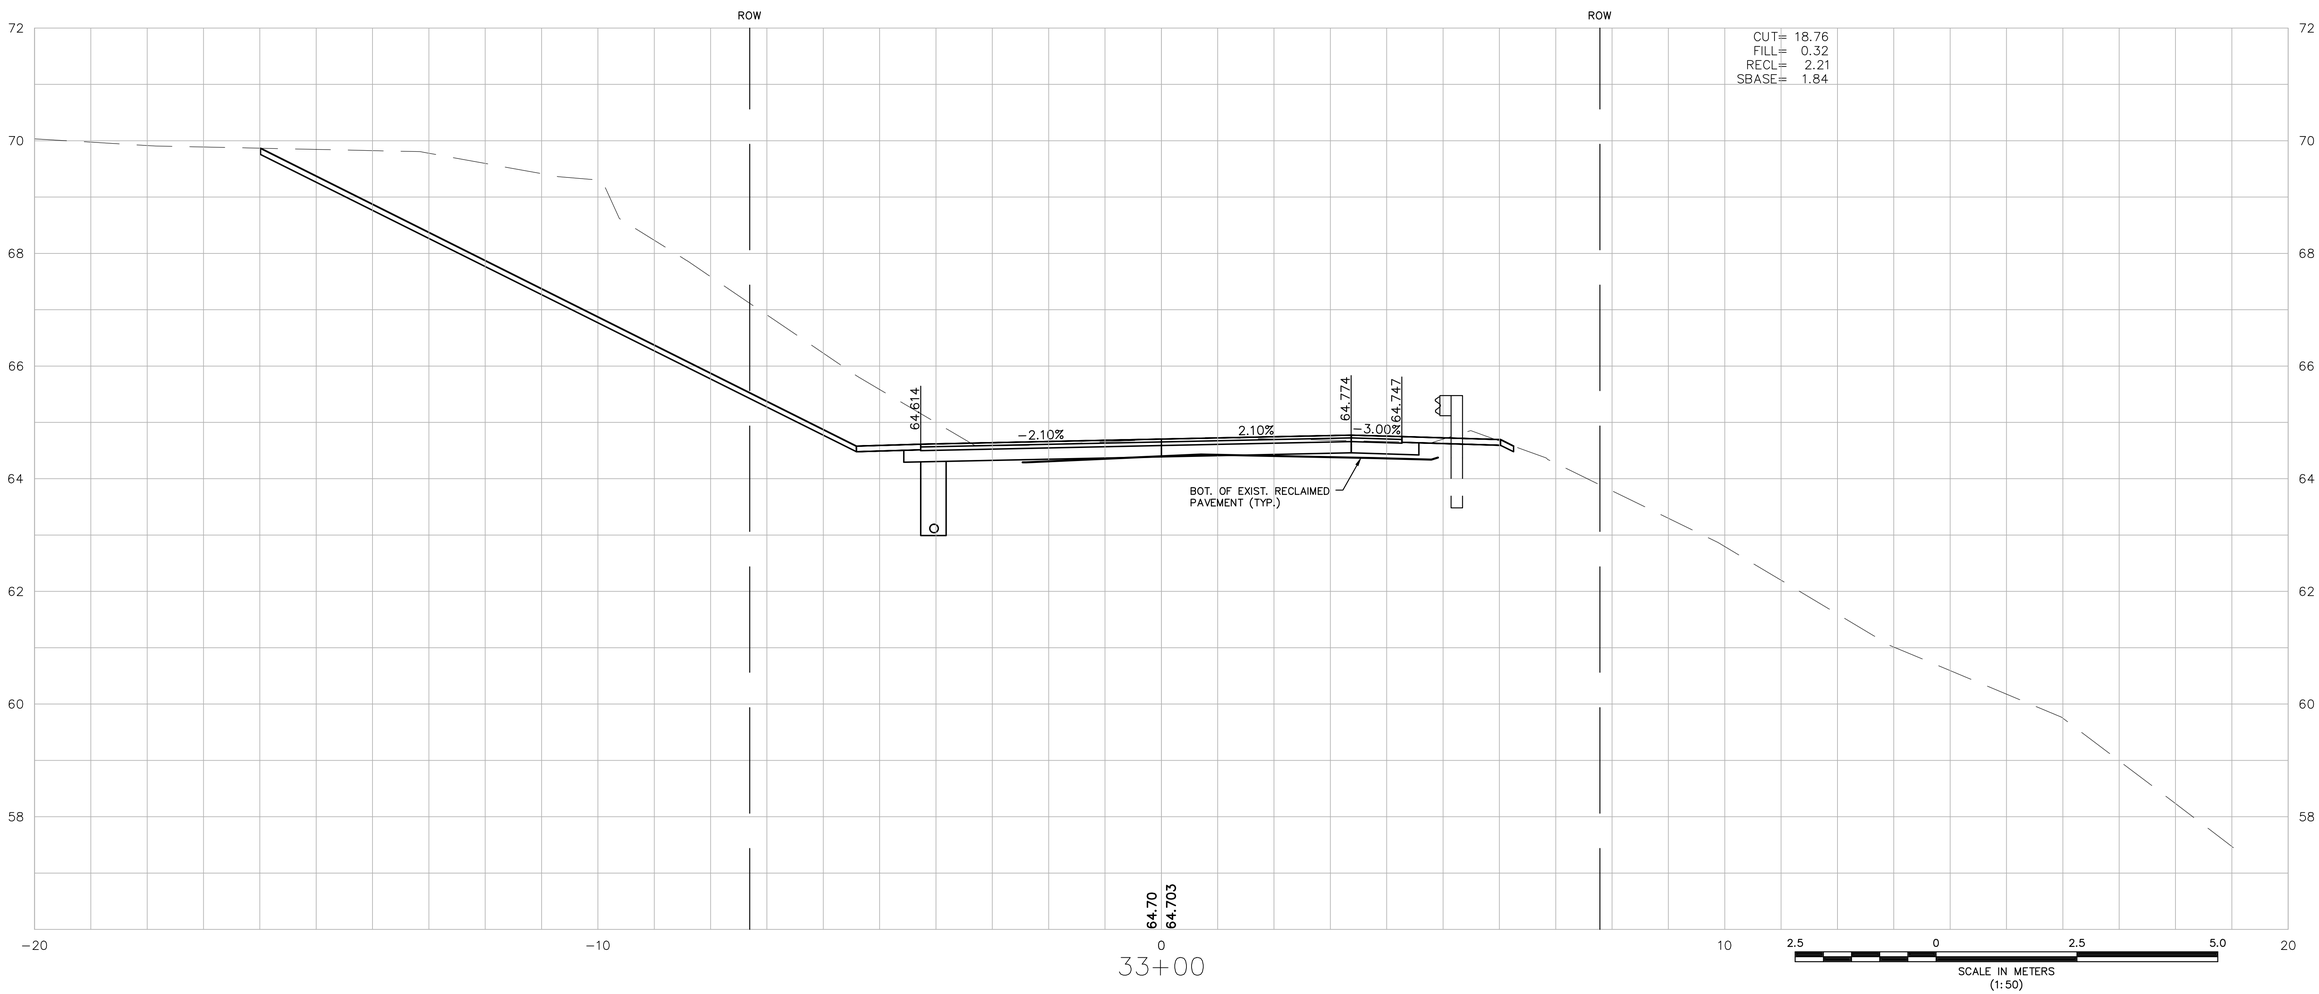

IN CHARGE OF MDE
DESIGNED BY RJD
DRAWN BY RJD
CHECKED BY MDE

MONTAGUE
GREENFIELD ROAD

STATE	FED. AID PROJ. NO.	SHEET NO.	TOTAL SHEETS
MASS.	FED. AID	136	157
PROJECT FILE NO.	601657		

CROSS SECTIONS

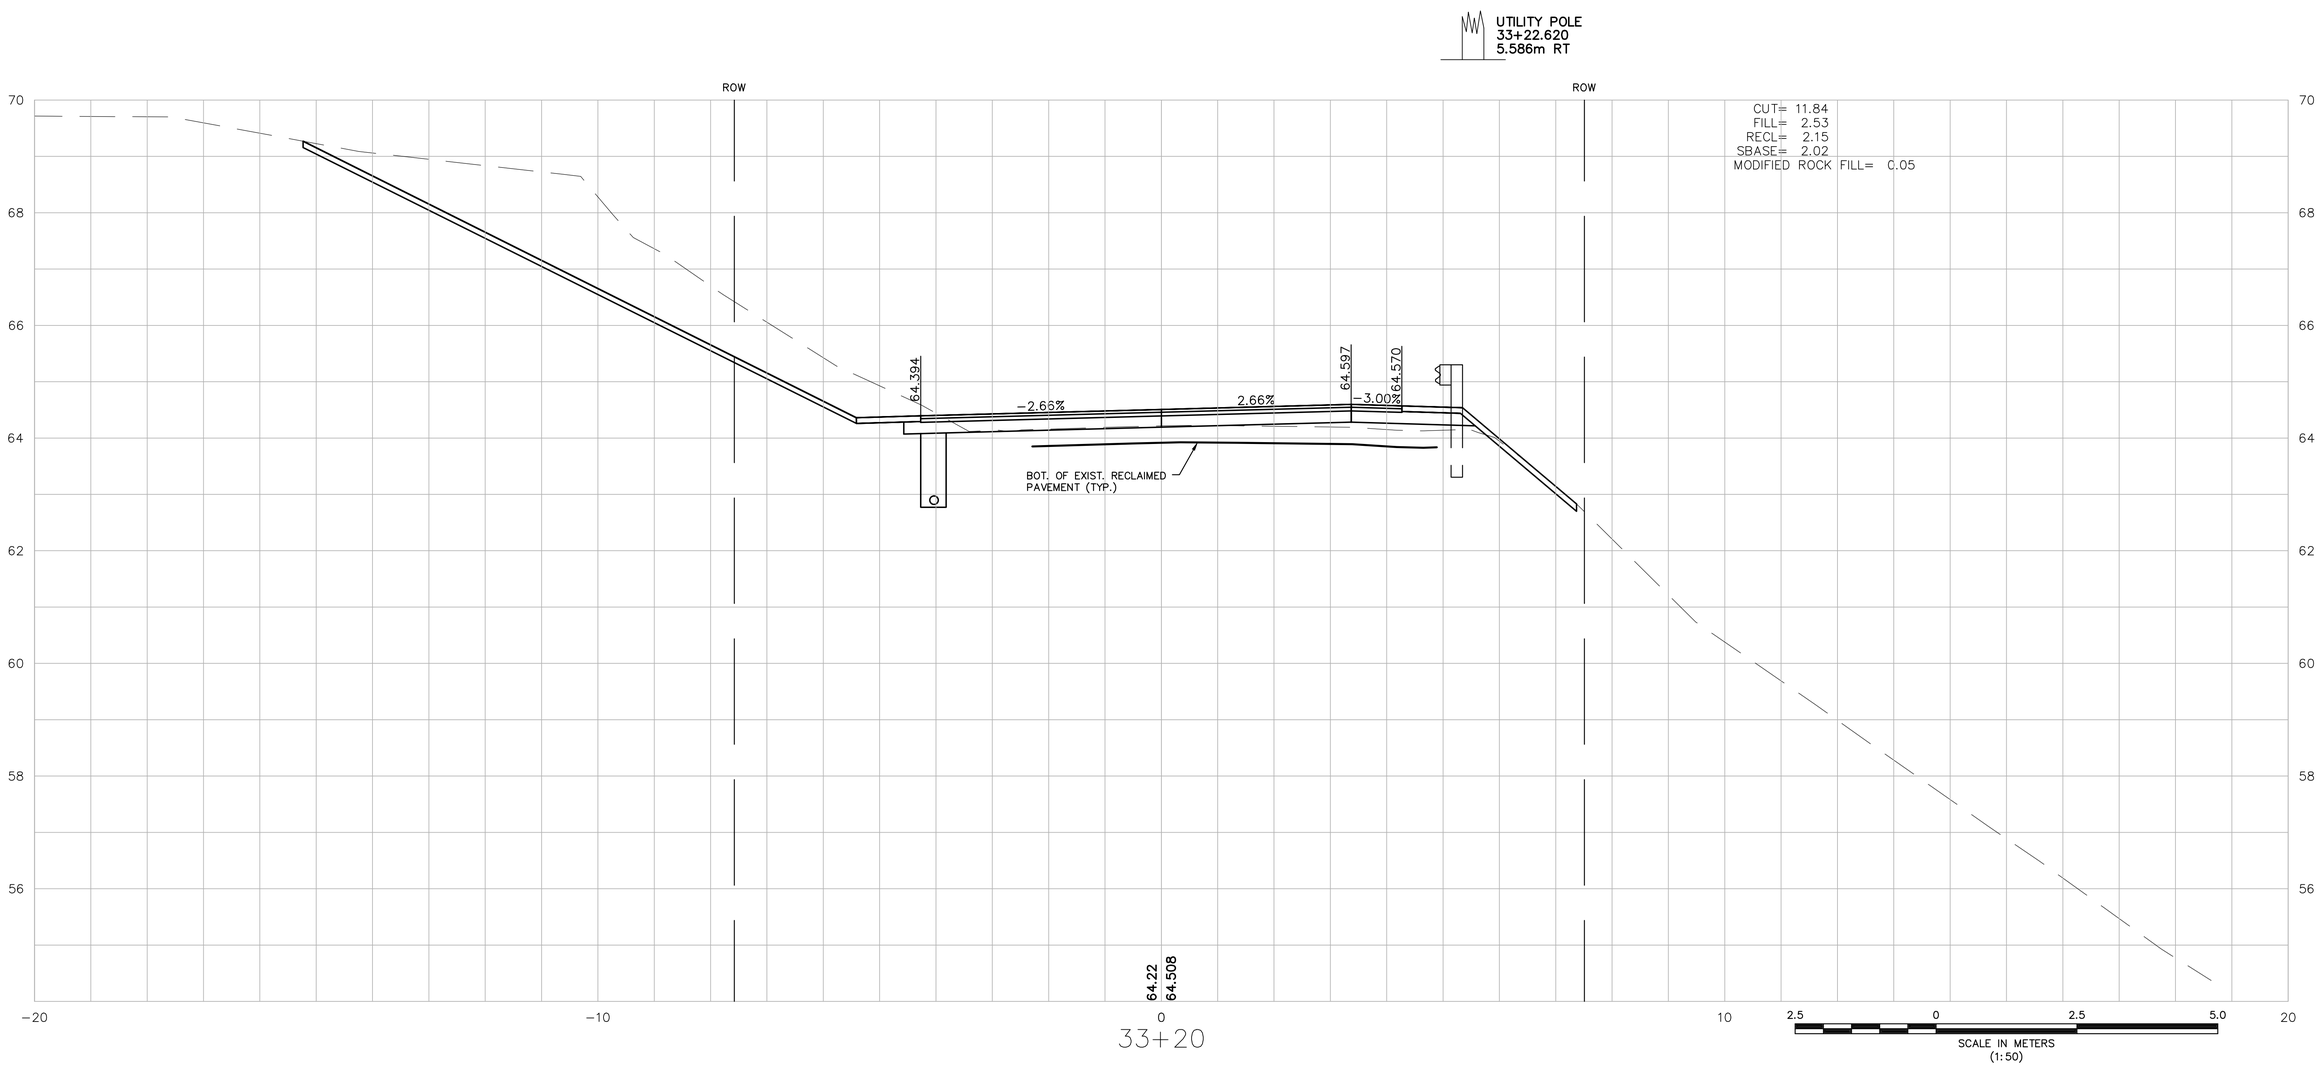

IN CHARGE OF MDE
DESIGNED BY RJD
DRAWN BY RJD
CHECKED BY MDE

MONTAGUE
GREENFIELD ROAD

STATE	FED. AID PROJ. NO.	SHEET NO.	TOTAL SHEETS
MASS.	FED. AID	137	157
PROJECT FILE NO.	601657		

CROSS SECTIONS

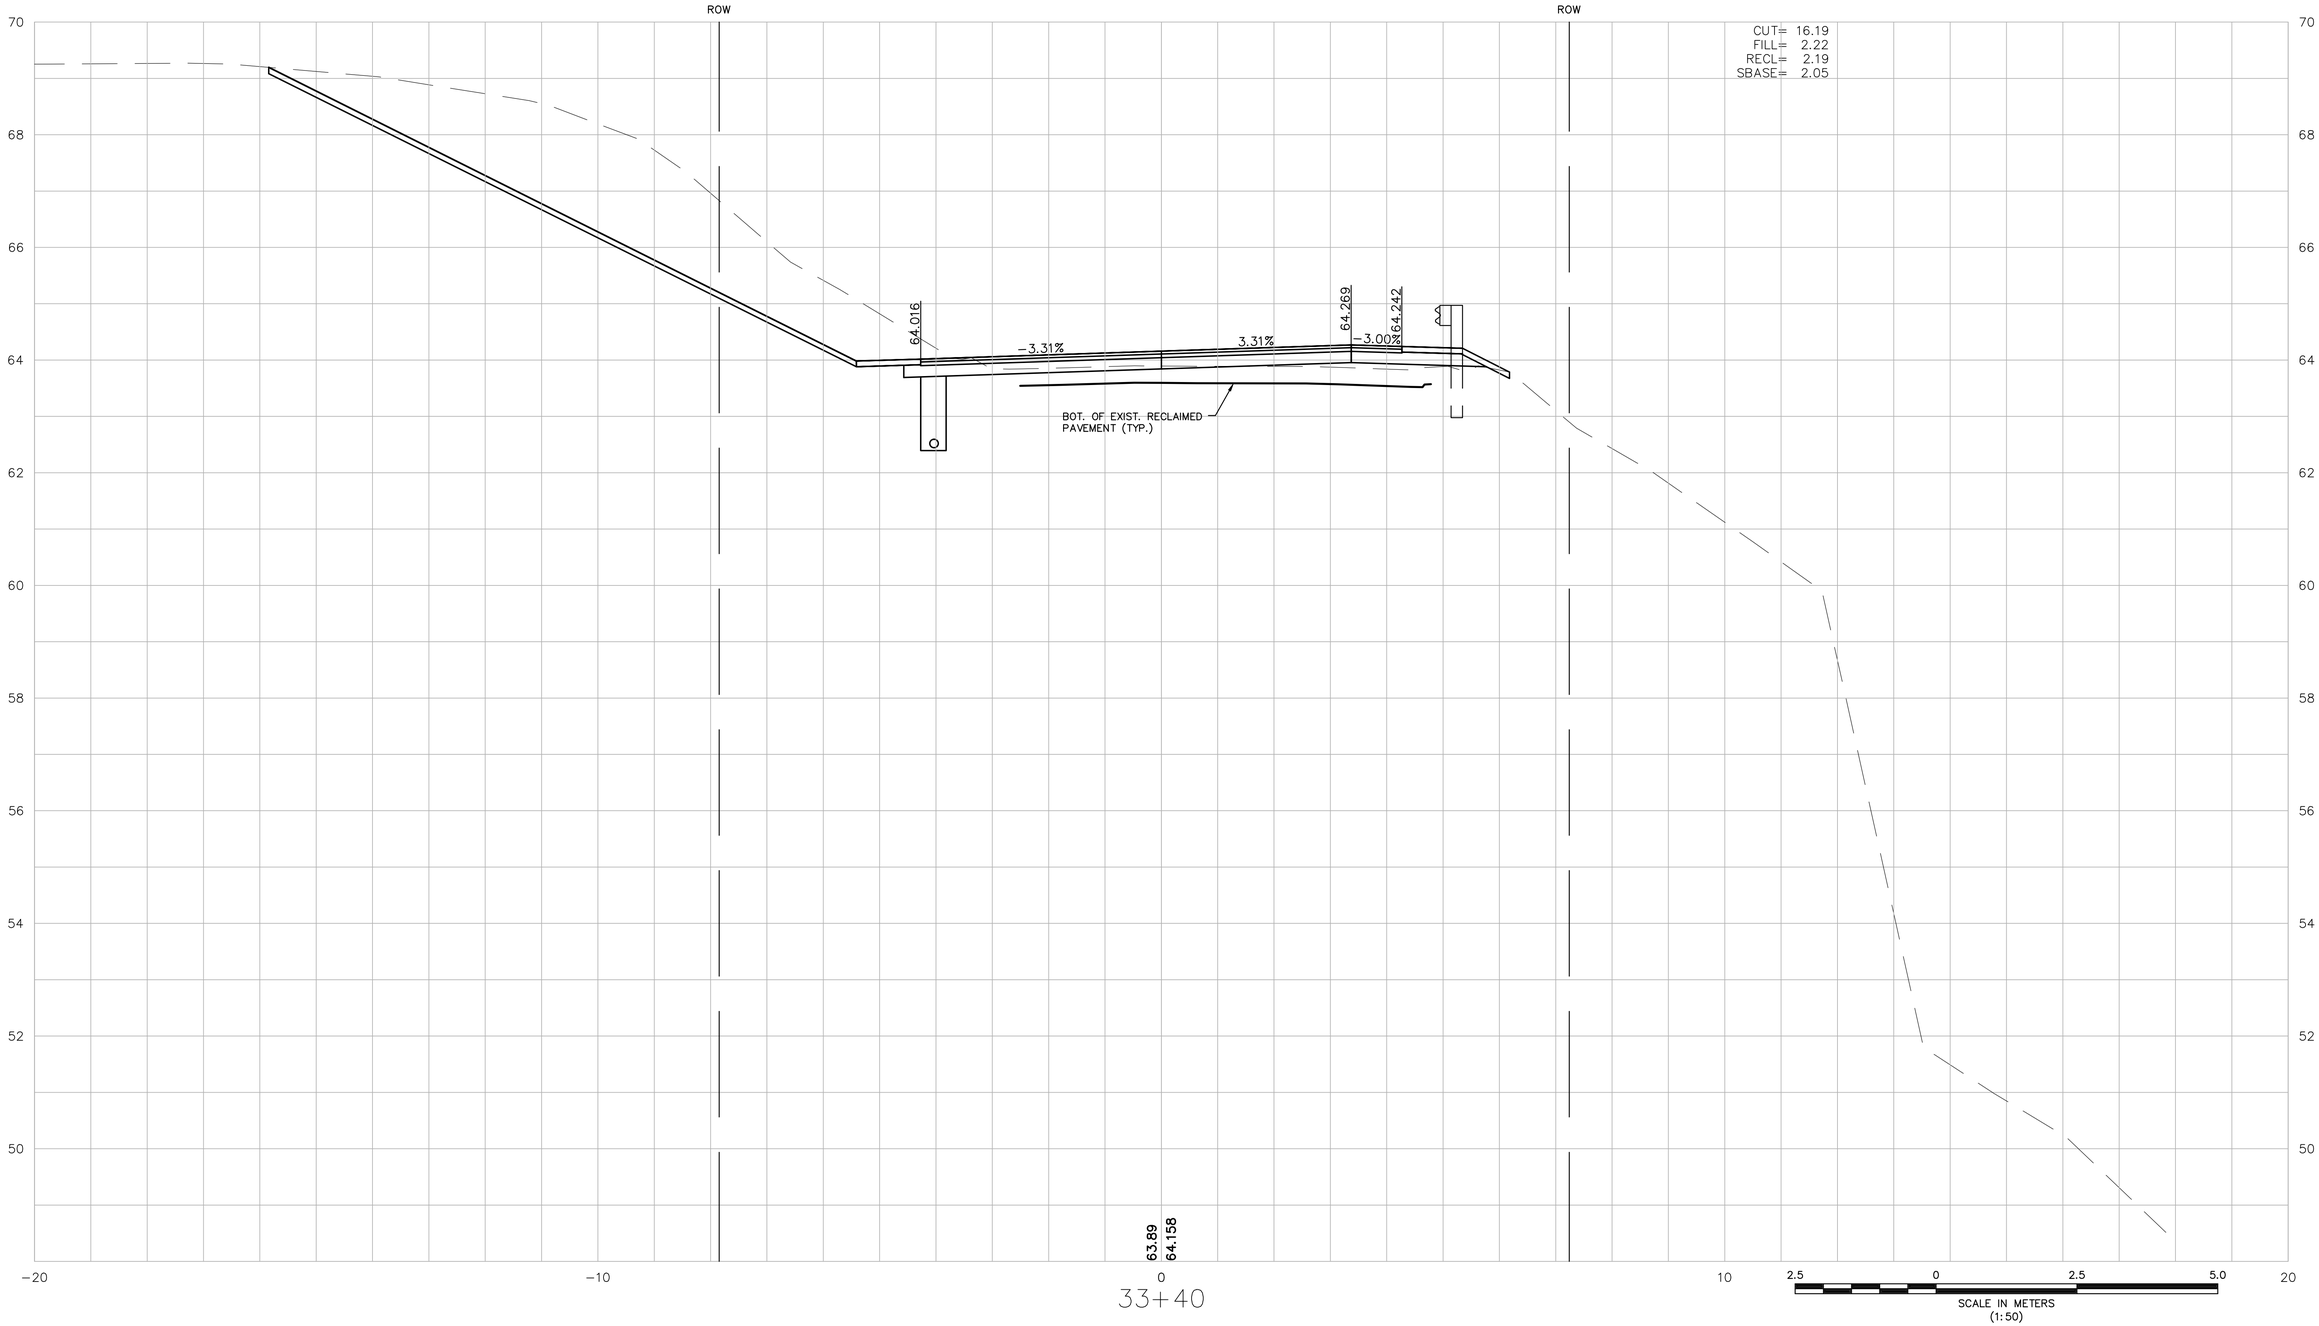

33+40

IN CHARGE OF MDE
DESIGNED BY RJD
DRAWN BY RJD
CHECKED BY MDE

MONTAGUE
GREENFIELD ROAD

STATE	FED. AID PROJ. NO.	SHEET NO.	TOTAL SHEETS
MASS.	FED. AID	138	157
PROJECT FILE NO.	601657		

CROSS SECTIONS

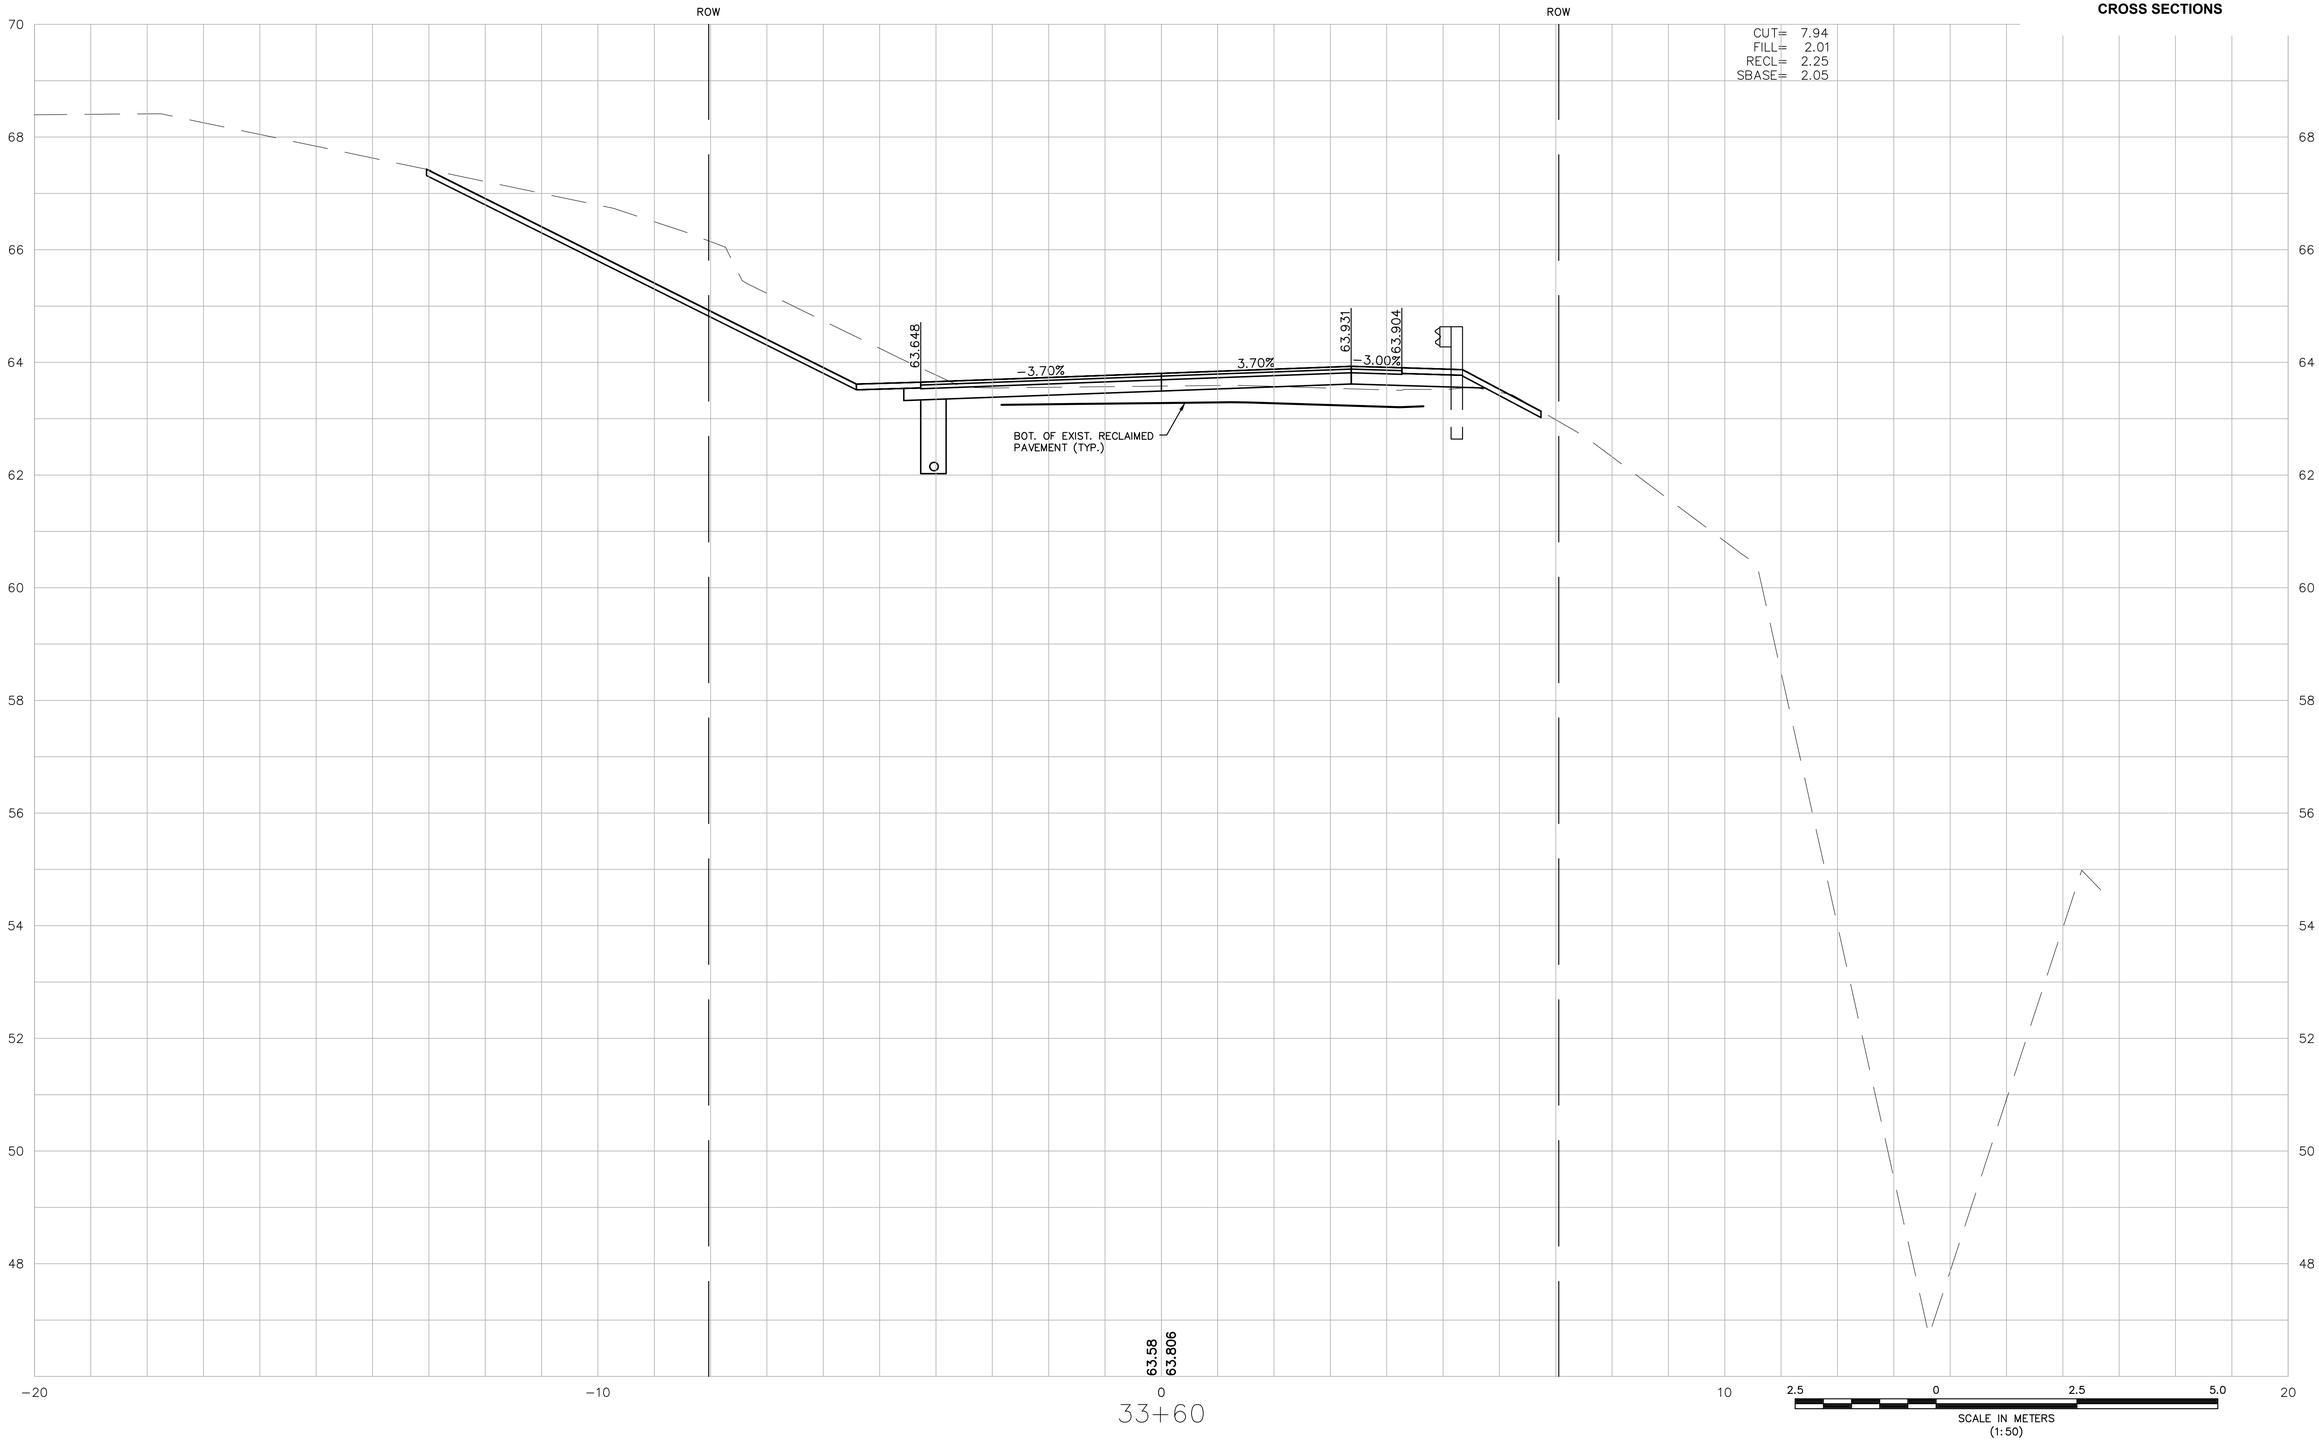

IN CHARGE OF MDE
DESIGNED BY RJD
DRAWN BY RJD
CHECKED BY MDE

MONTAGUE
GREENFIELD ROAD

STATE	FED. AID PROJ. NO.	SHEET NO.	TOTAL SHEETS
MASS.	FED. AID	139	157
PROJECT FILE NO.	601657		

CROSS SECTIONS

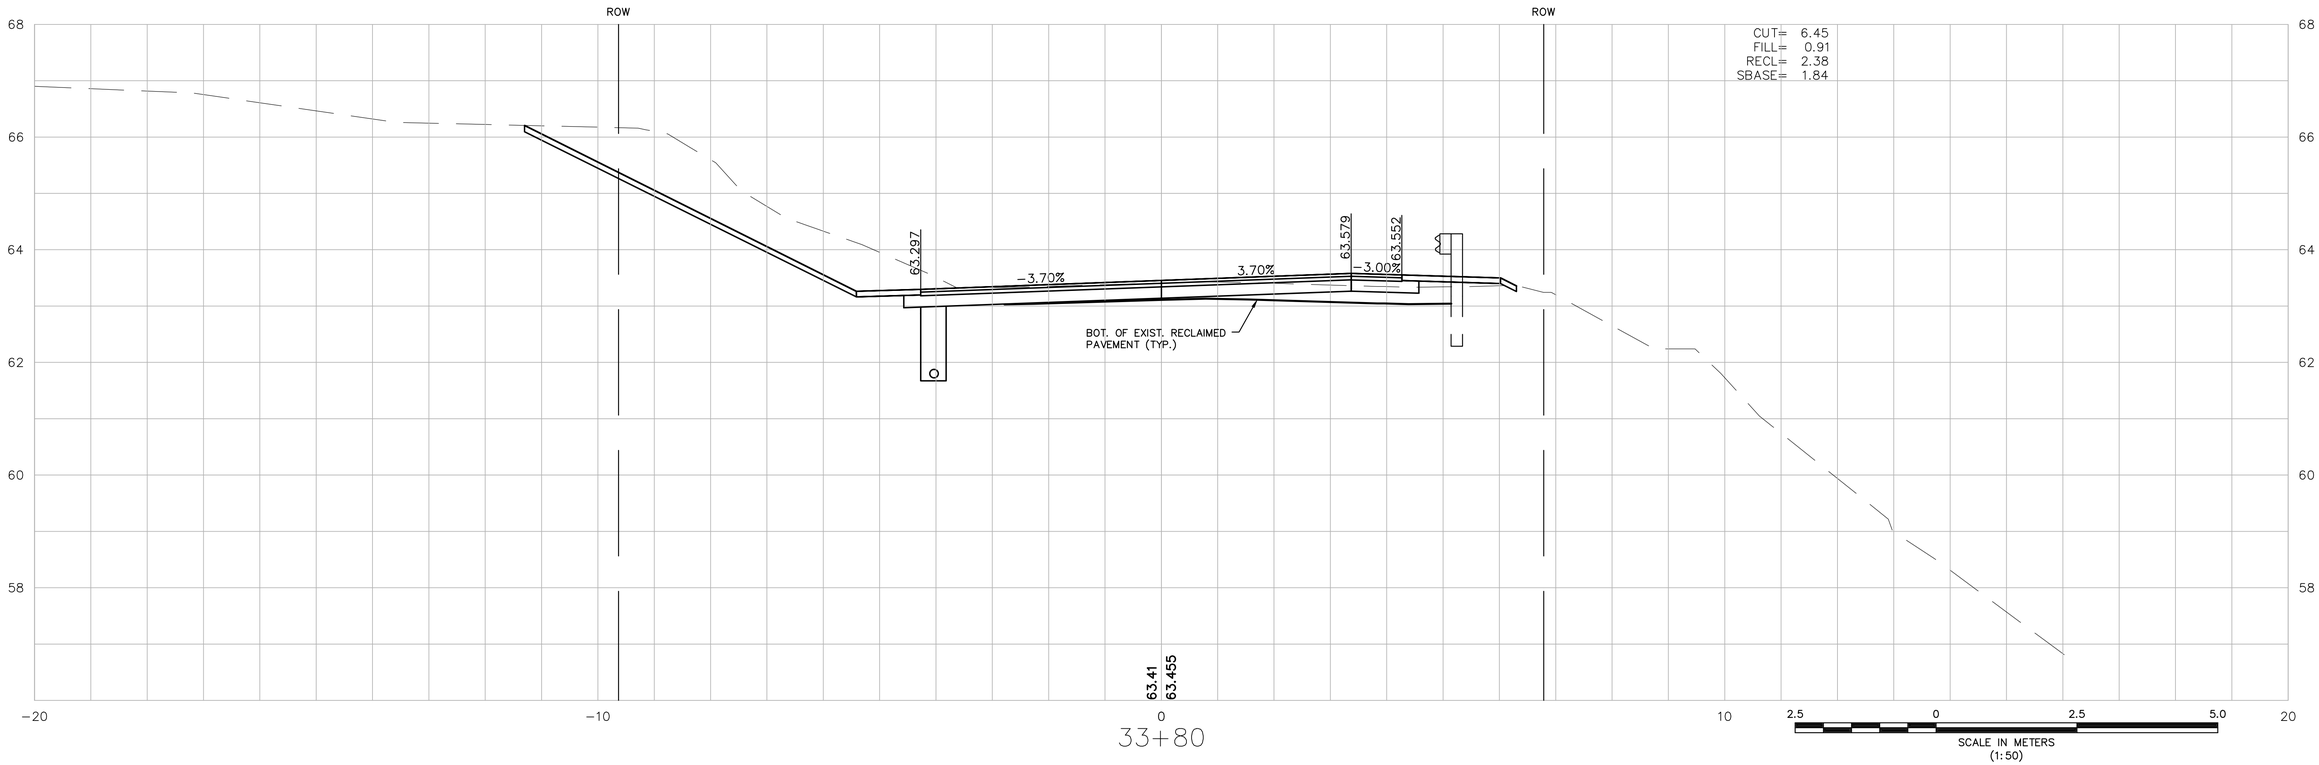

33+80

IN CHARGE OF MDE
DESIGNED BY RJD
DRAWN BY RJD
CHECKED BY MDE

MONTAGUE
GREENFIELD ROAD

STATE	FED. AID PROJ. NO.	SHEET NO.	TOTAL SHEETS
MASS.	FED. AID	140	157
PROJECT FILE NO.	601657		

CROSS SECTIONS

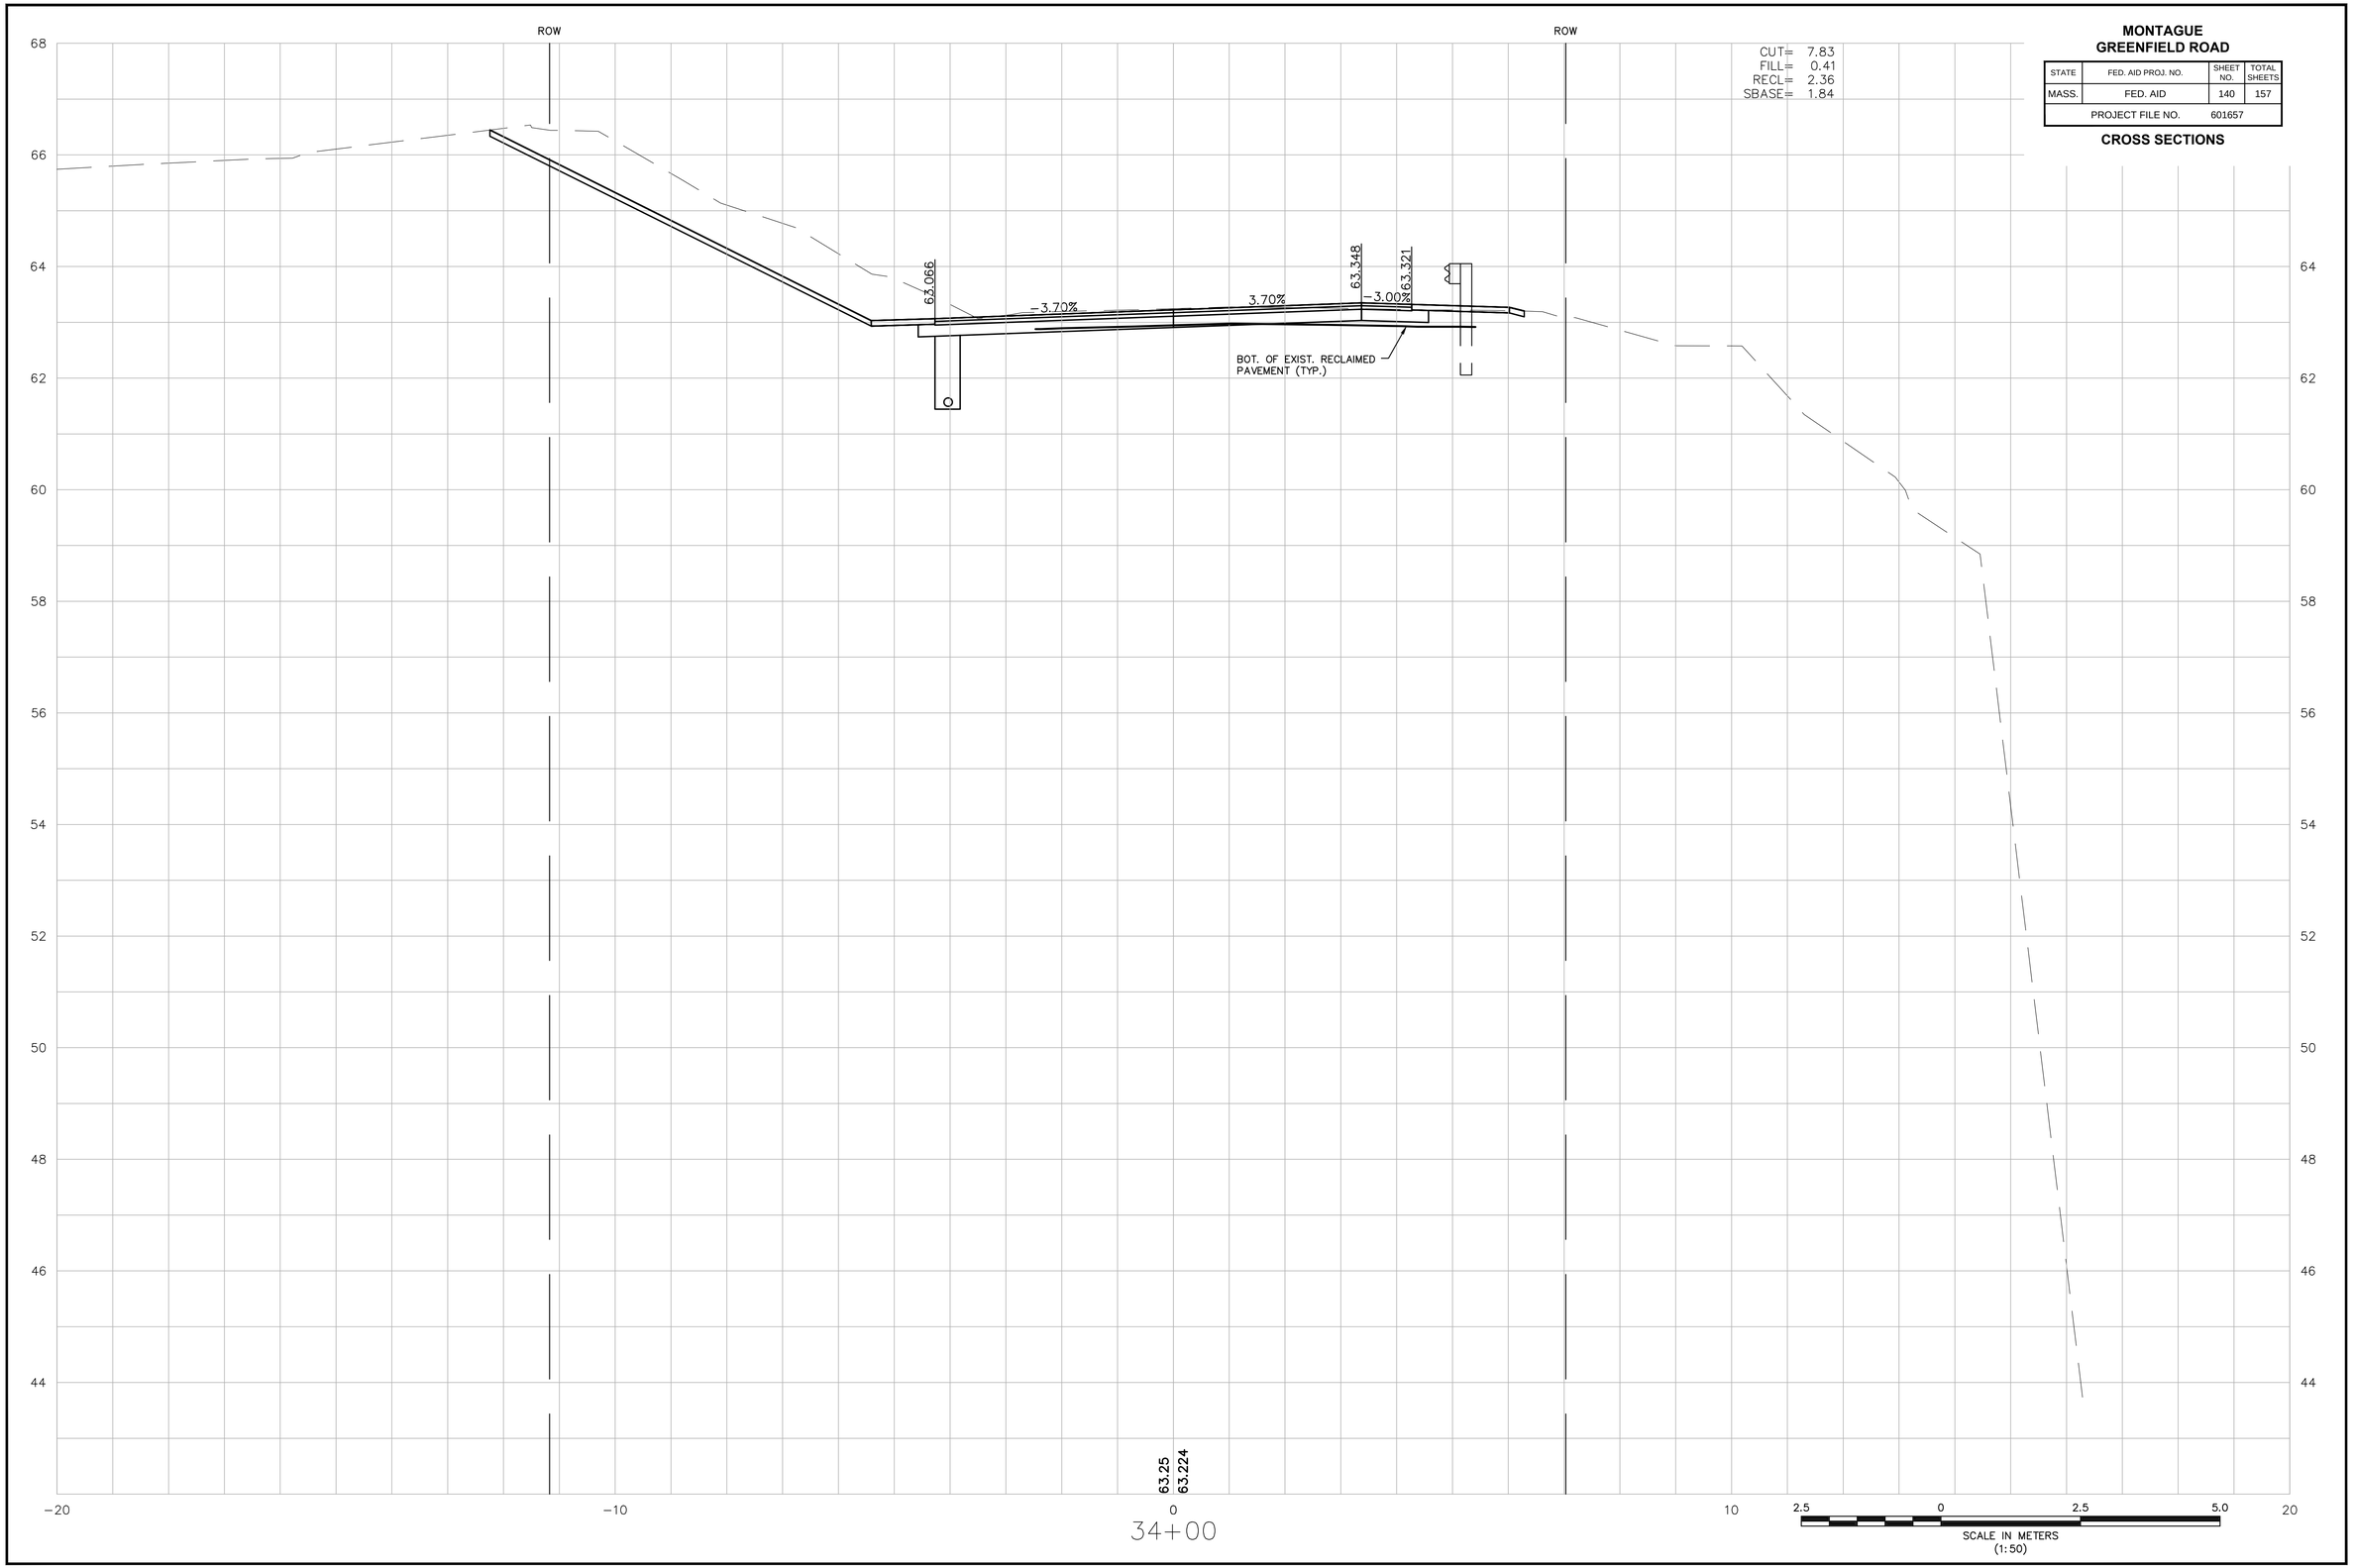

IN CHARGE OF MDE
DESIGNED BY RJD
DRAWN BY RJD
CHECKED BY MDE

MONTAGUE
GREENFIELD ROAD

STATE	FED. AID PROJ. NO.	SHEET NO.	TOTAL SHEETS
MASS.	FED. AID	141	157
PROJECT FILE NO.	601657		

CROSS SECTIONS

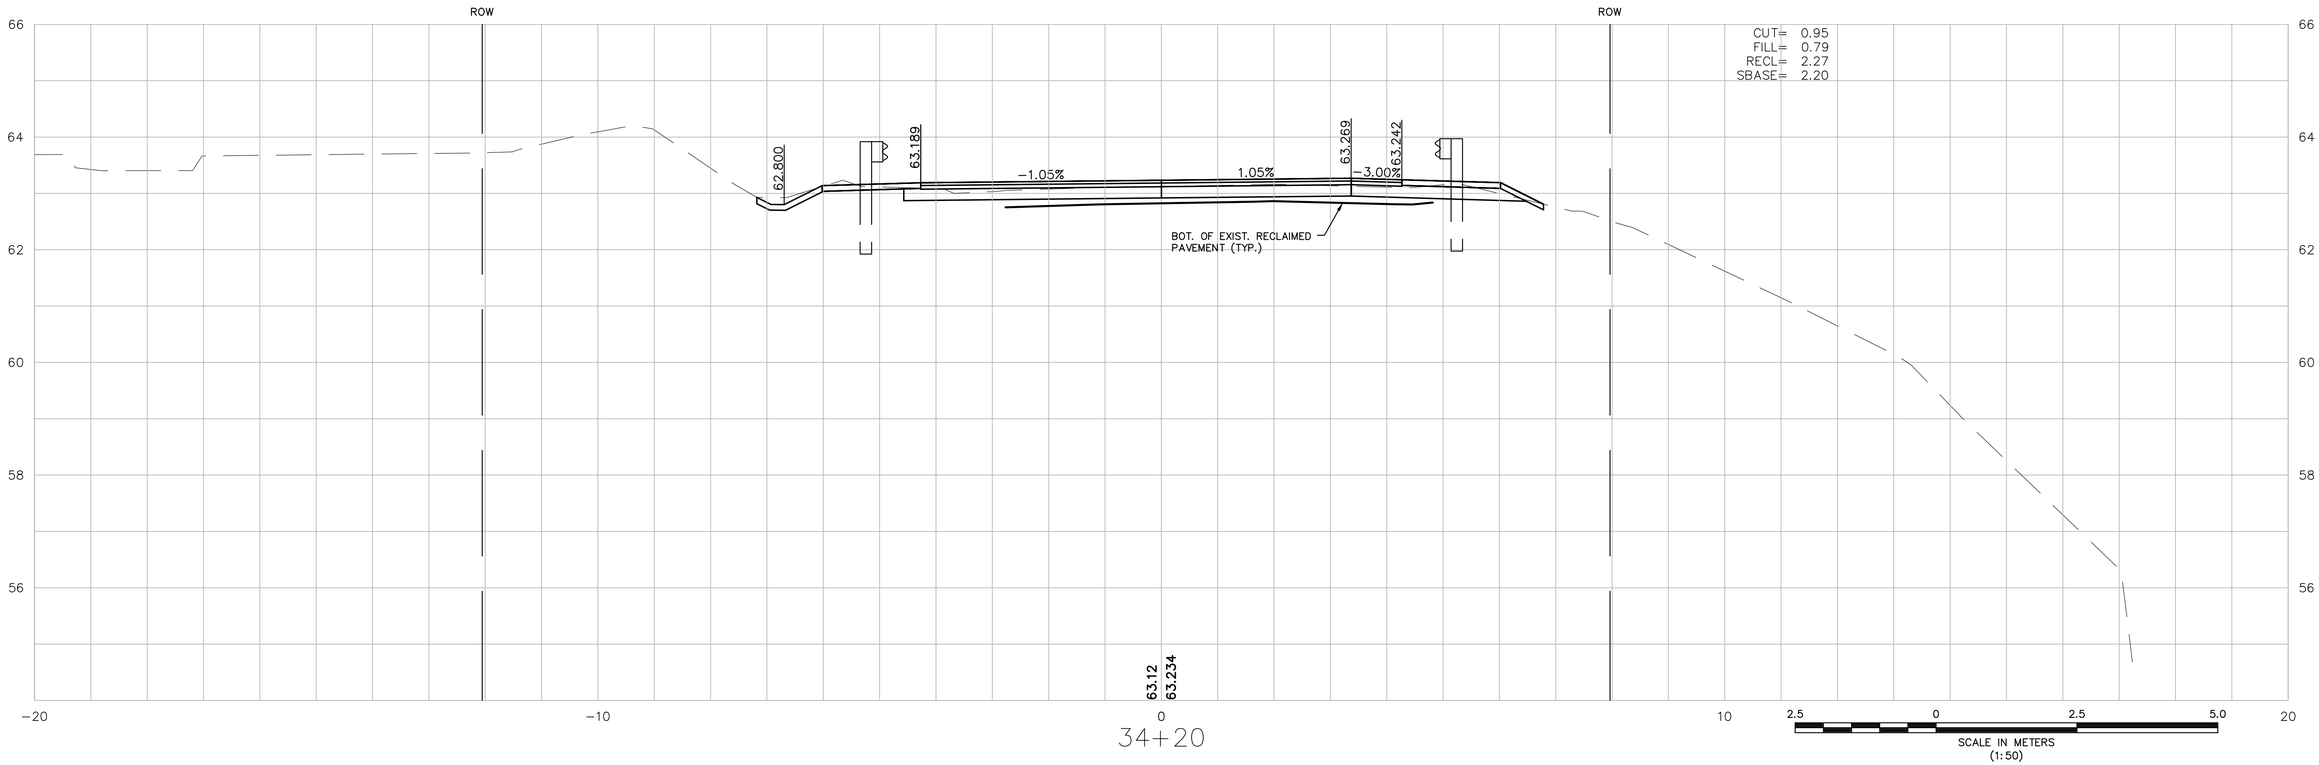

IN CHARGE OF MDE
DESIGNED BY RJD
DRAWN BY RJD
CHECKED BY MDE

MONTAGUE
GREENFIELD ROAD

STATE	FED. AID PROJ. NO.	SHEET NO.	TOTAL SHEETS
MASS.	FED. AID	142	157
PROJECT FILE NO.	601657		

CROSS SECTIONS

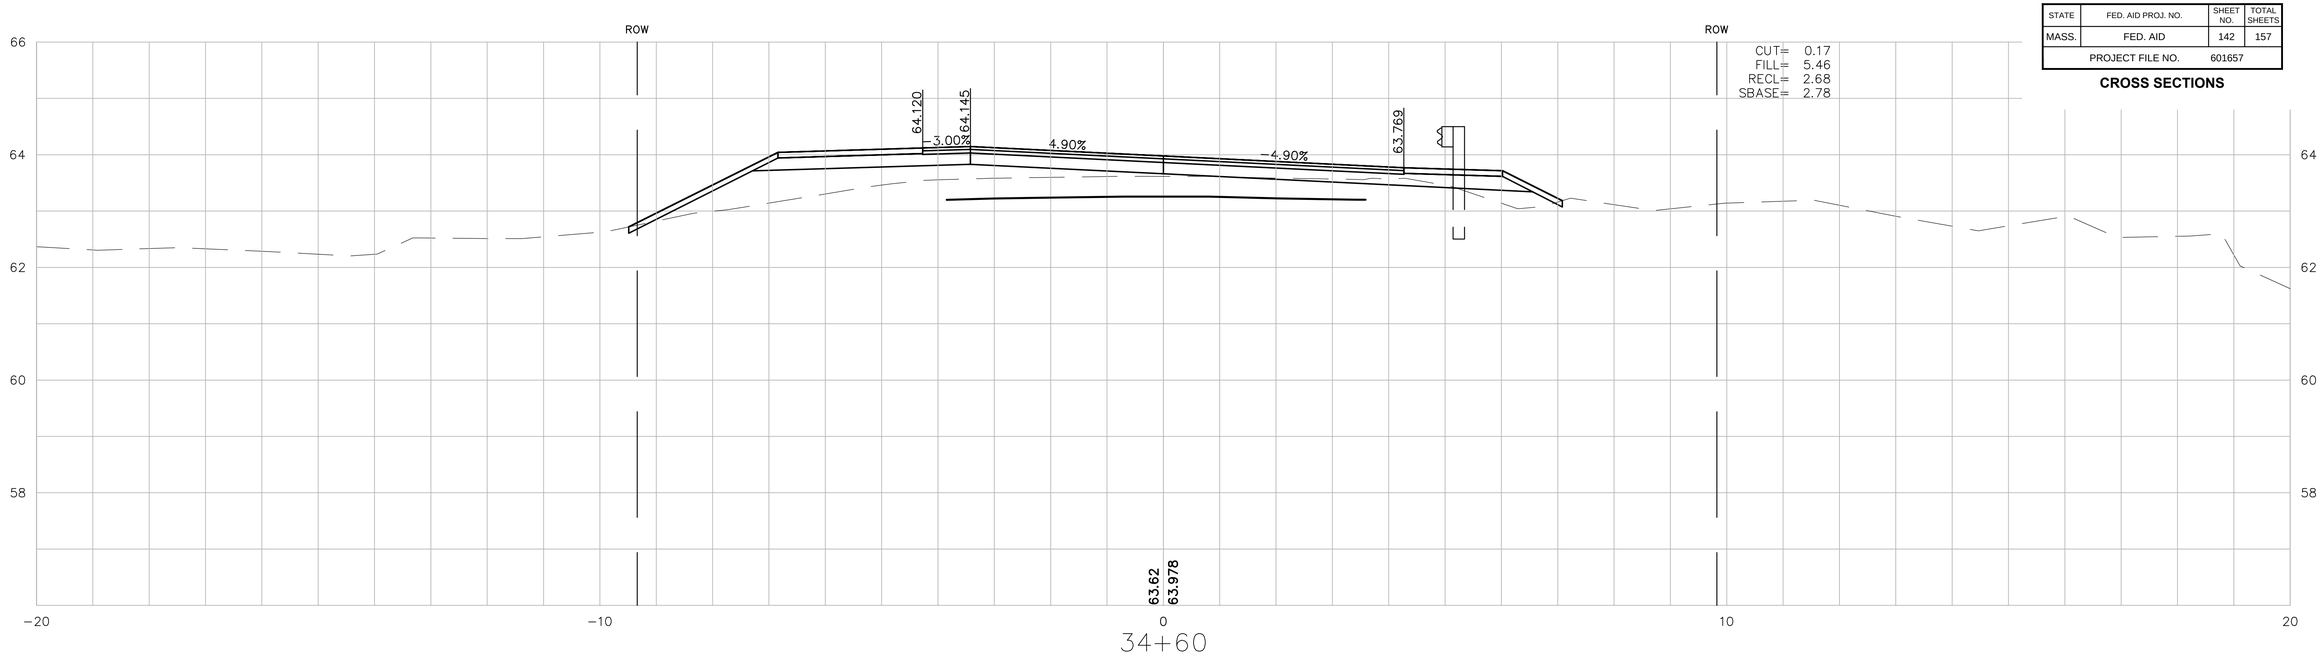

UTILITY POLE
34+56.049
6.440m LT

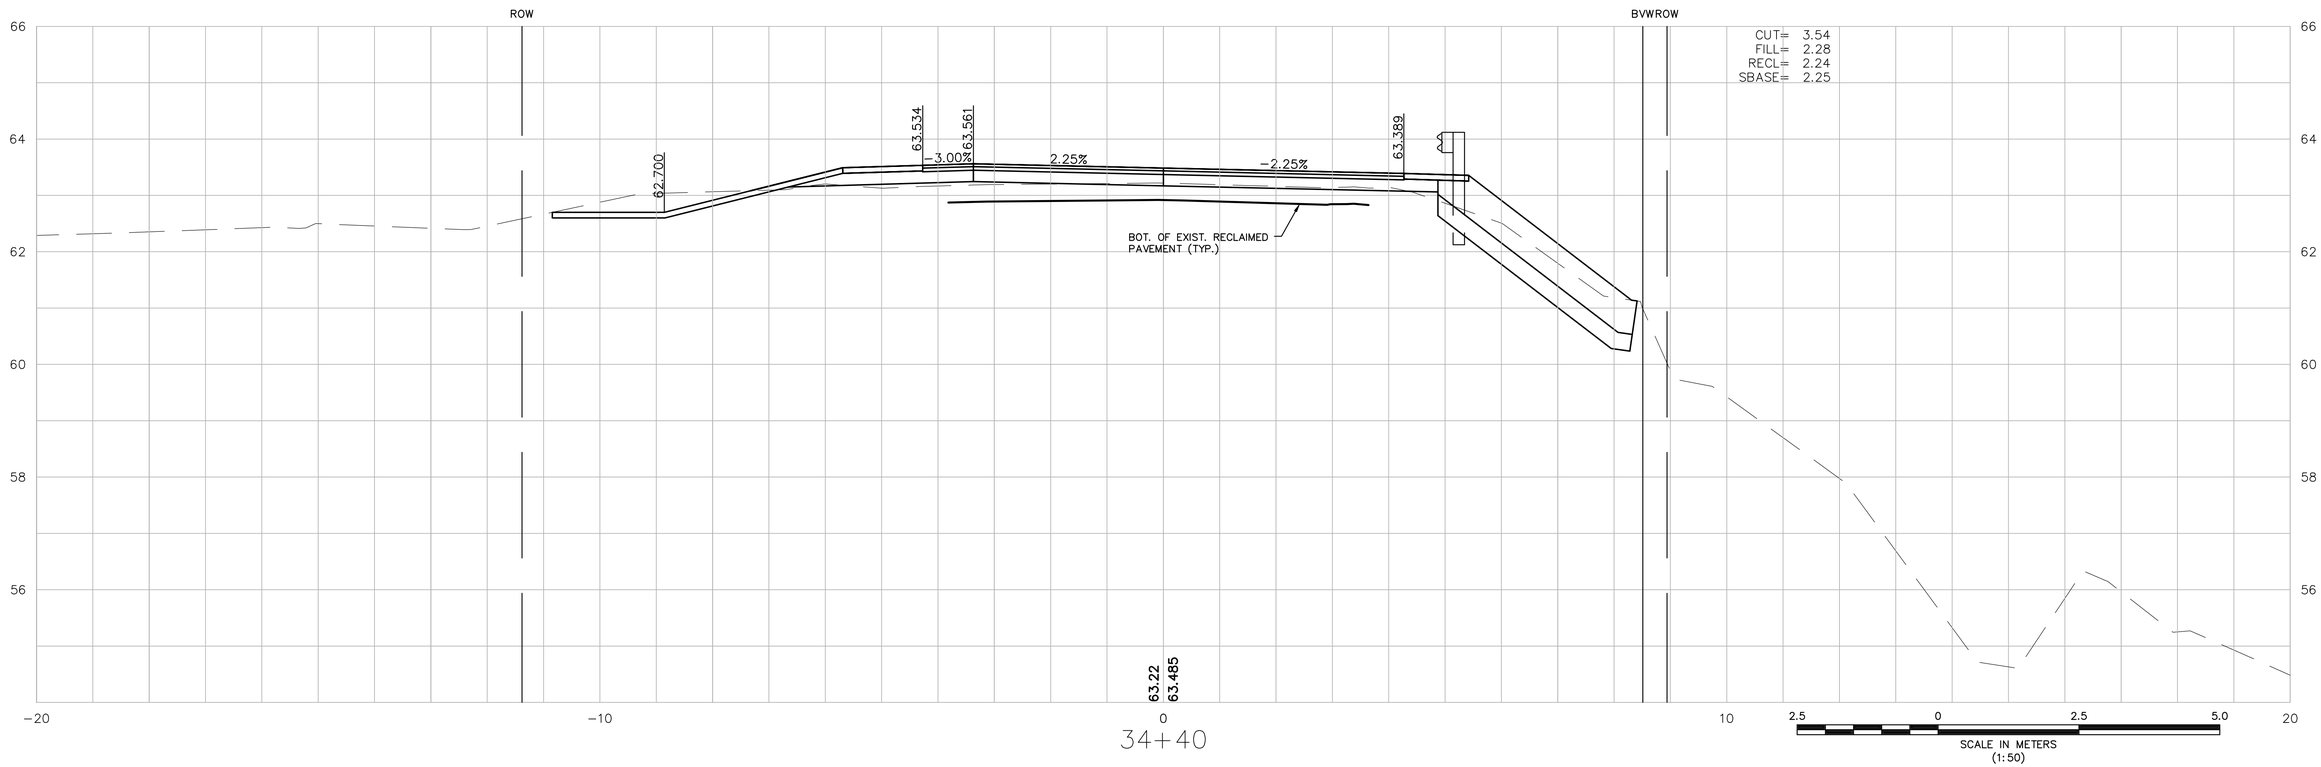

IN CHARGE OF MDE
DESIGNED BY RJD
DRAWN BY RJD
CHECKED BY MDE

MONTAGUE
GREENFIELD ROAD

STATE	FED. AID PROJ. NO.	SHEET NO.	TOTAL SHEETS
MASS.	FED. AID	143	157
PROJECT FILE NO.	601657		

CROSS SECTIONS

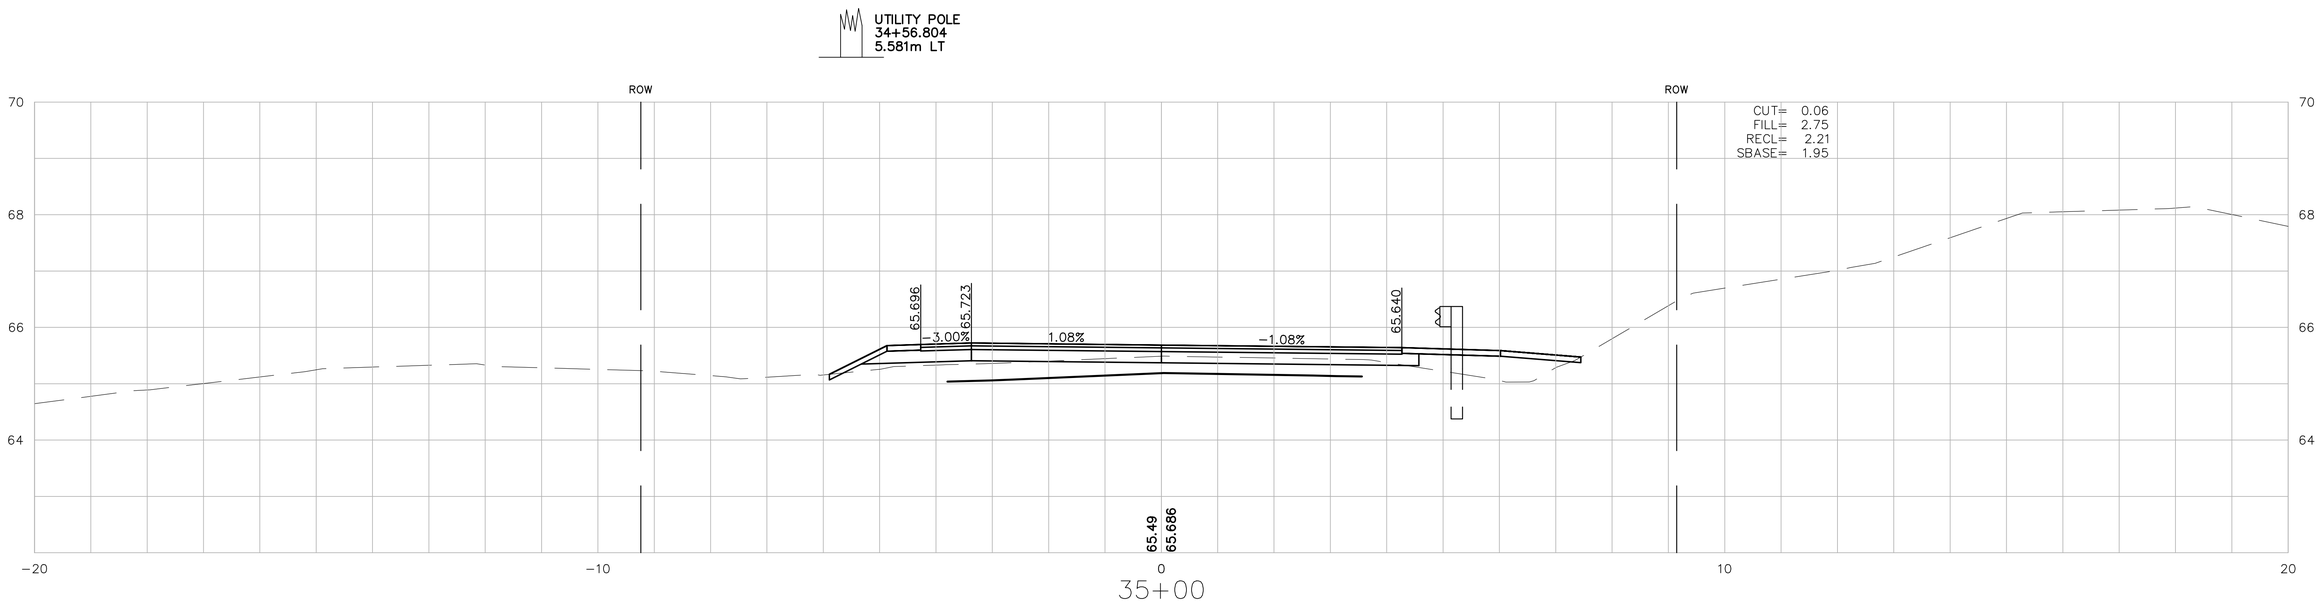

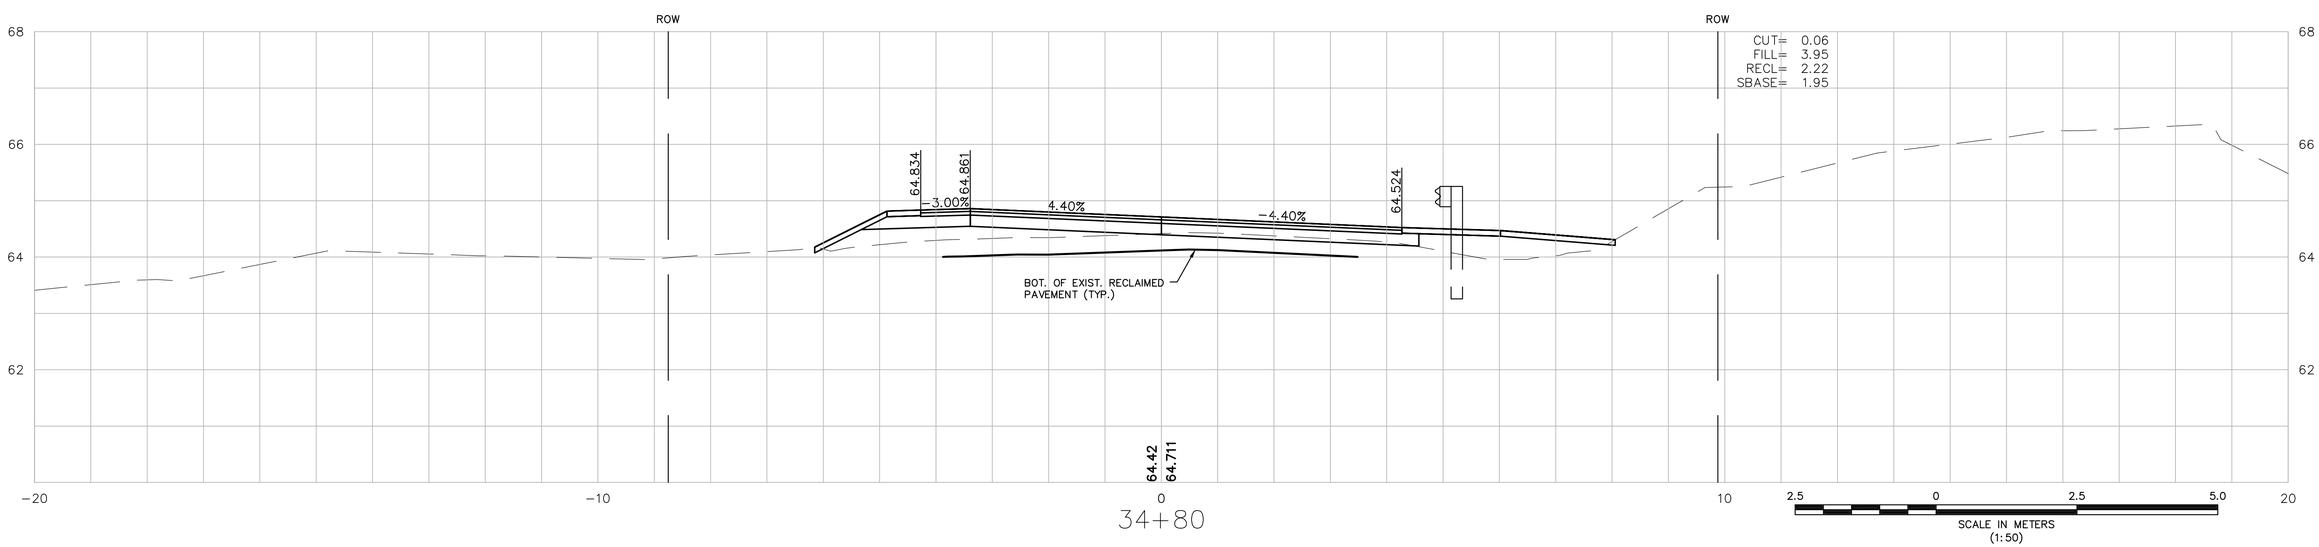

IN CHARGE OF MDE
DESIGNED BY RJD
DRAWN BY RJD
CHECKED BY MDE

MONTAGUE
GREENFIELD ROAD

STATE	FED. AID PROJ. NO.	SHEET NO.	TOTAL SHEETS
MASS.	FED. AID	144	157
PROJECT FILE NO.	601657		

CROSS SECTIONS

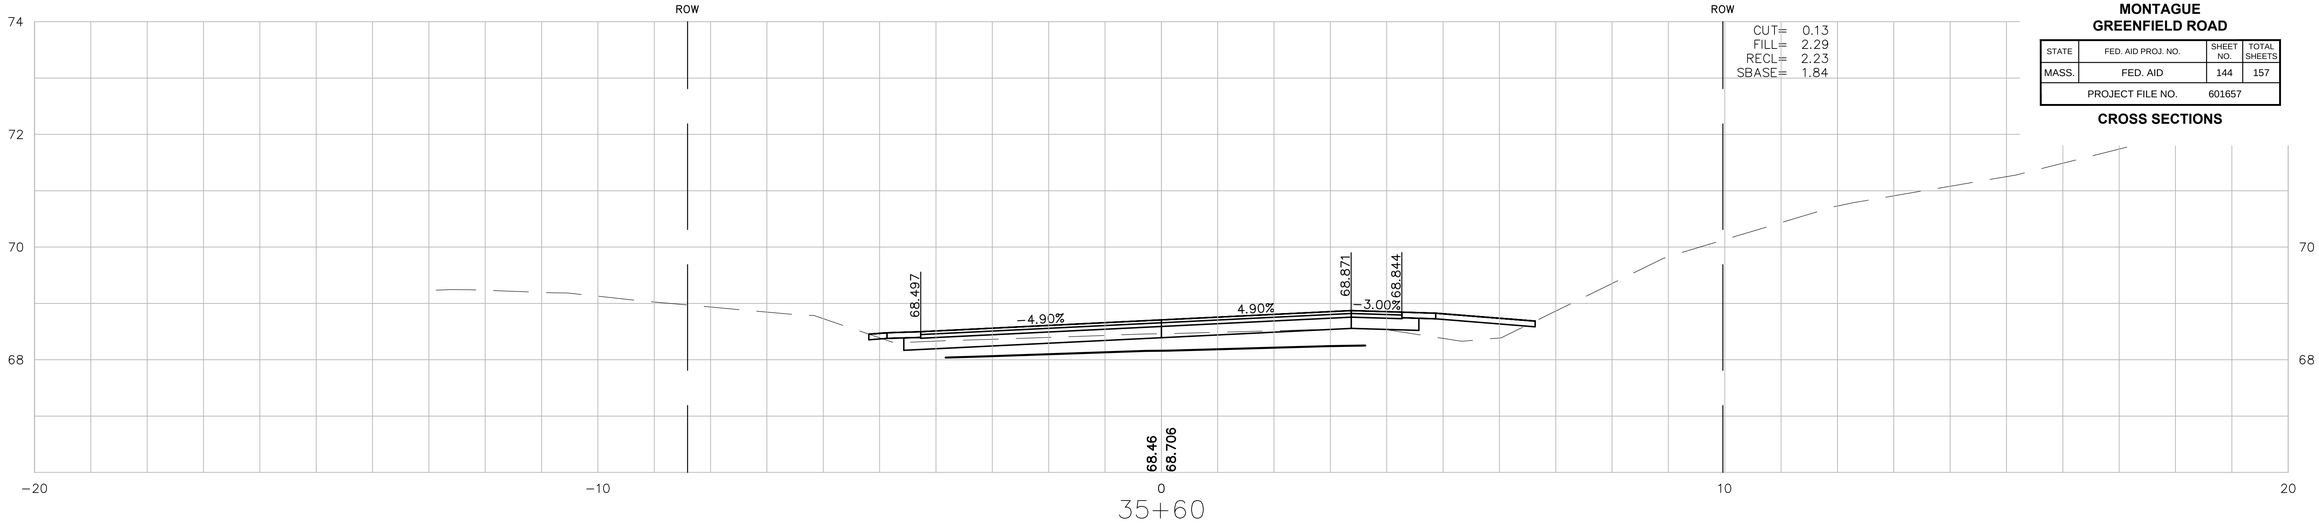

35+60

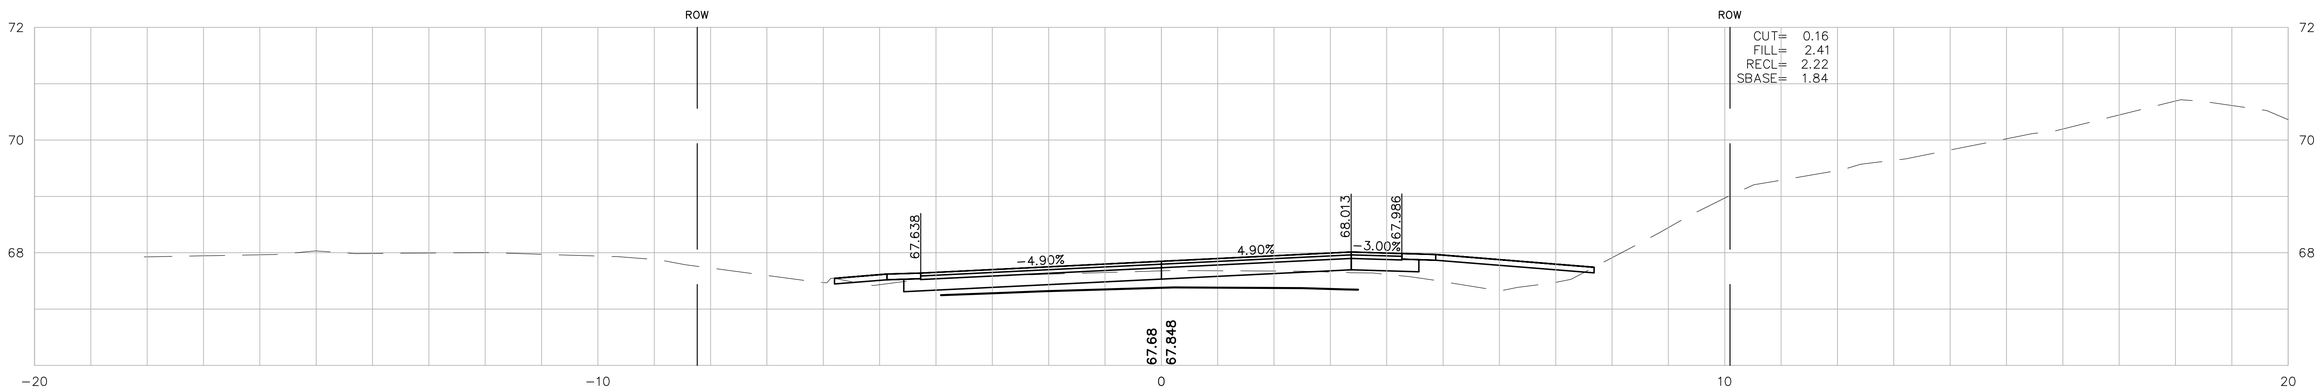

35+40

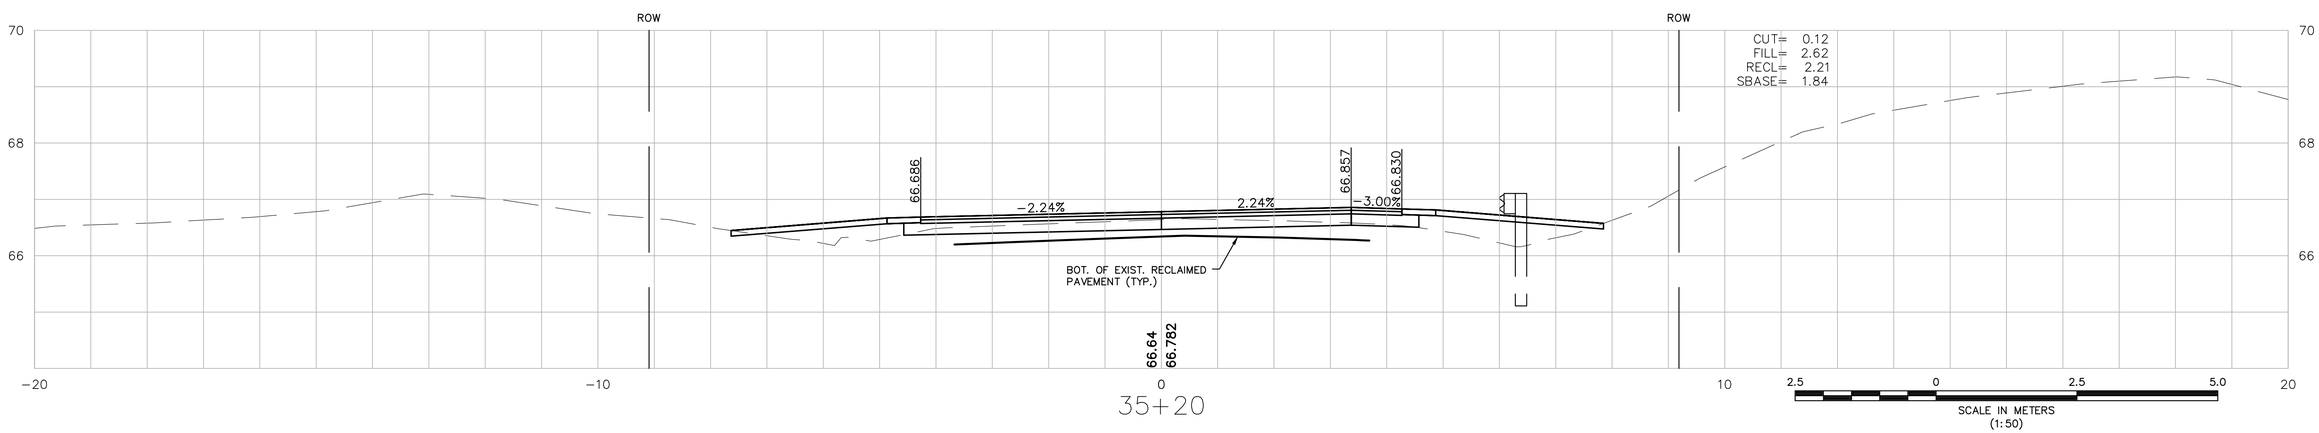

35+20

IN CHARGE OF MDE
DESIGNED BY RJD
DRAWN BY RJD
CHECKED BY MDE

MONTAGUE
GREENFIELD ROAD

STATE	FED. AID PROJ. NO.	SHEET NO.	TOTAL SHEETS
MASS.	FED. AID	145	157
PROJECT FILE NO.	601657		

CROSS SECTIONS

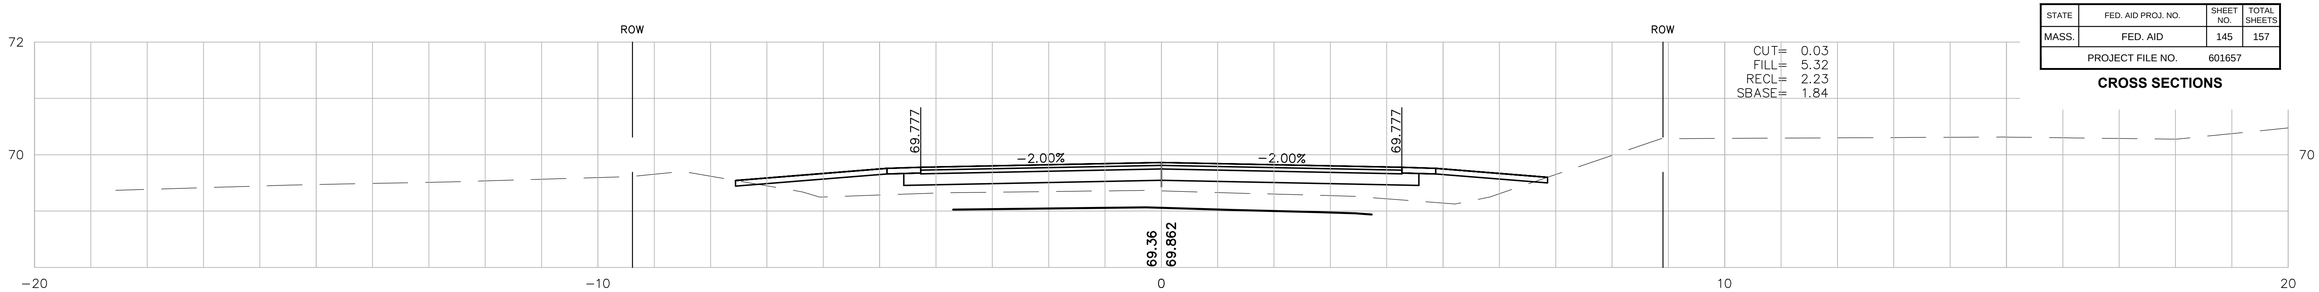

36+20

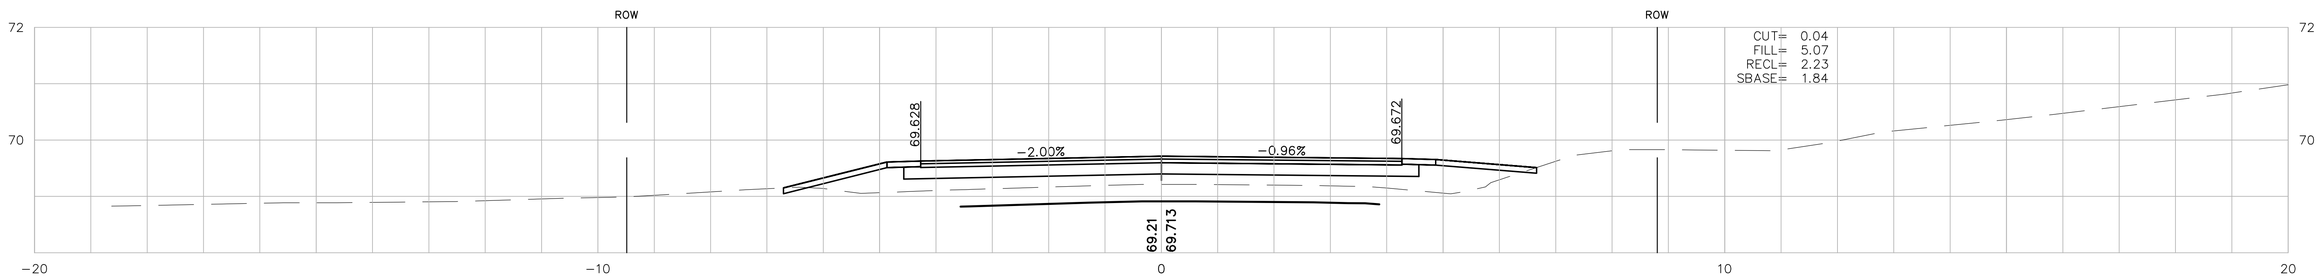

36+00

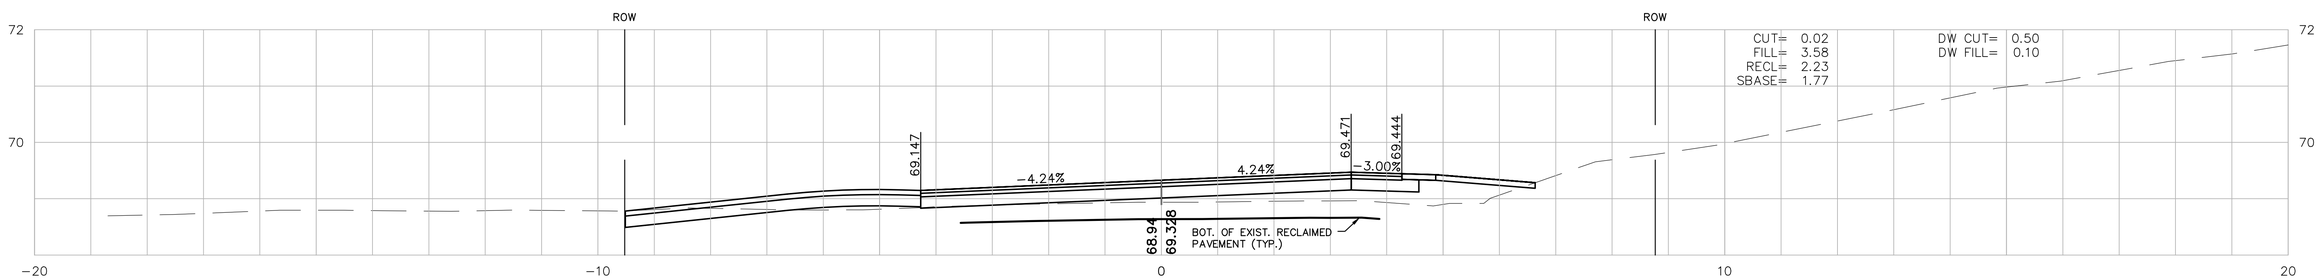

35+80

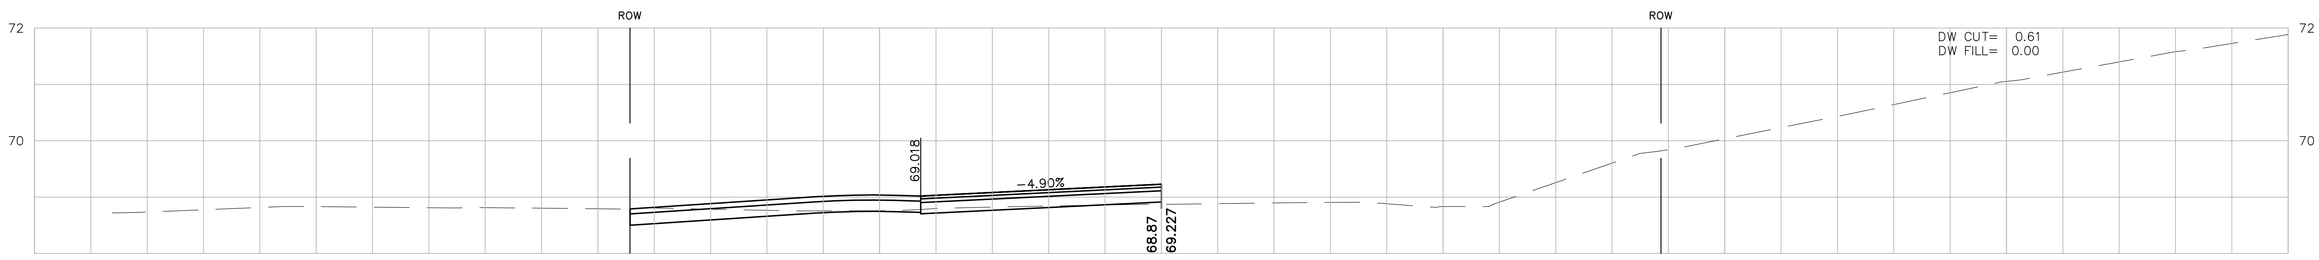

35+76

UTILITY POLE
35+75.462
5.056m RT

2.5 0 2.5 5.0
SCALE IN METERS
(1:50)

IN CHARGE OF MDE
DESIGNED BY RJD
DRAWN BY RJD
CHECKED BY MDE

MONTAGUE
GREENFIELD ROAD

STATE	FED. AID PROJ. NO.	SHEET NO.	TOTAL SHEETS
MASS.	FED. AID	146	157
PROJECT FILE NO.	601657		

CROSS SECTIONS

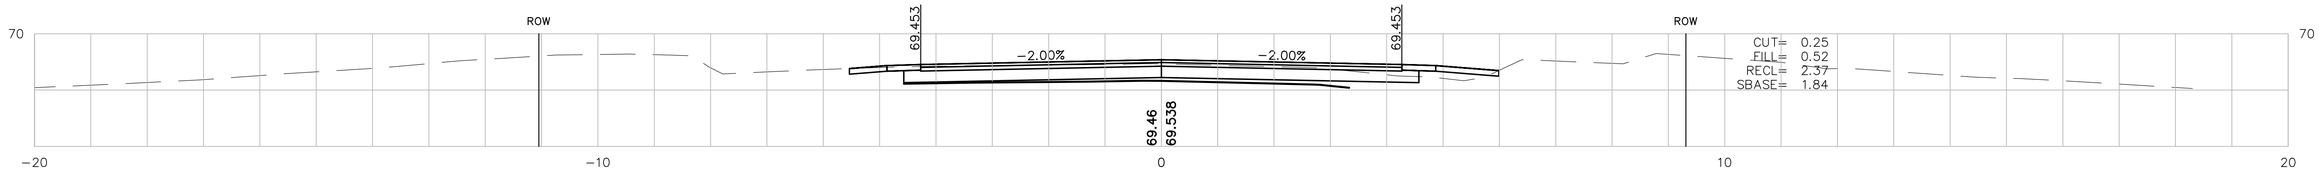

37+00

UTILITY POLE
36+97.992
9.383m LT

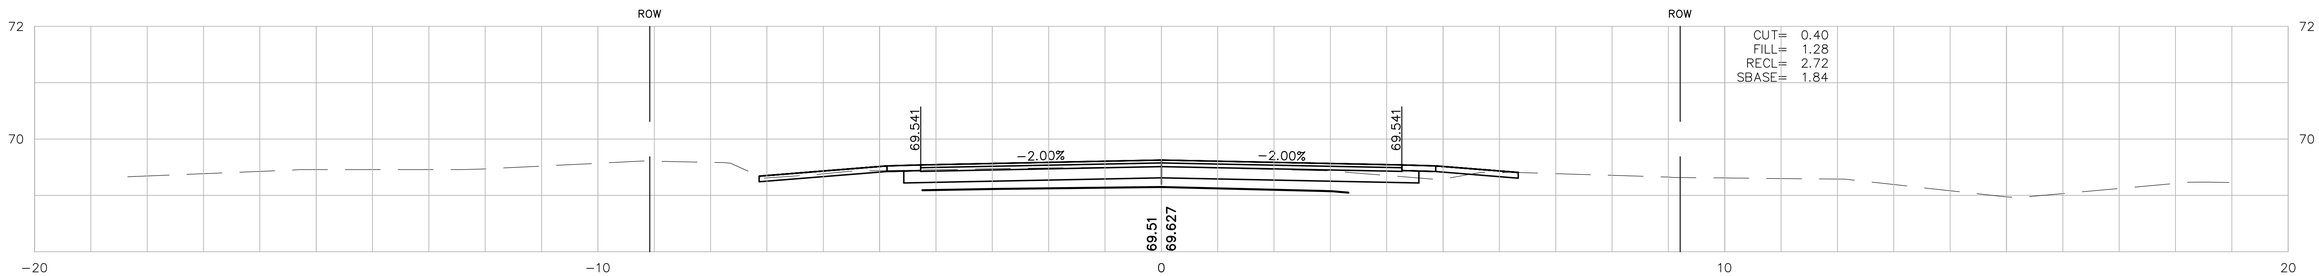

36+80

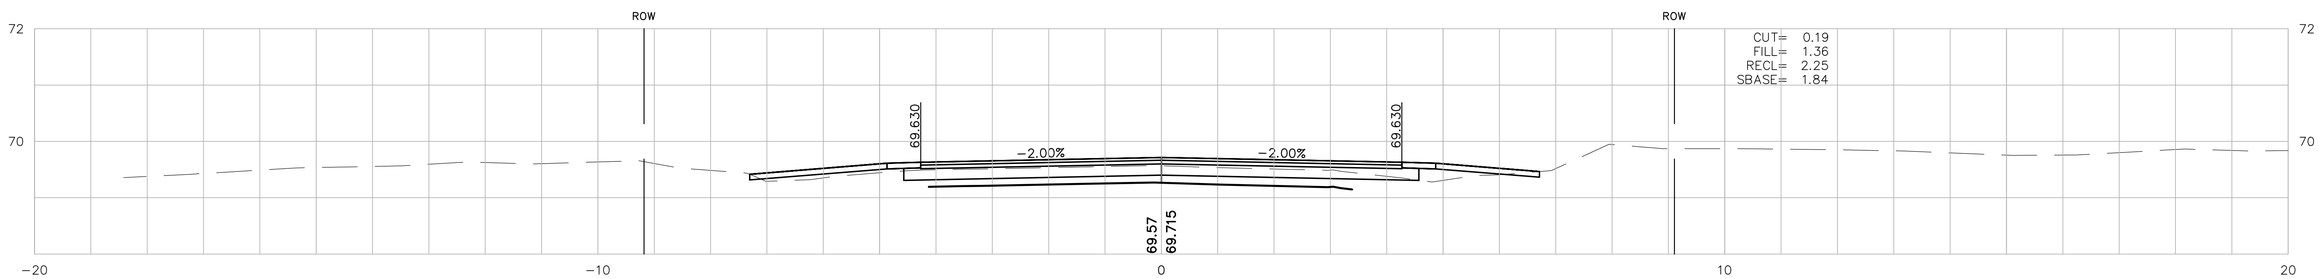

36+60

UTILITY POLE
36+56.429
8.571m LT

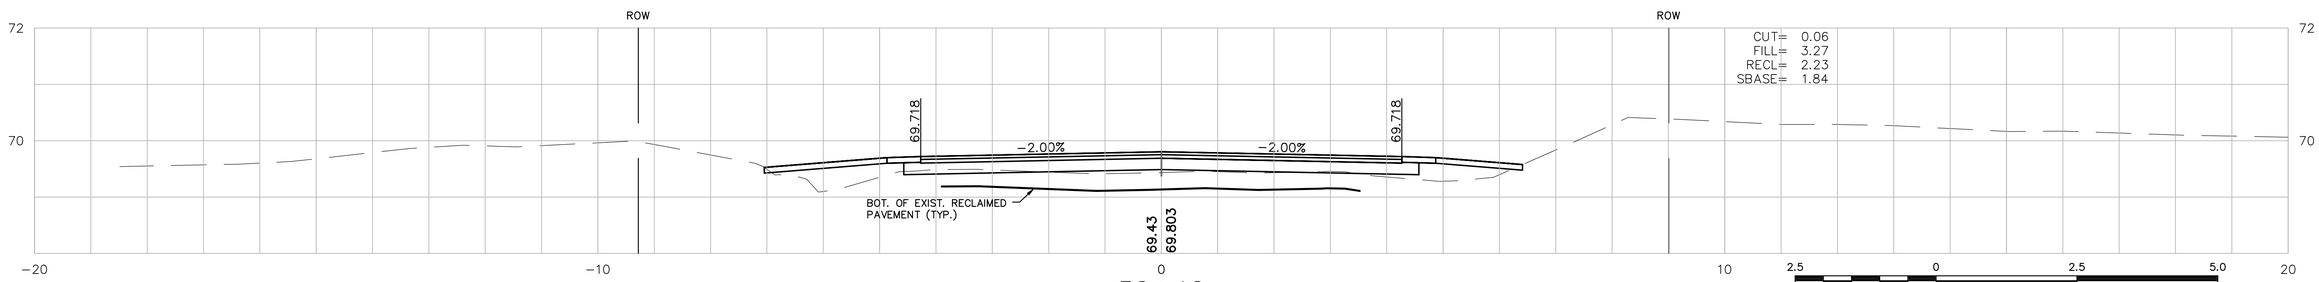

36+40

2.5 0 2.5 5.0
SCALE IN METERS
(1:50)

IN CHARGE OF MDE
DESIGNED BY RJD
DRAWN BY RJD
CHECKED BY MDE

MONTAGUE
GREENFIELD ROAD

STATE	FED. AID PROJ. NO.	SHEET NO.	TOTAL SHEETS
MASS.	FED. AID	147	157
PROJECT FILE NO.	601657		

CROSS SECTIONS

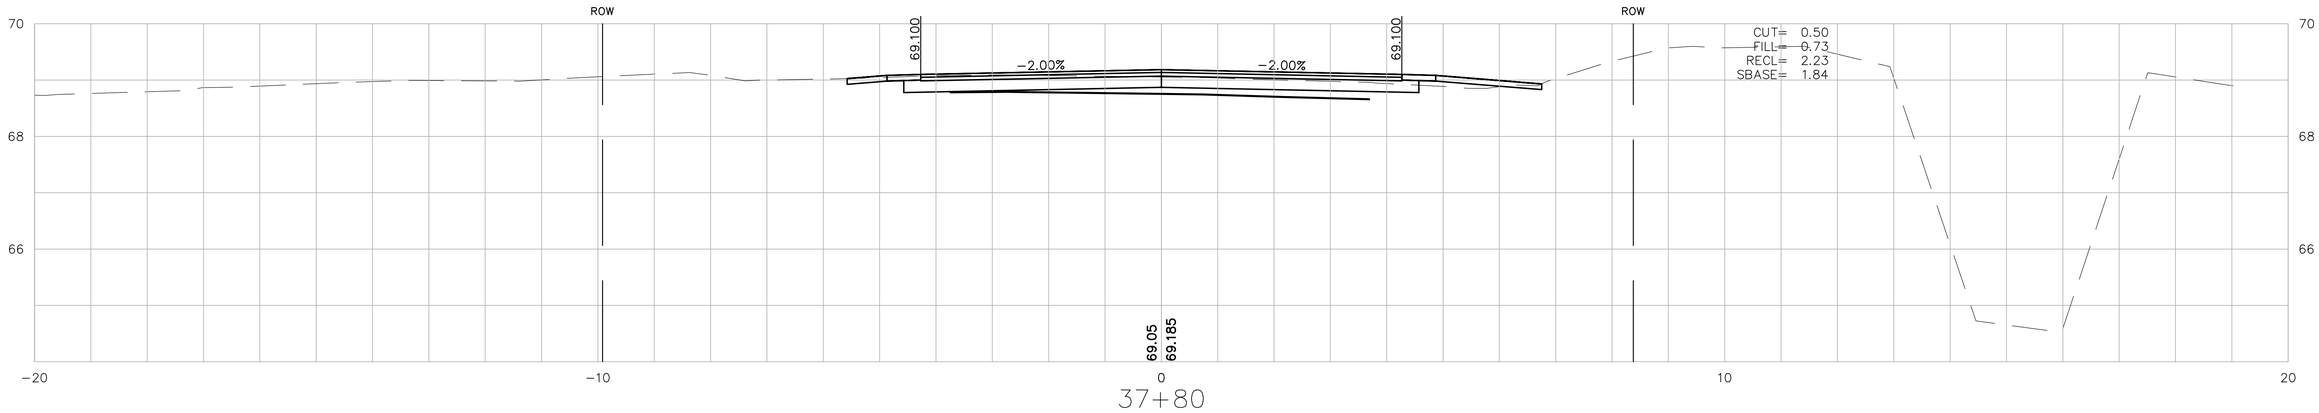

37+80

UTILITY POLE
37+75.142
6.948m LT

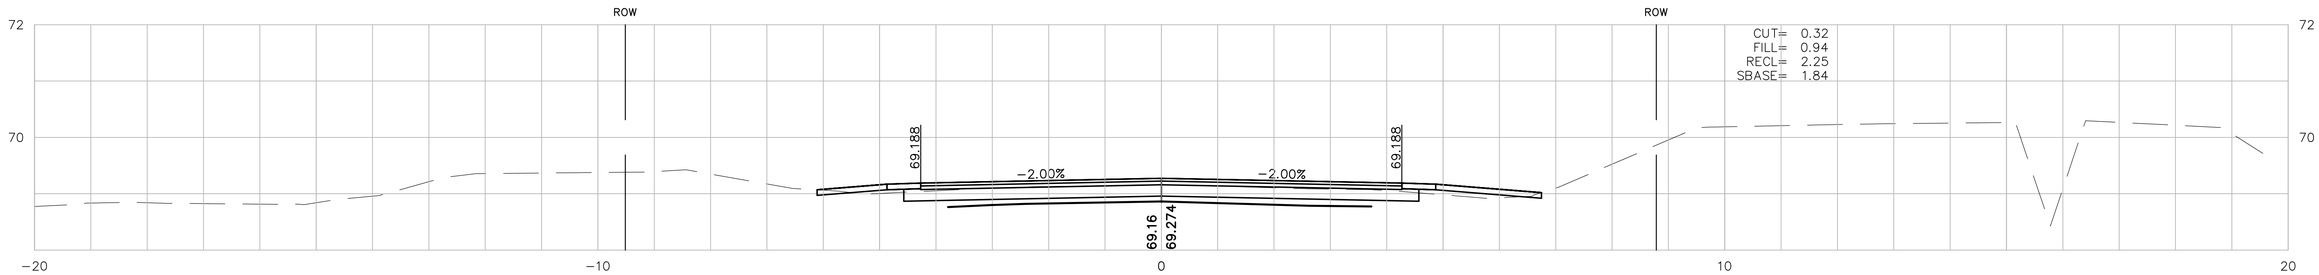

37+60

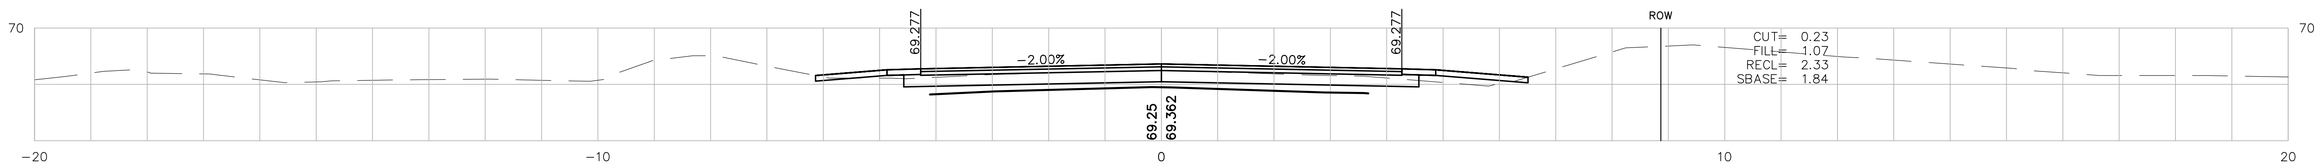

37+40

UTILITY POLE
37+37.160
7.846m LT

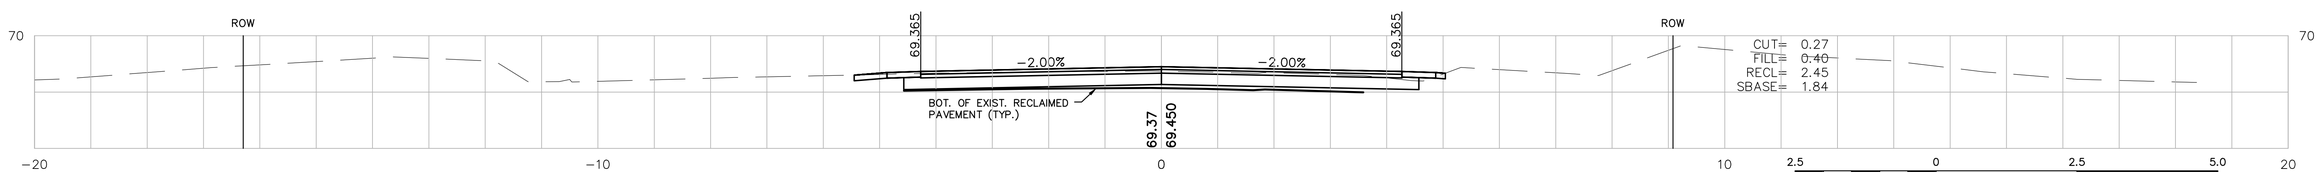

37+20

2.5 0 2.5 5.0
SCALE IN METERS
(1:50)

IN CHARGE OF MDE
DESIGNED BY RJD
DRAWN BY RJD
CHECKED BY MDE

MONTAGUE
GREENFIELD ROAD

STATE	FED. AID PROJ. NO.	SHEET NO.	TOTAL SHEETS
MASS.	FED. AID	148	157
PROJECT FILE NO.	601657		

CROSS SECTIONS

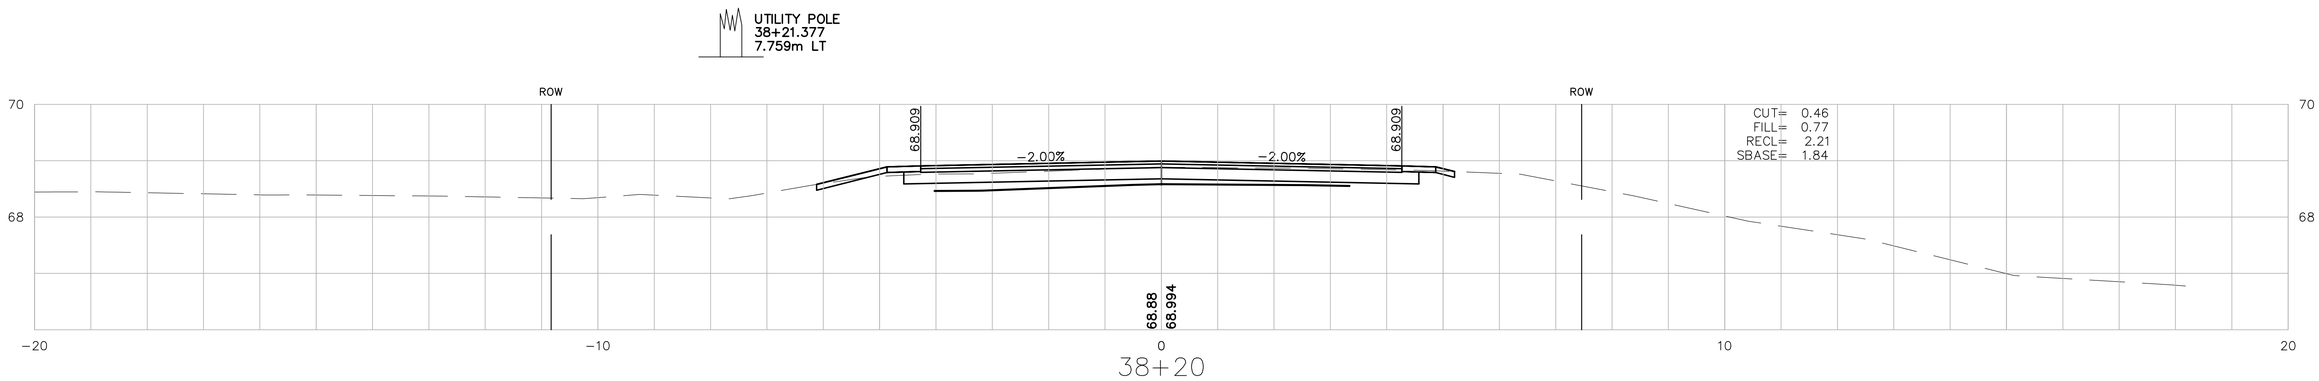

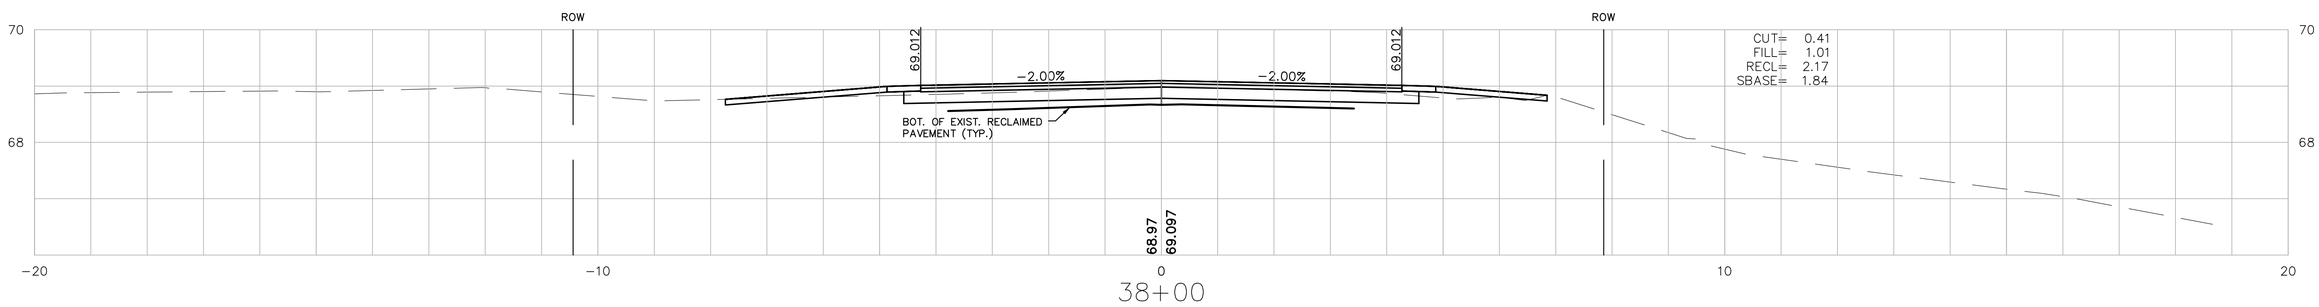

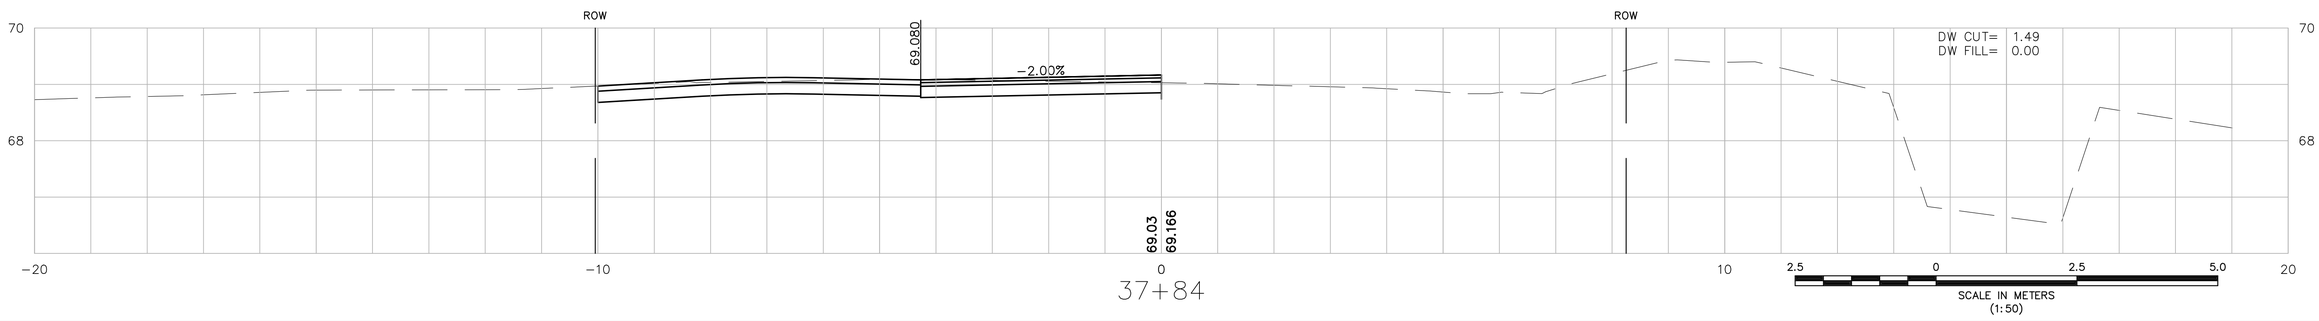

IN CHARGE OF MDE
DESIGNED BY RJD
DRAWN BY RJD
CHECKED BY MDE

MONTAGUE
GREENFIELD ROAD

STATE	FED. AID PROJ. NO.	SHEET NO.	TOTAL SHEETS
MASS.	FED. AID	149	157
PROJECT FILE NO.	601657		

CROSS SECTIONS

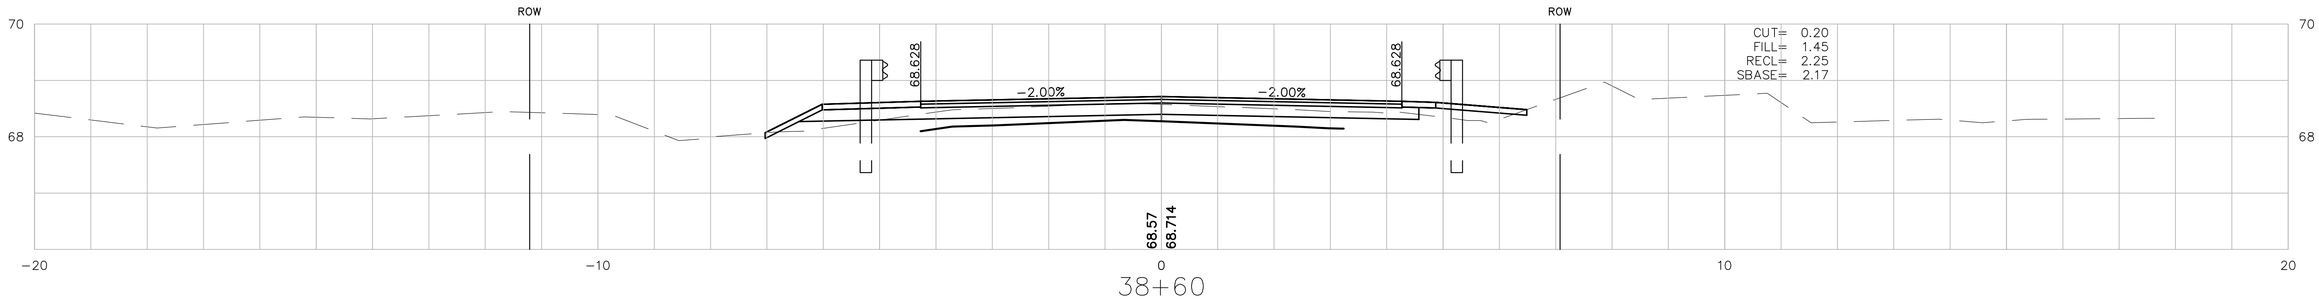

38+60

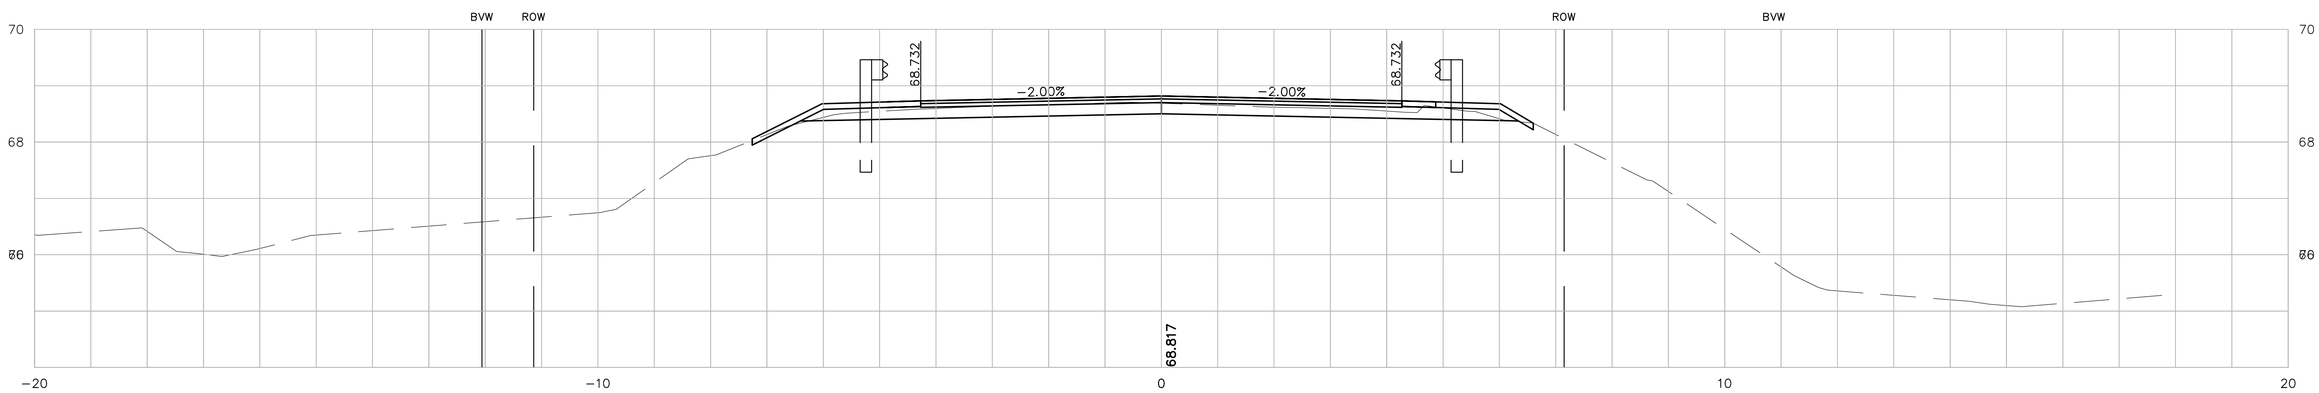

38+46

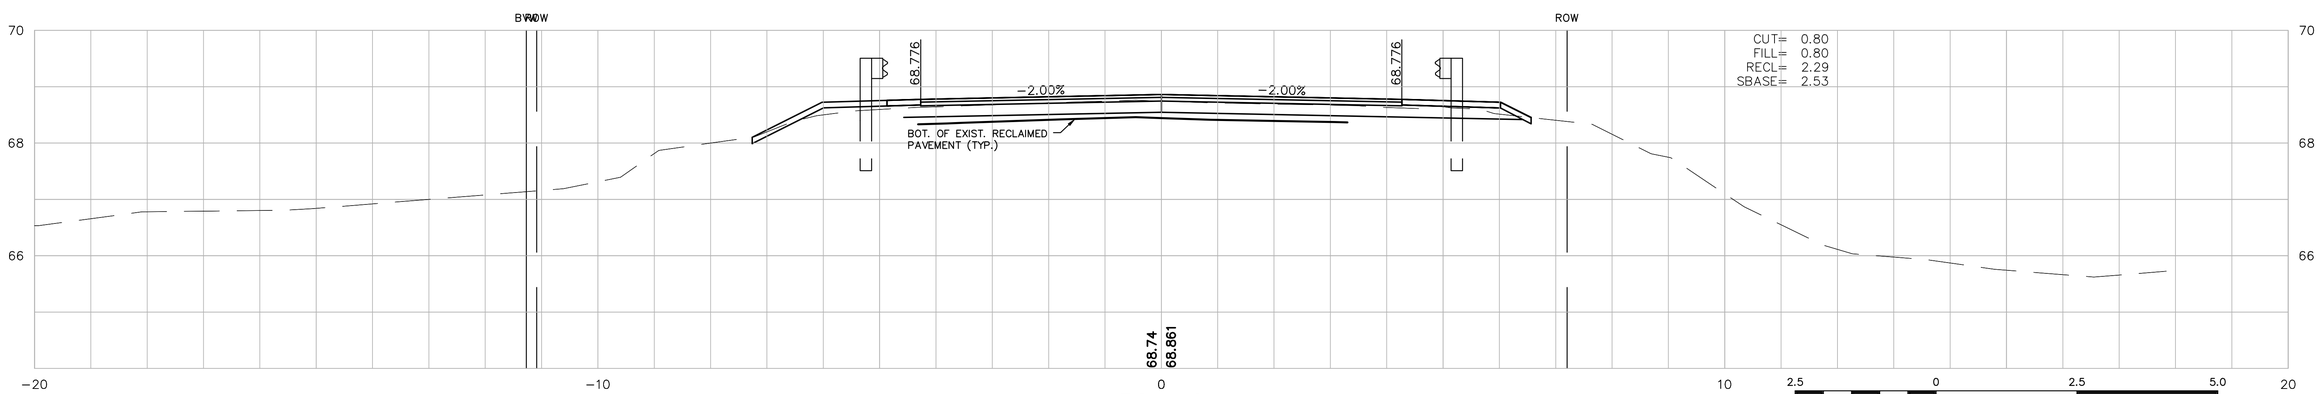

38+40

IN CHARGE OF MDE
DESIGNED BY RJD
DRAWN BY RJD
CHECKED BY MDE

MONTAGUE
GREENFIELD ROAD

STATE	FED. AID PROJ. NO.	SHEET NO.	TOTAL SHEETS
MASS.	FED. AID	150	157
PROJECT FILE NO.	601657		

CROSS SECTIONS

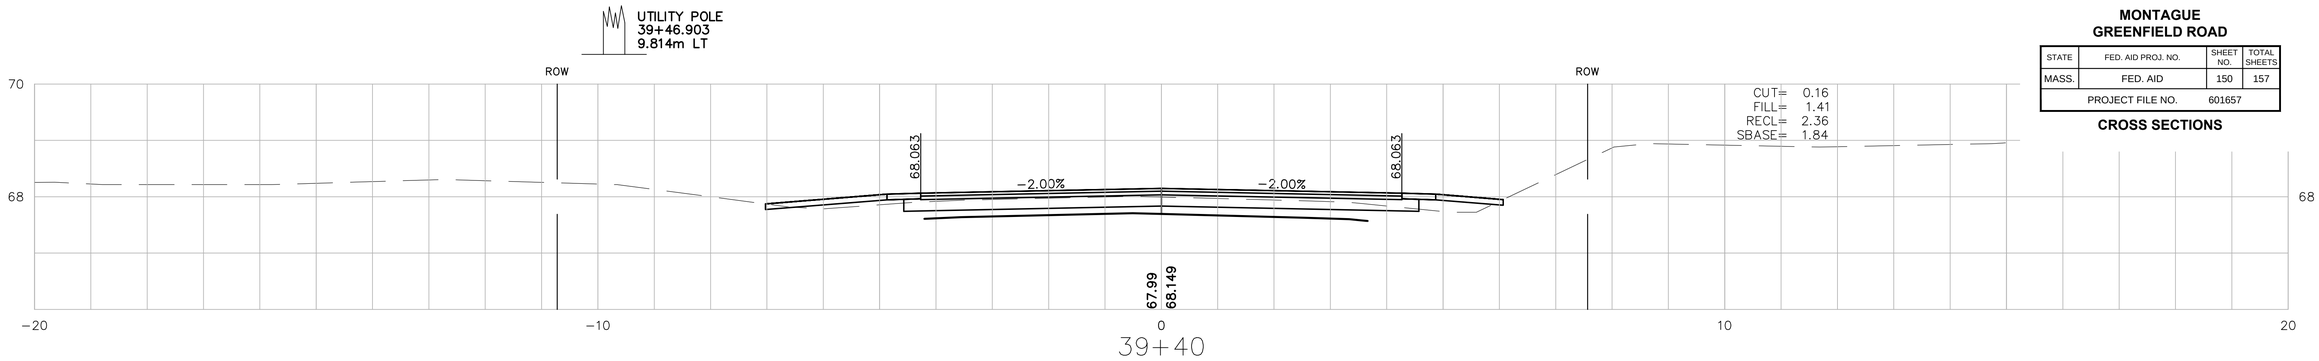

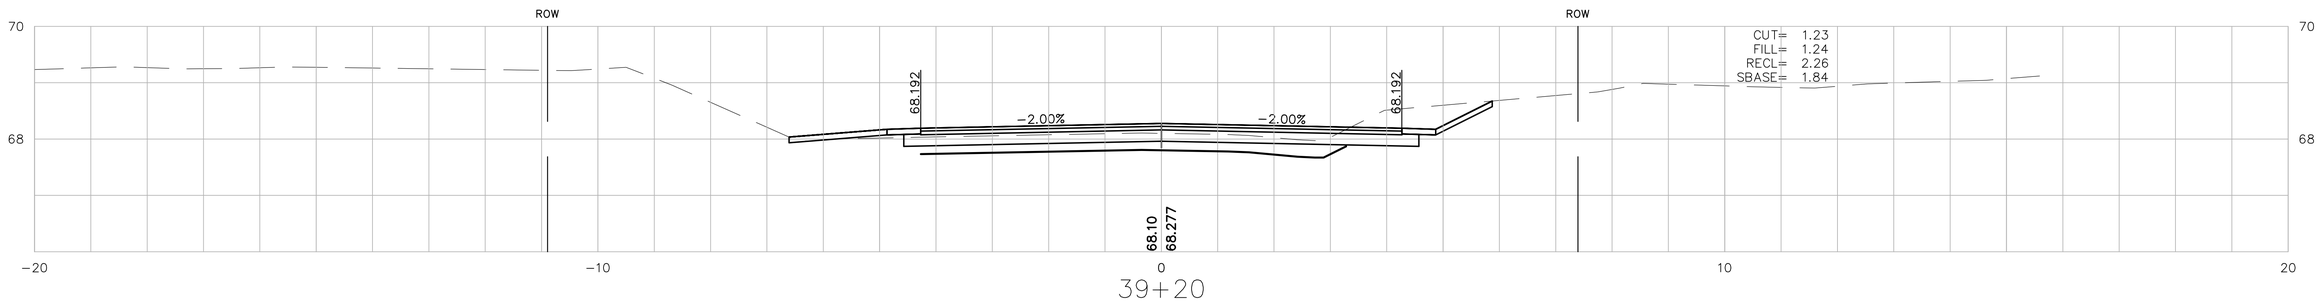

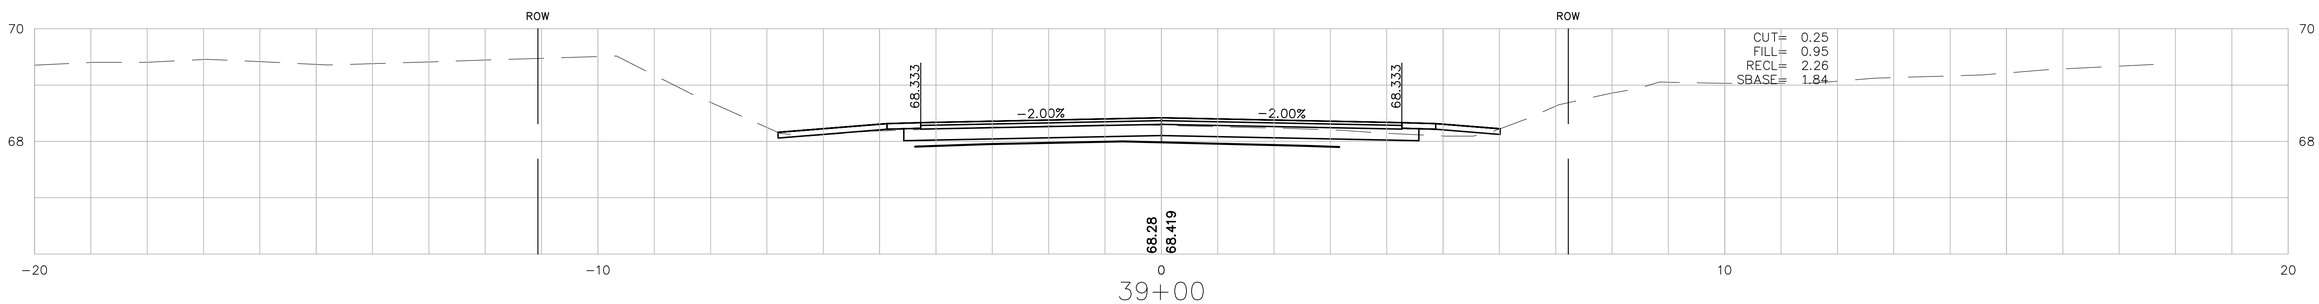

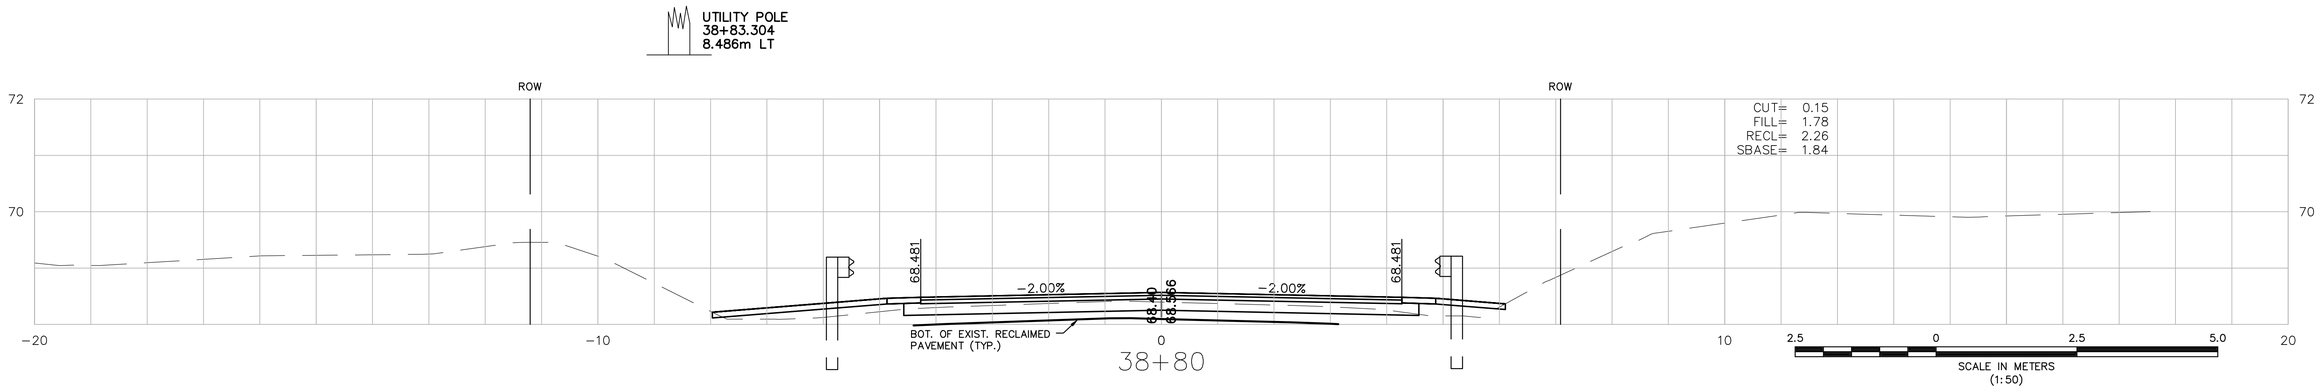

IN CHARGE OF MDE
DESIGNED BY RJD
DRAWN BY RJD
CHECKED BY MDE

MONTAGUE
GREENFIELD ROAD

STATE	FED. AID PROJ. NO.	SHEET NO.	TOTAL SHEETS
MASS.	FED. AID	151	157
PROJECT FILE NO.	601657		

CROSS SECTIONS

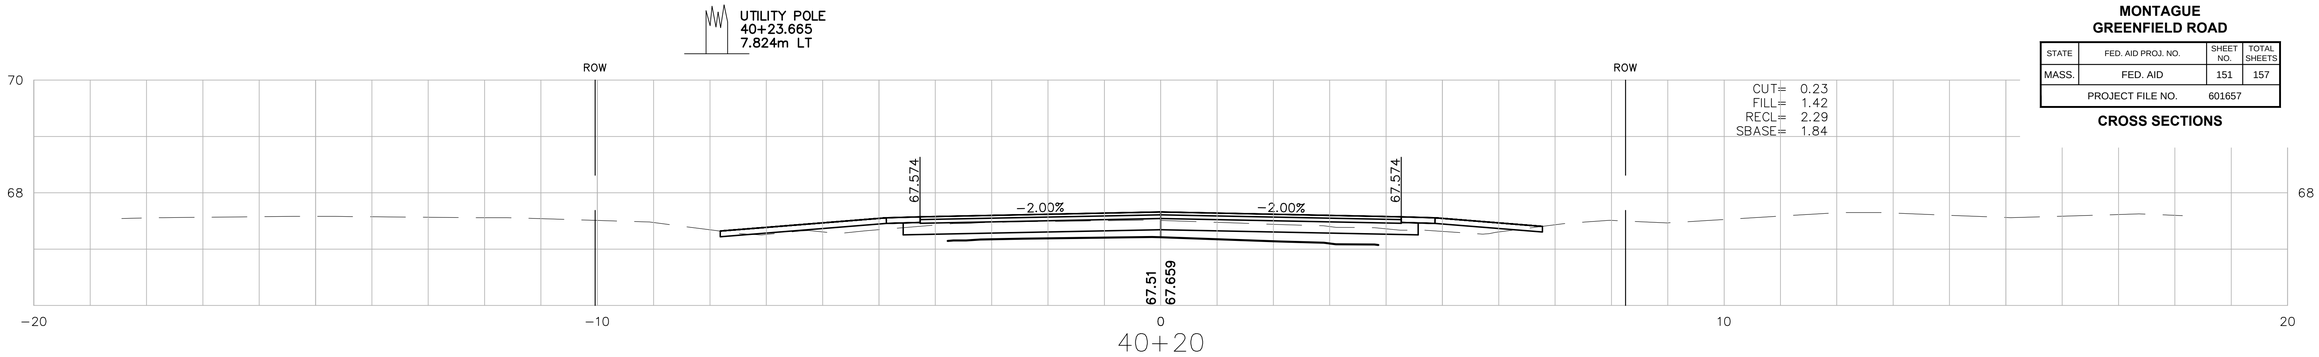

40+20

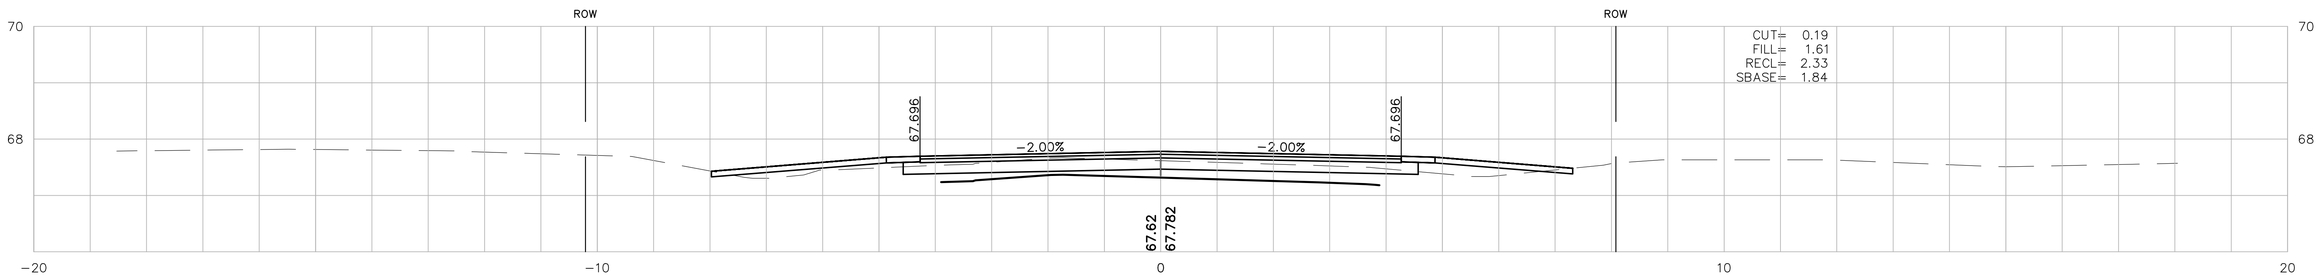

40+00

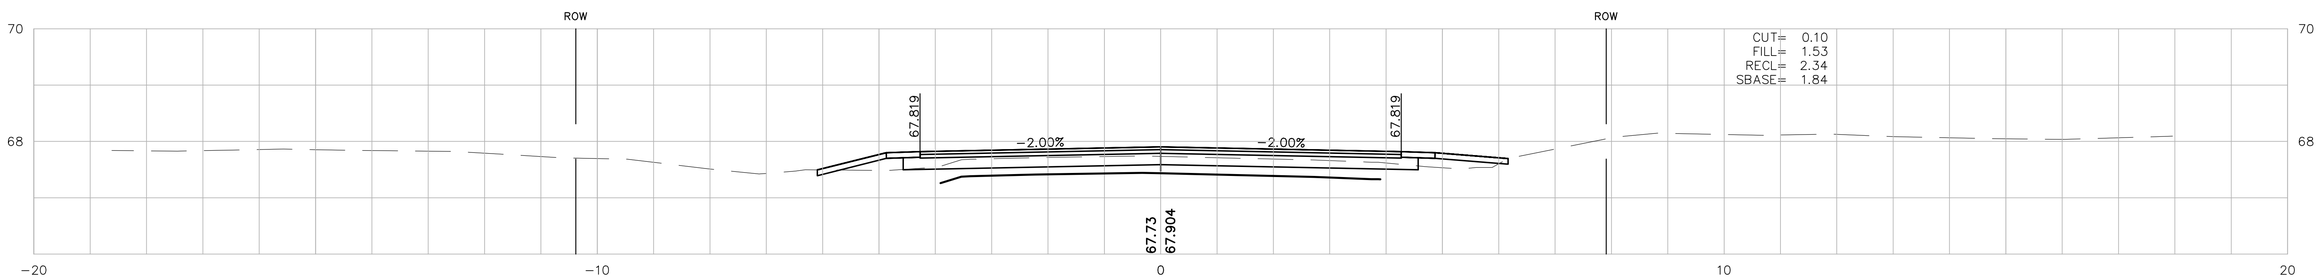

39+80

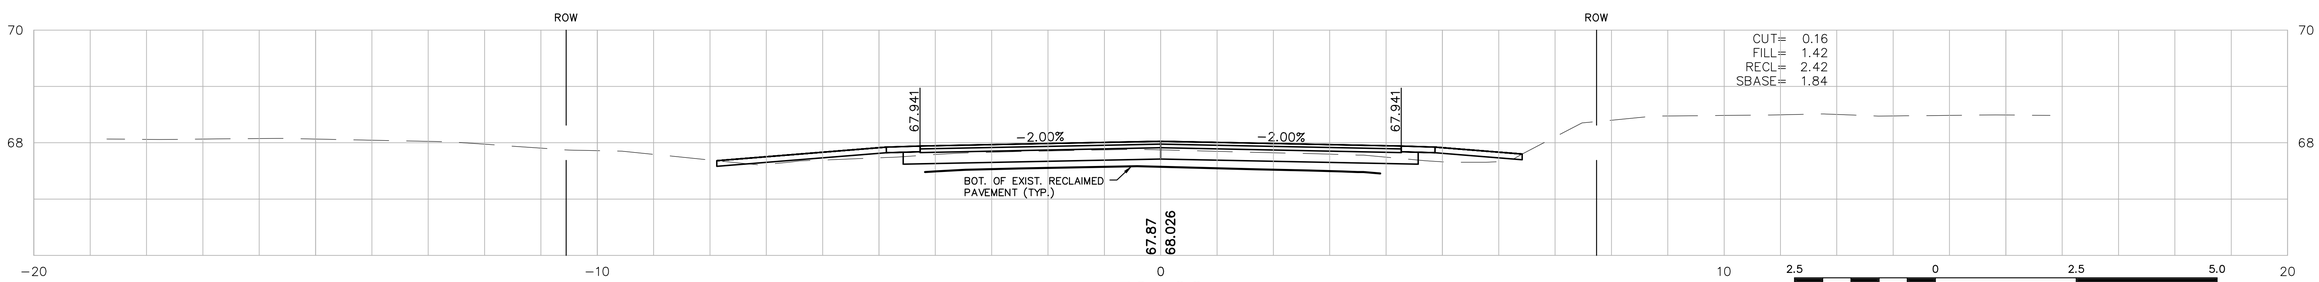

39+60

2.5 0 2.5 5.0
SCALE IN METERS
(1:50)

IN CHARGE OF MDE
DESIGNED BY RJD
DRAWN BY RJD
CHECKED BY MDE

MONTAGUE
GREENFIELD ROAD

STATE	FED. AID PROJ. NO.	SHEET NO.	TOTAL SHEETS
MASS.	FED. AID	152	157
PROJECT FILE NO.	601657		

CROSS SECTIONS

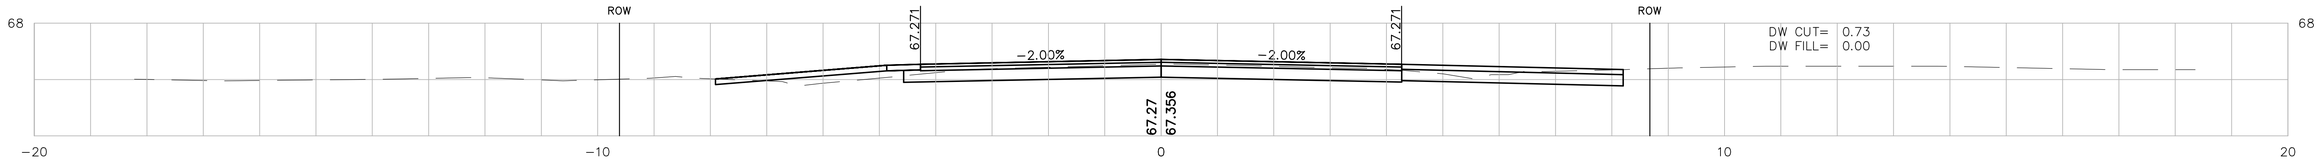

40+70

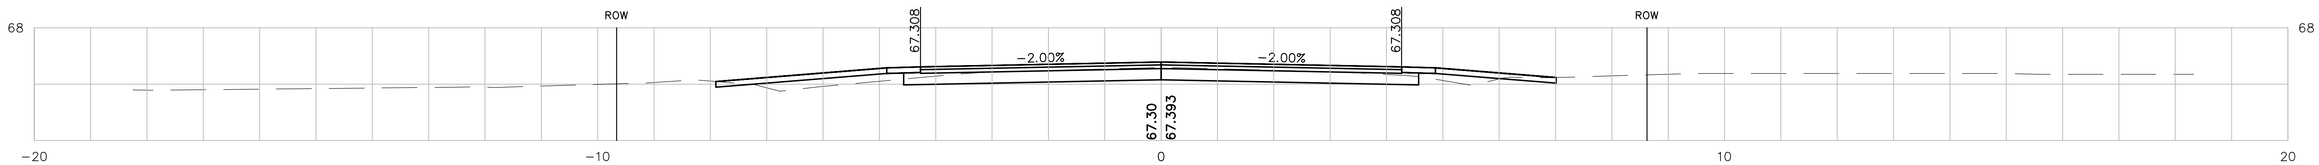

40+64

UTILITY POLE
40+63.558
6.993m LT

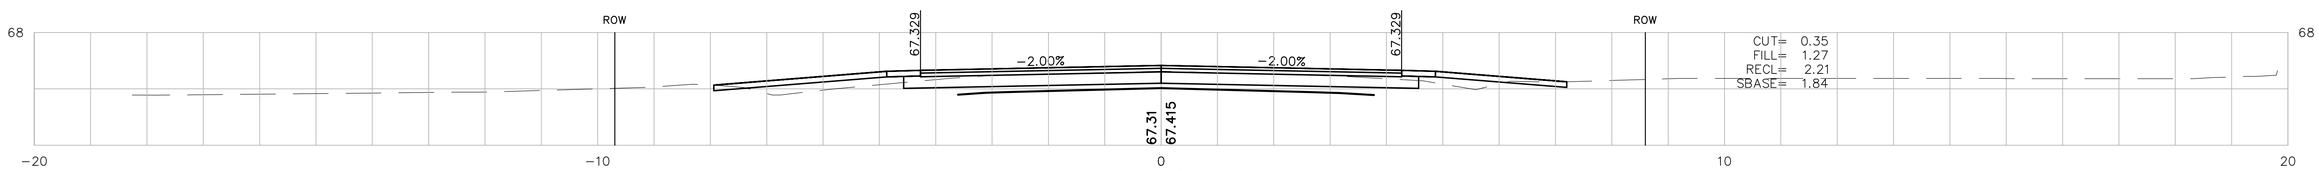

40+60

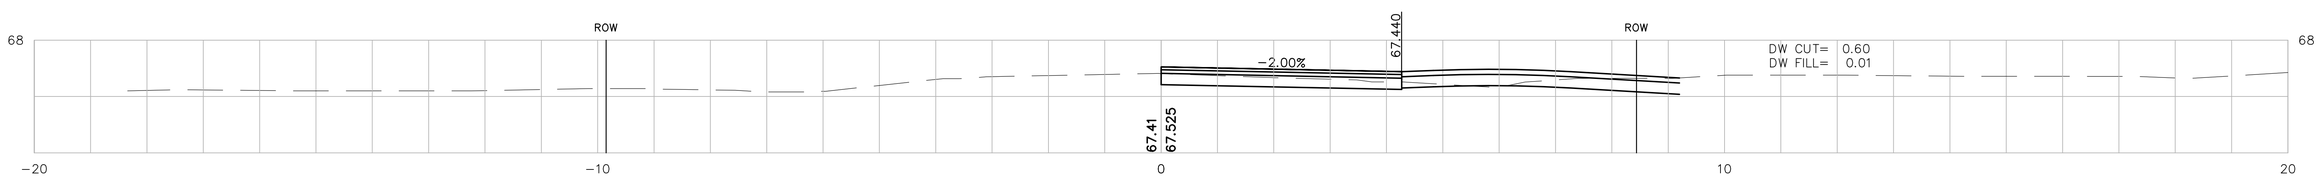

40+42

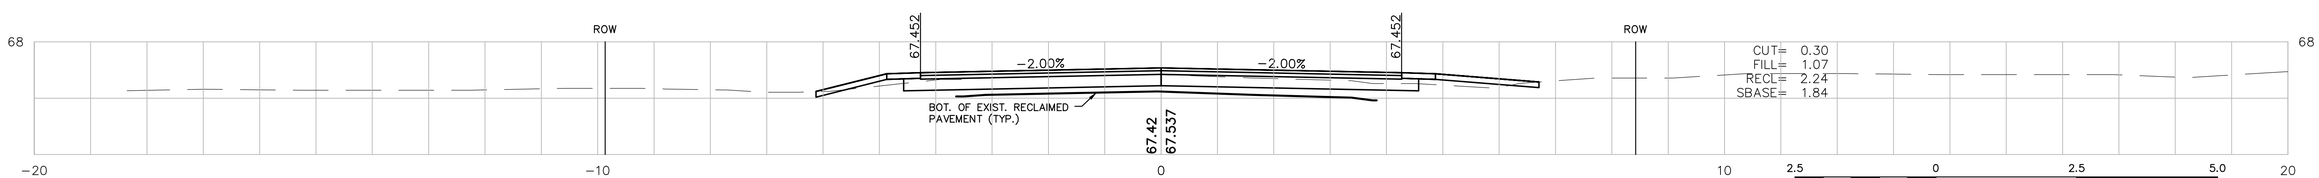

40+40

2.5 0 2.5 5.0
SCALE IN METERS
(1:50)

IN CHARGE OF MDE
DESIGNED BY RJD
DRAWN BY RJD
CHECKED BY MDE

MONTAGUE
GREENFIELD ROAD

STATE	FED. AID PROJ. NO.	SHEET NO.	TOTAL SHEETS
MASS.	FED. AID	153	157
PROJECT FILE NO.	601657		

CROSS SECTIONS

UTILITY POLE
41+70.176
6.774m LT

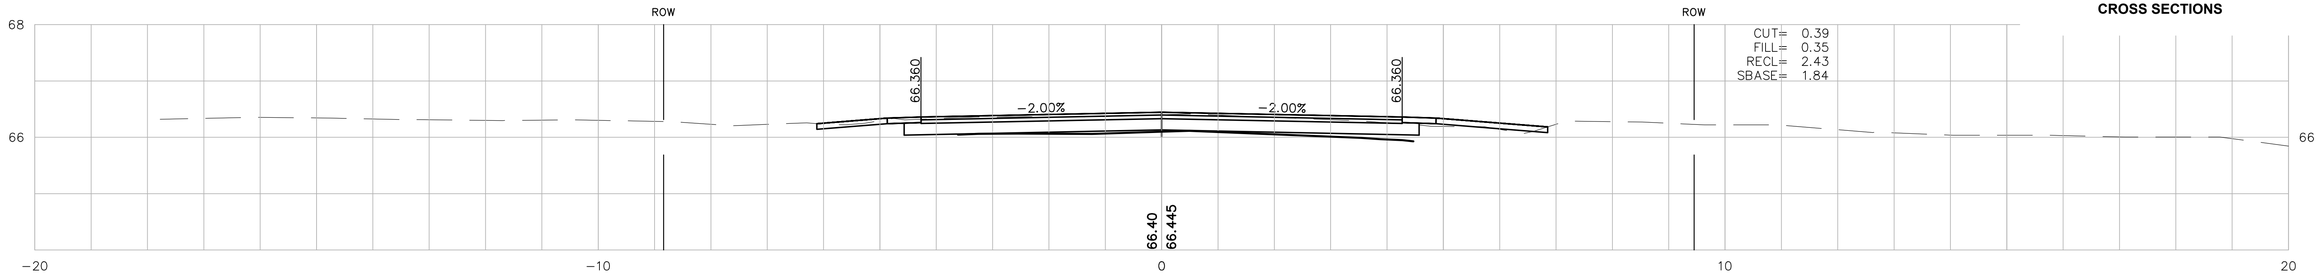

41+60

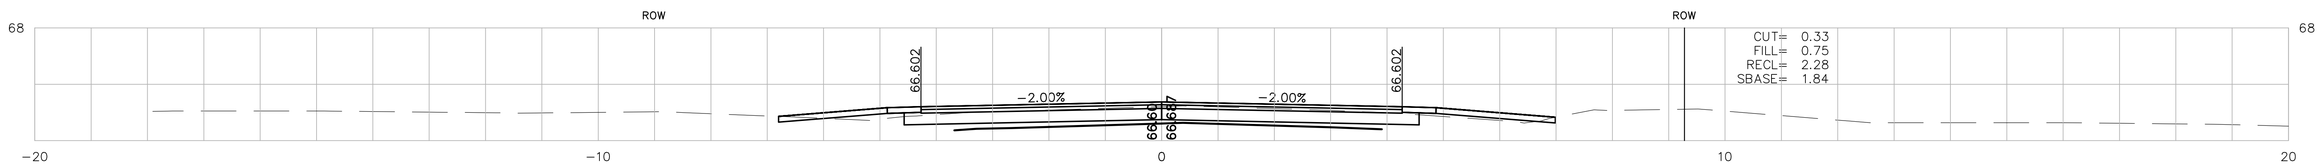

41+40

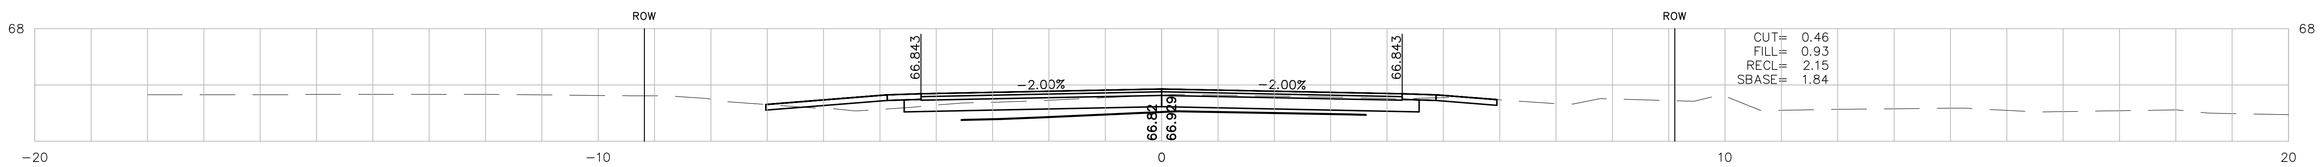

41+20

UTILITY POLE
41+03.815
6.651m LT

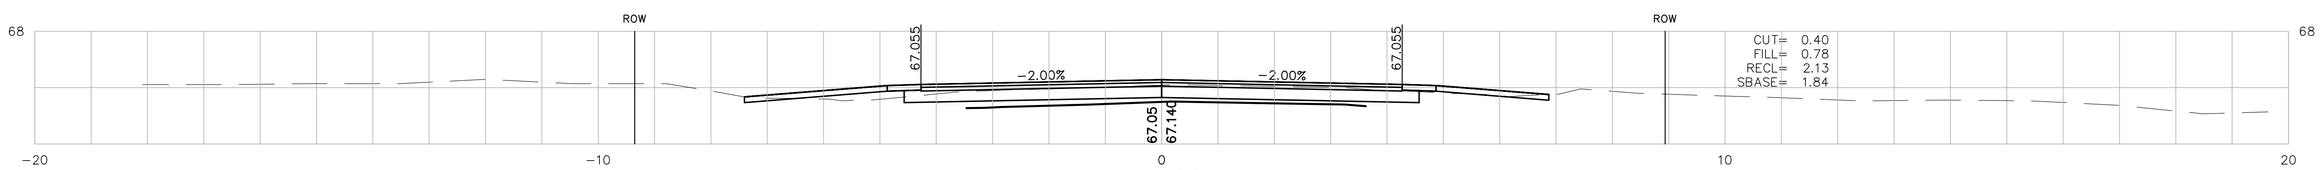

41+00

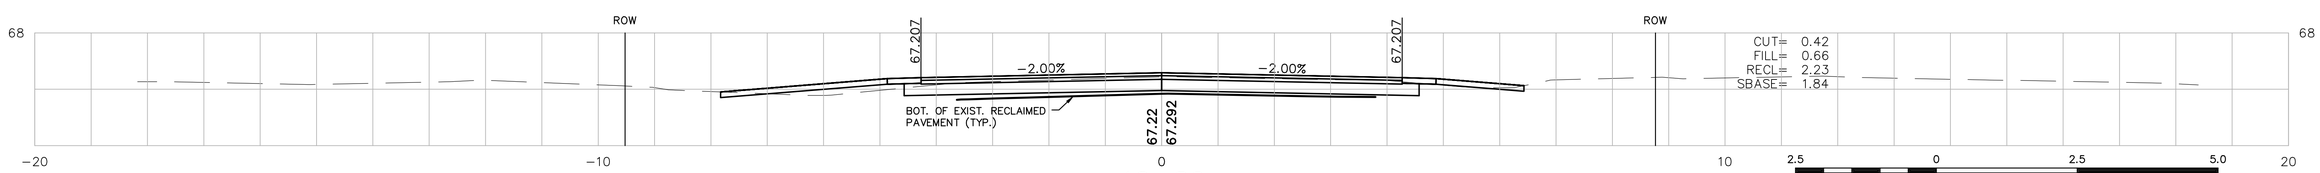

40+80

2.5 0 2.5 5.0
SCALE IN METERS
(1:50)

IN CHARGE OF MDE
DESIGNED BY RJD
DRAWN BY RJD
CHECKED BY MDE

MONTAGUE
GREENFIELD ROAD

STATE	FED. AID PROJ. NO.	SHEET NO.	TOTAL SHEETS
MASS.	FED. AID	154	157
PROJECT FILE NO.	601657		

CROSS SECTIONS

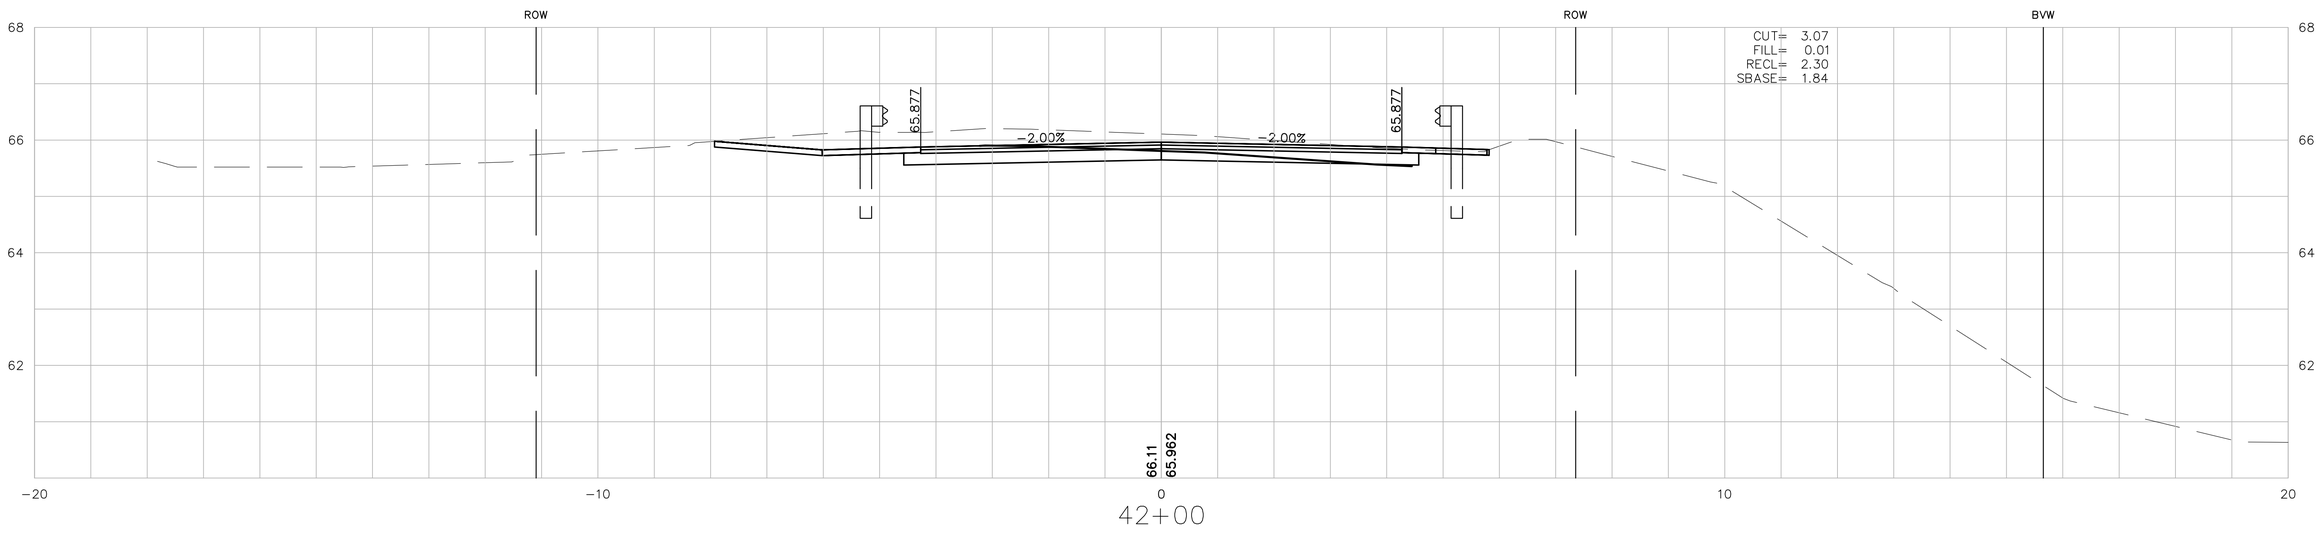

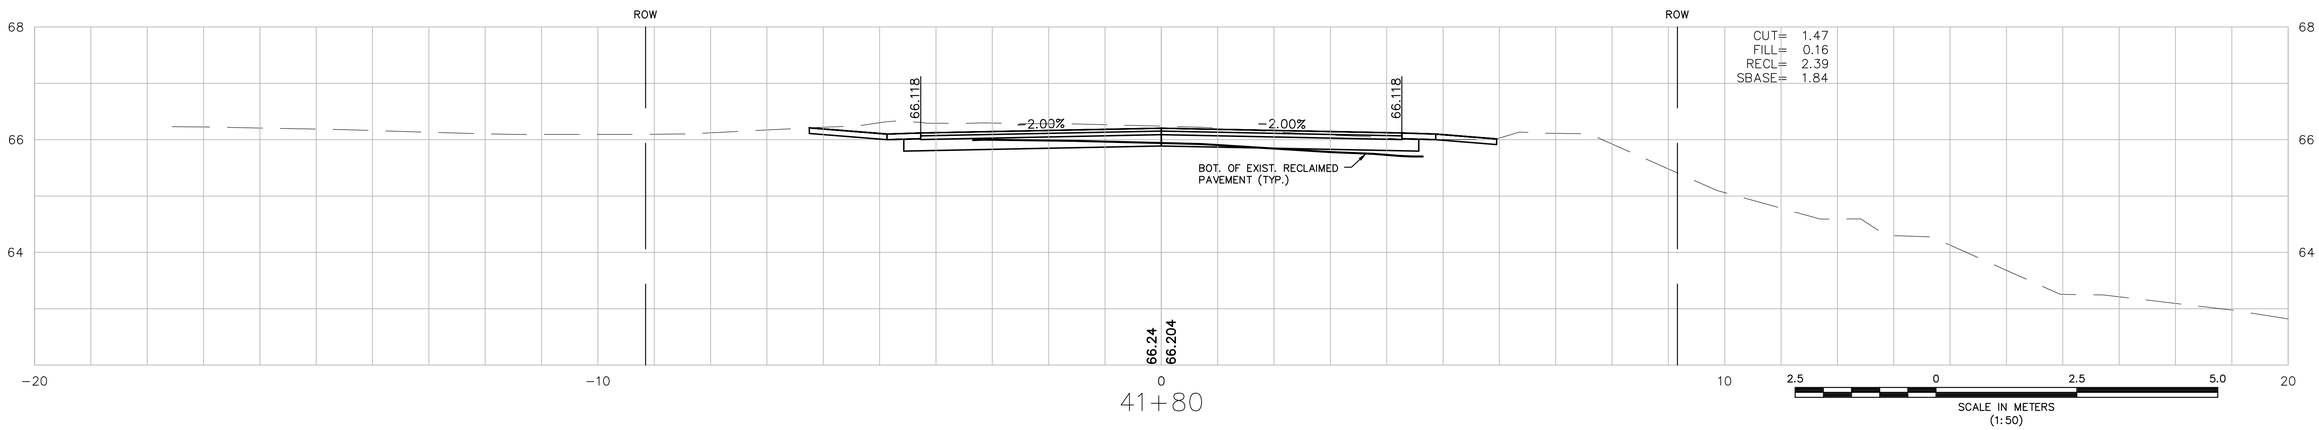

IN CHARGE OF MDE
DESIGNED BY RJD
DRAWN BY RJD
CHECKED BY MDE

MONTAGUE
GREENFIELD ROAD

STATE	FED. AID PROJ. NO.	SHEET NO.	TOTAL SHEETS
MASS.	FED. AID	155	157
PROJECT FILE NO.	601657		

CROSS SECTIONS

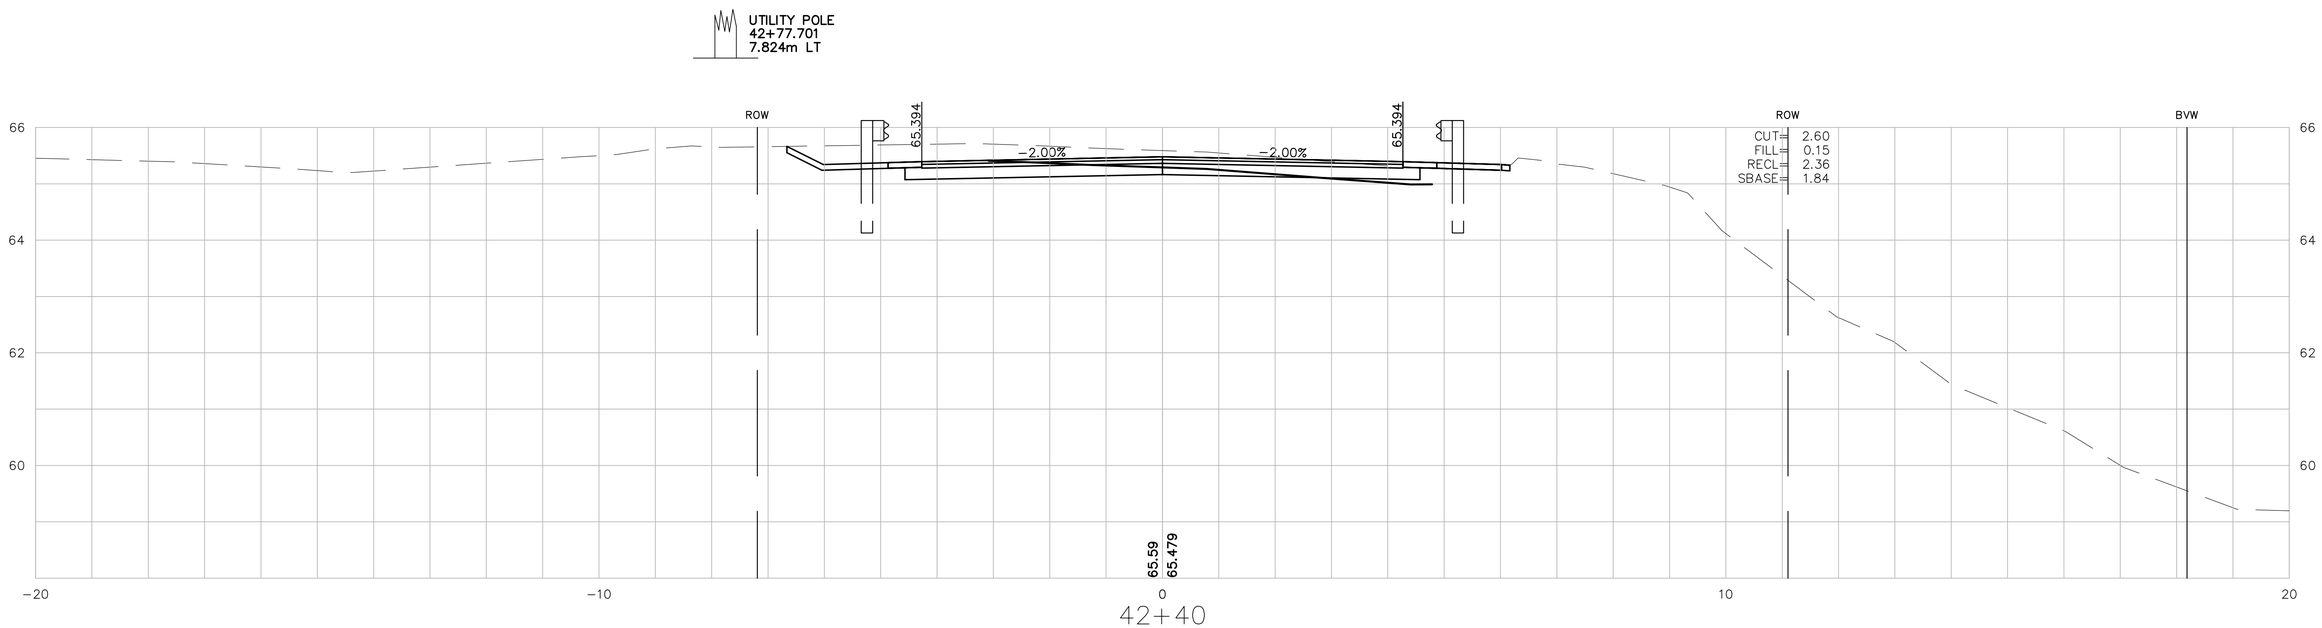

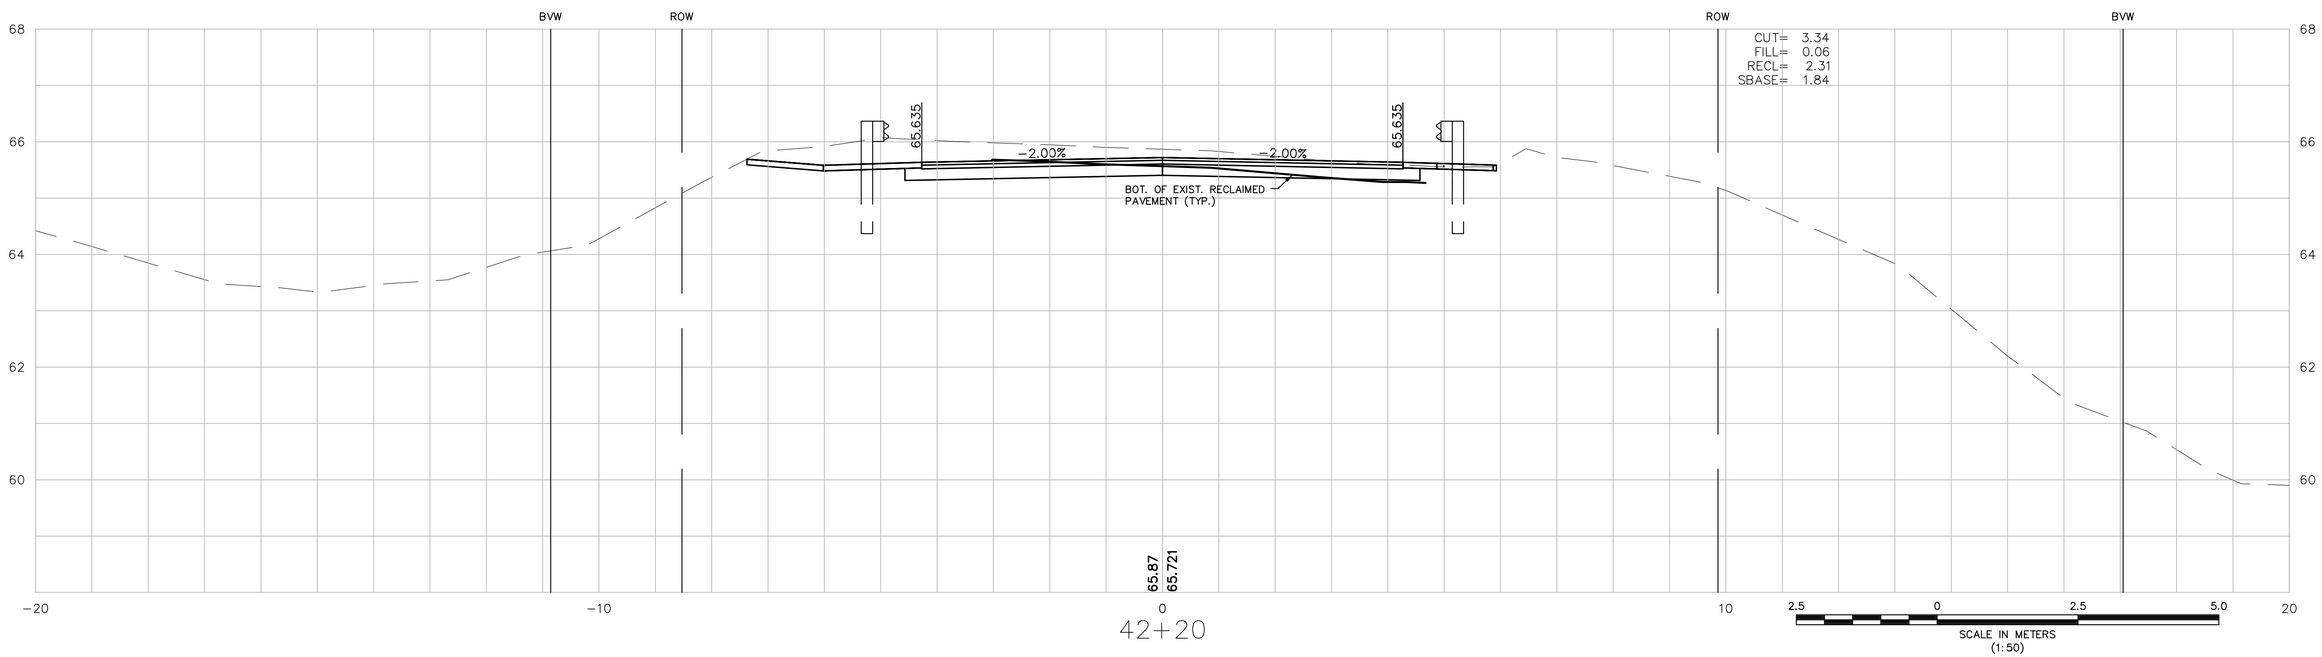

IN CHARGE OF MDE
DESIGNED BY RJD
DRAWN BY RJD
CHECKED BY MDE

MONTAGUE
GREENFIELD ROAD

STATE	FED. AID PROJ. NO.	SHEET NO.	TOTAL SHEETS
MASS.	FED. AID	156	157
PROJECT FILE NO.	601657		

CROSS SECTIONS
RANDALL ROAD

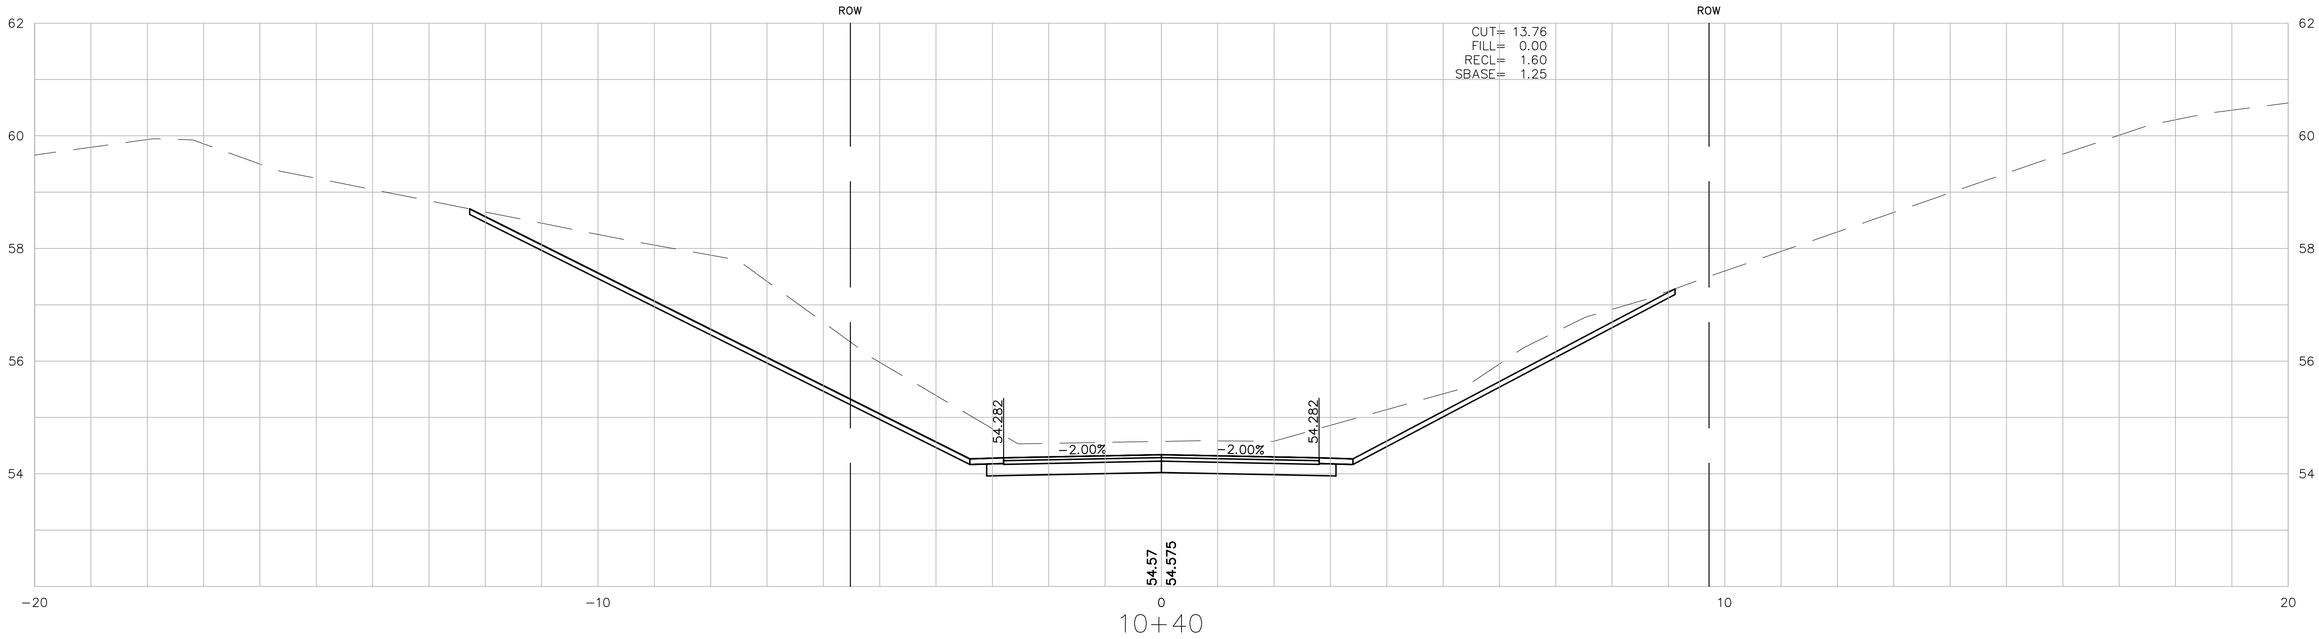

10+40

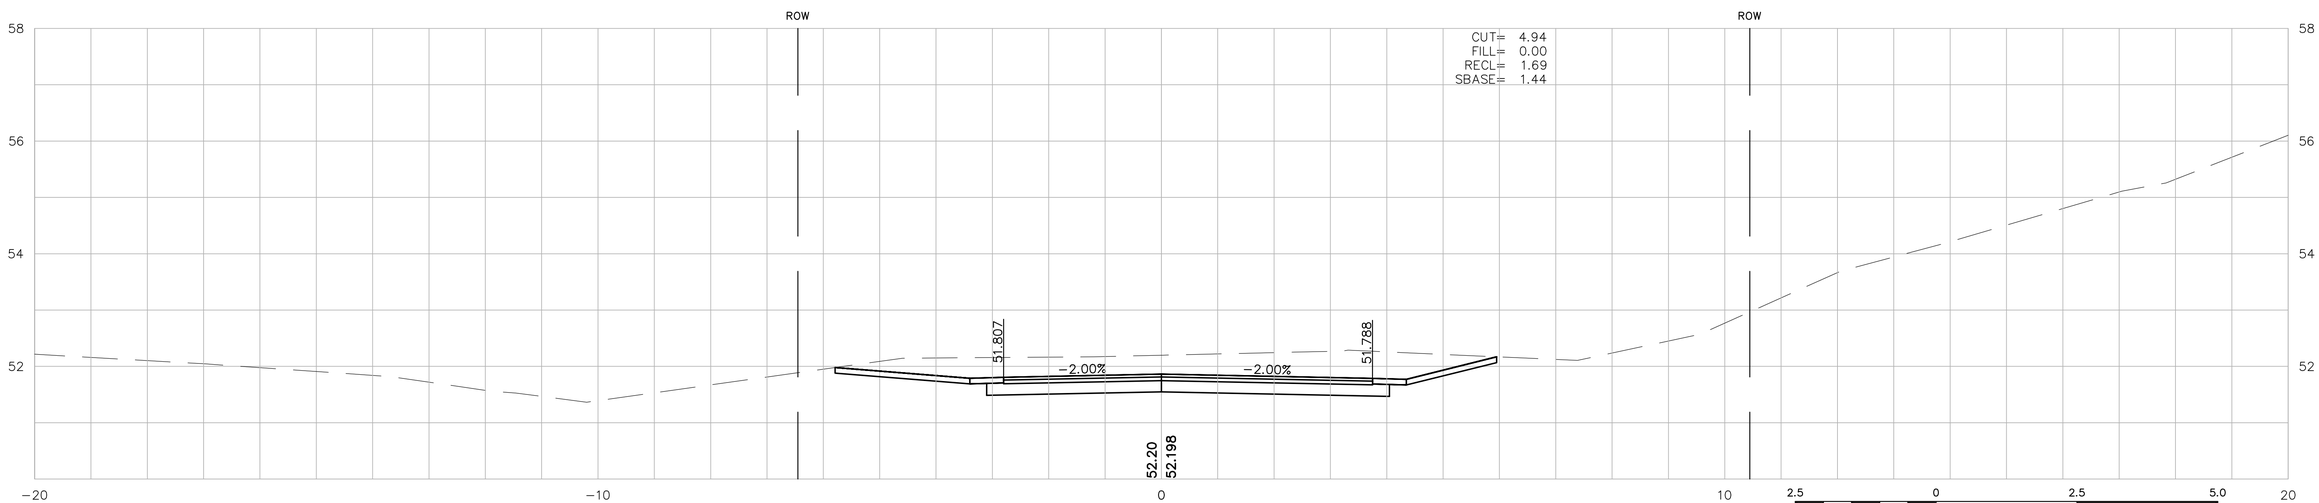

10+20

2.5 0 2.5 5.0
SCALE IN METERS
(1:50)

IN CHARGE OF MDE
DESIGNED BY RJD
DRAWN BY RJD
CHECKED BY MDE

MONTAGUE
GREENFIELD ROAD

STATE	FED. AID PROJ. NO.	SHEET NO.	TOTAL SHEETS
MASS.	FED. AID	157	157
PROJECT FILE NO.	601657		

CROSS SECTIONS
RANDALL ROAD

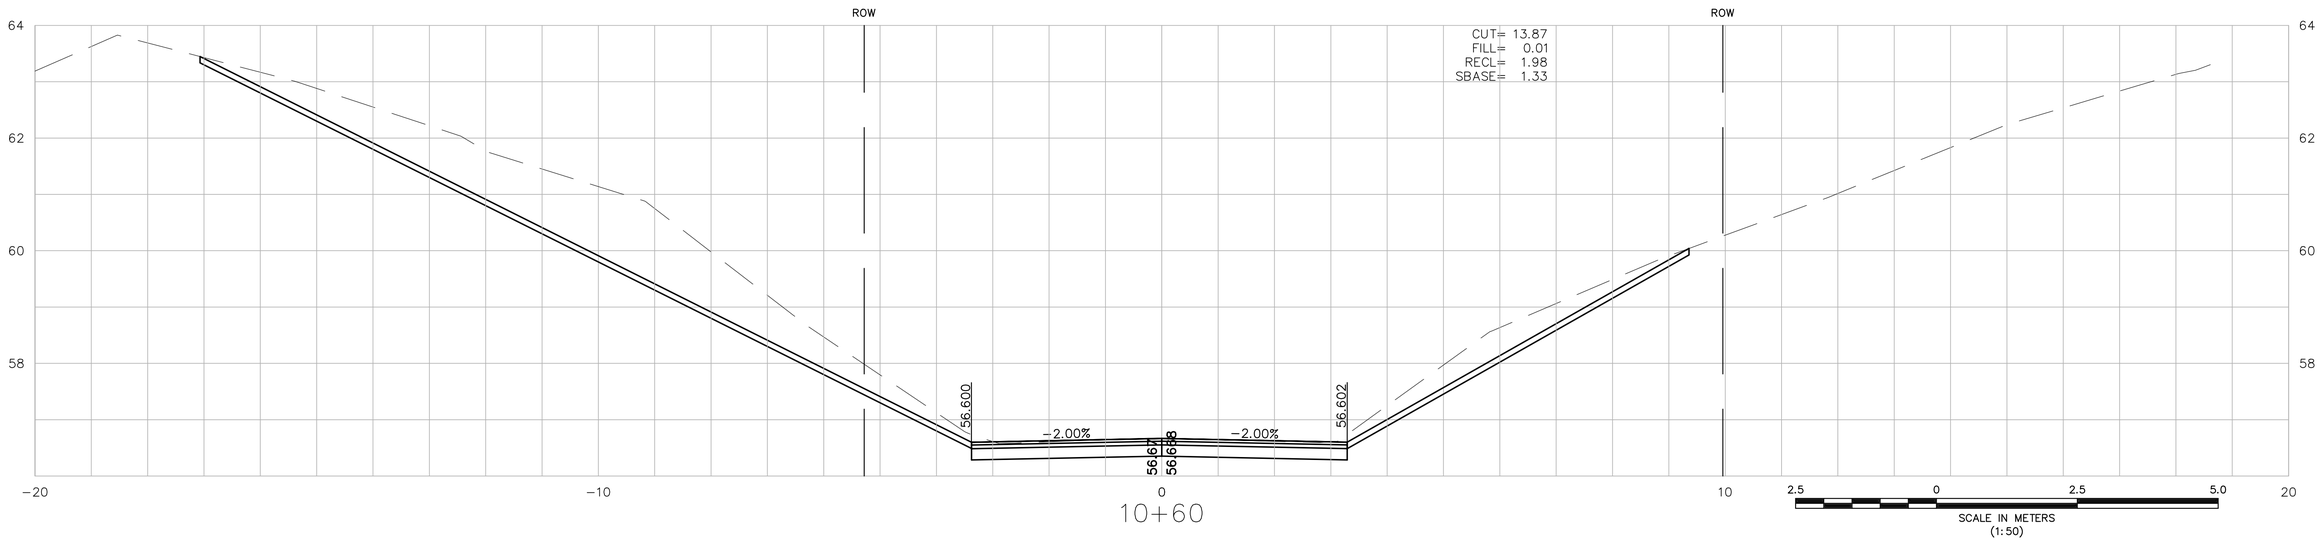

IN CHARGE OF MDE
DESIGNED BY RJD
DRAWN BY RJD
CHECKED BY MDE