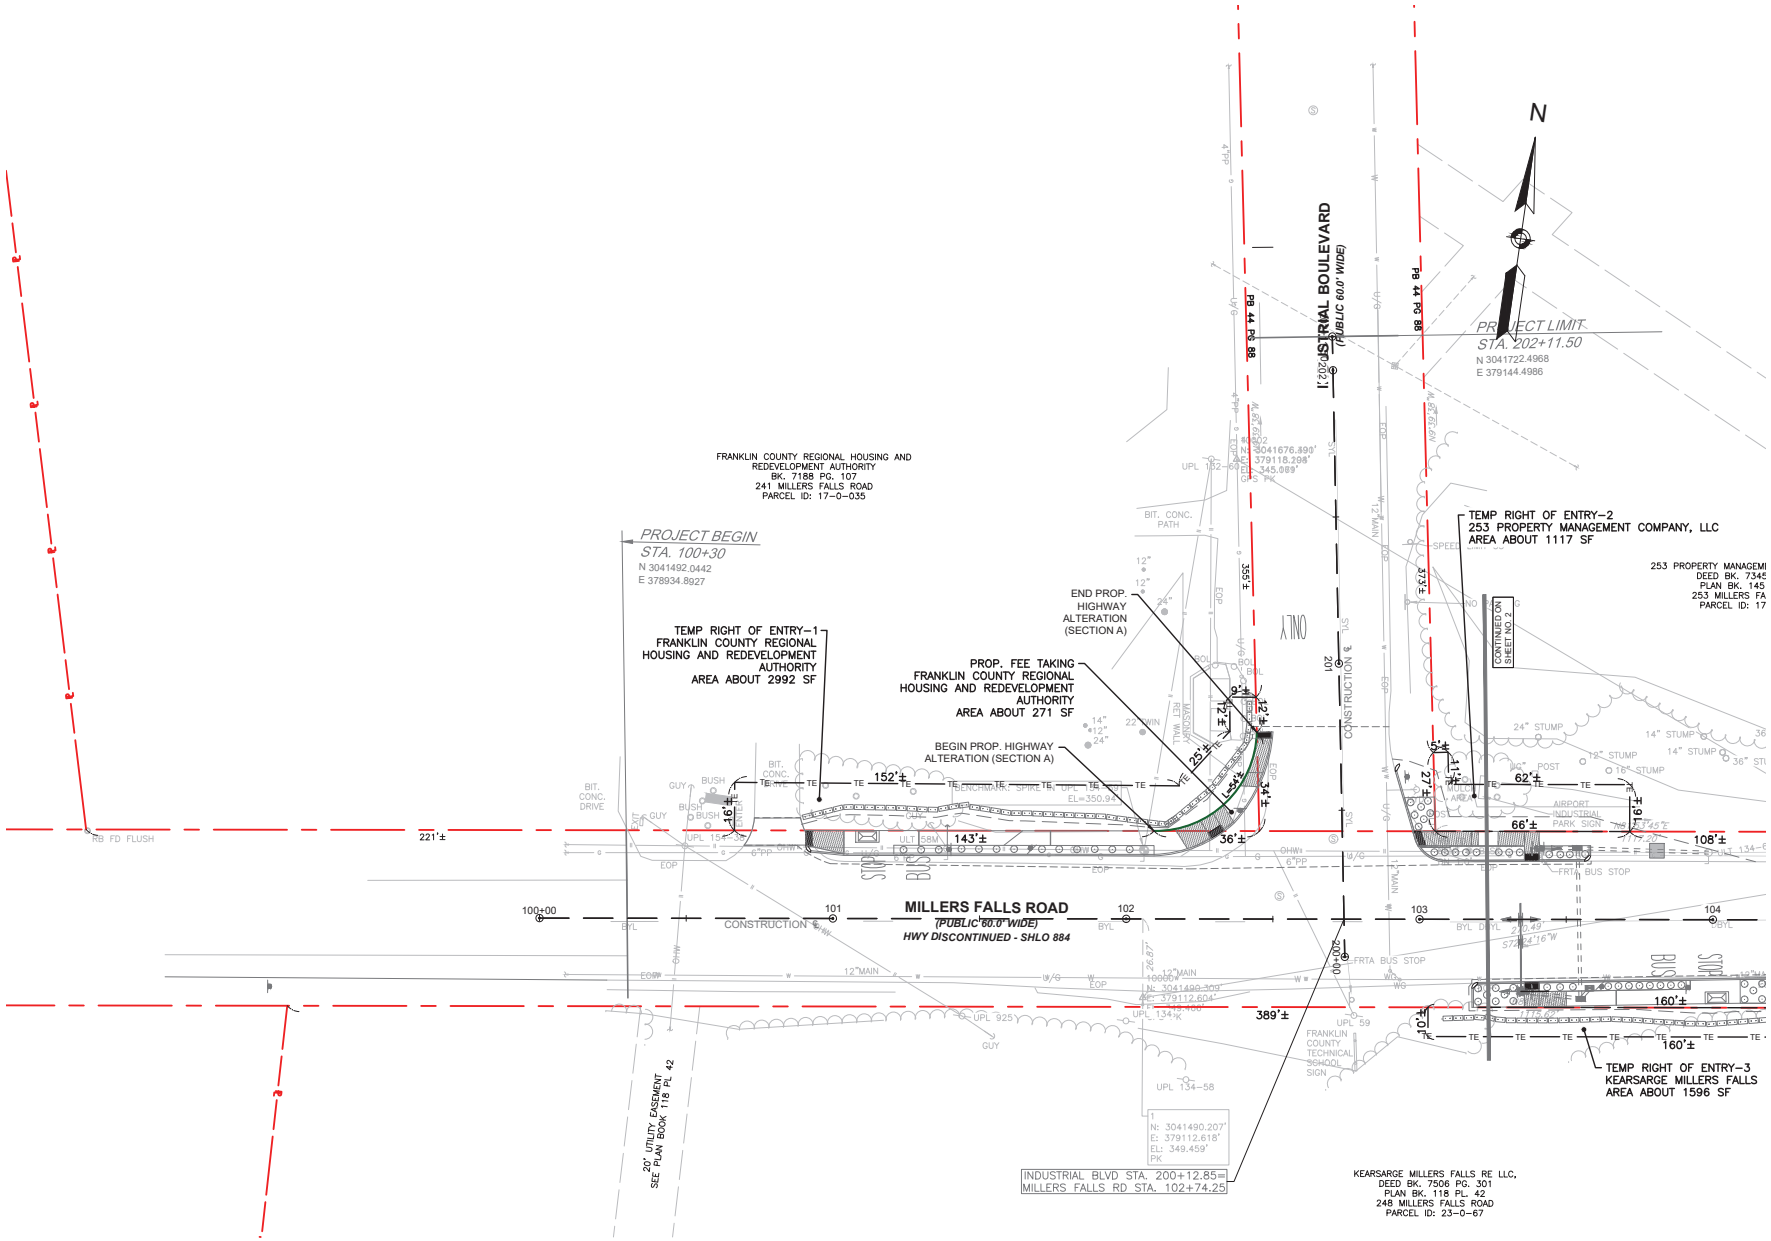

No.	DATE	DESCRIPTION	DESIGNER	REVIEWER

SEAL

SCALE: HORZ. 1" = 20'
VERT. - -
DATUM: HORZ. -
VERT. - -
GRAPHIC SCALE

FUSS & O'NEILL
1550 MAIN STREET, SUITE 400
SPRINGFIELD, MA 01103
413.452.0445
www.fuss-oneill.com

TOWN OF MONTAGUE
ROW PLANS
FRTA-INDUSTRIAL BLD/MILLERS FALLS RD BUS STOP IMPROVEMENTS
MONTAGUE MASSACHUSETTS

PROJ. No.: ##########
DATE: ##########

RW-101

File: J:\DWG\P2024\0589\A10\Civil\Plan\20340589.A10_HD\ROW of Way Impact).dwg Layout: RW-101 Plotted: 2025-10-06 10:35 AM Saved: 2025-10-06 10:33 AM User: aaron.keegan
PC3: AUTOCAD PDF (GENERAL DOCUMENTATION).PC3 STB/CTB: MADOT-R.STB
LAYER STATE:
MS VIEW:

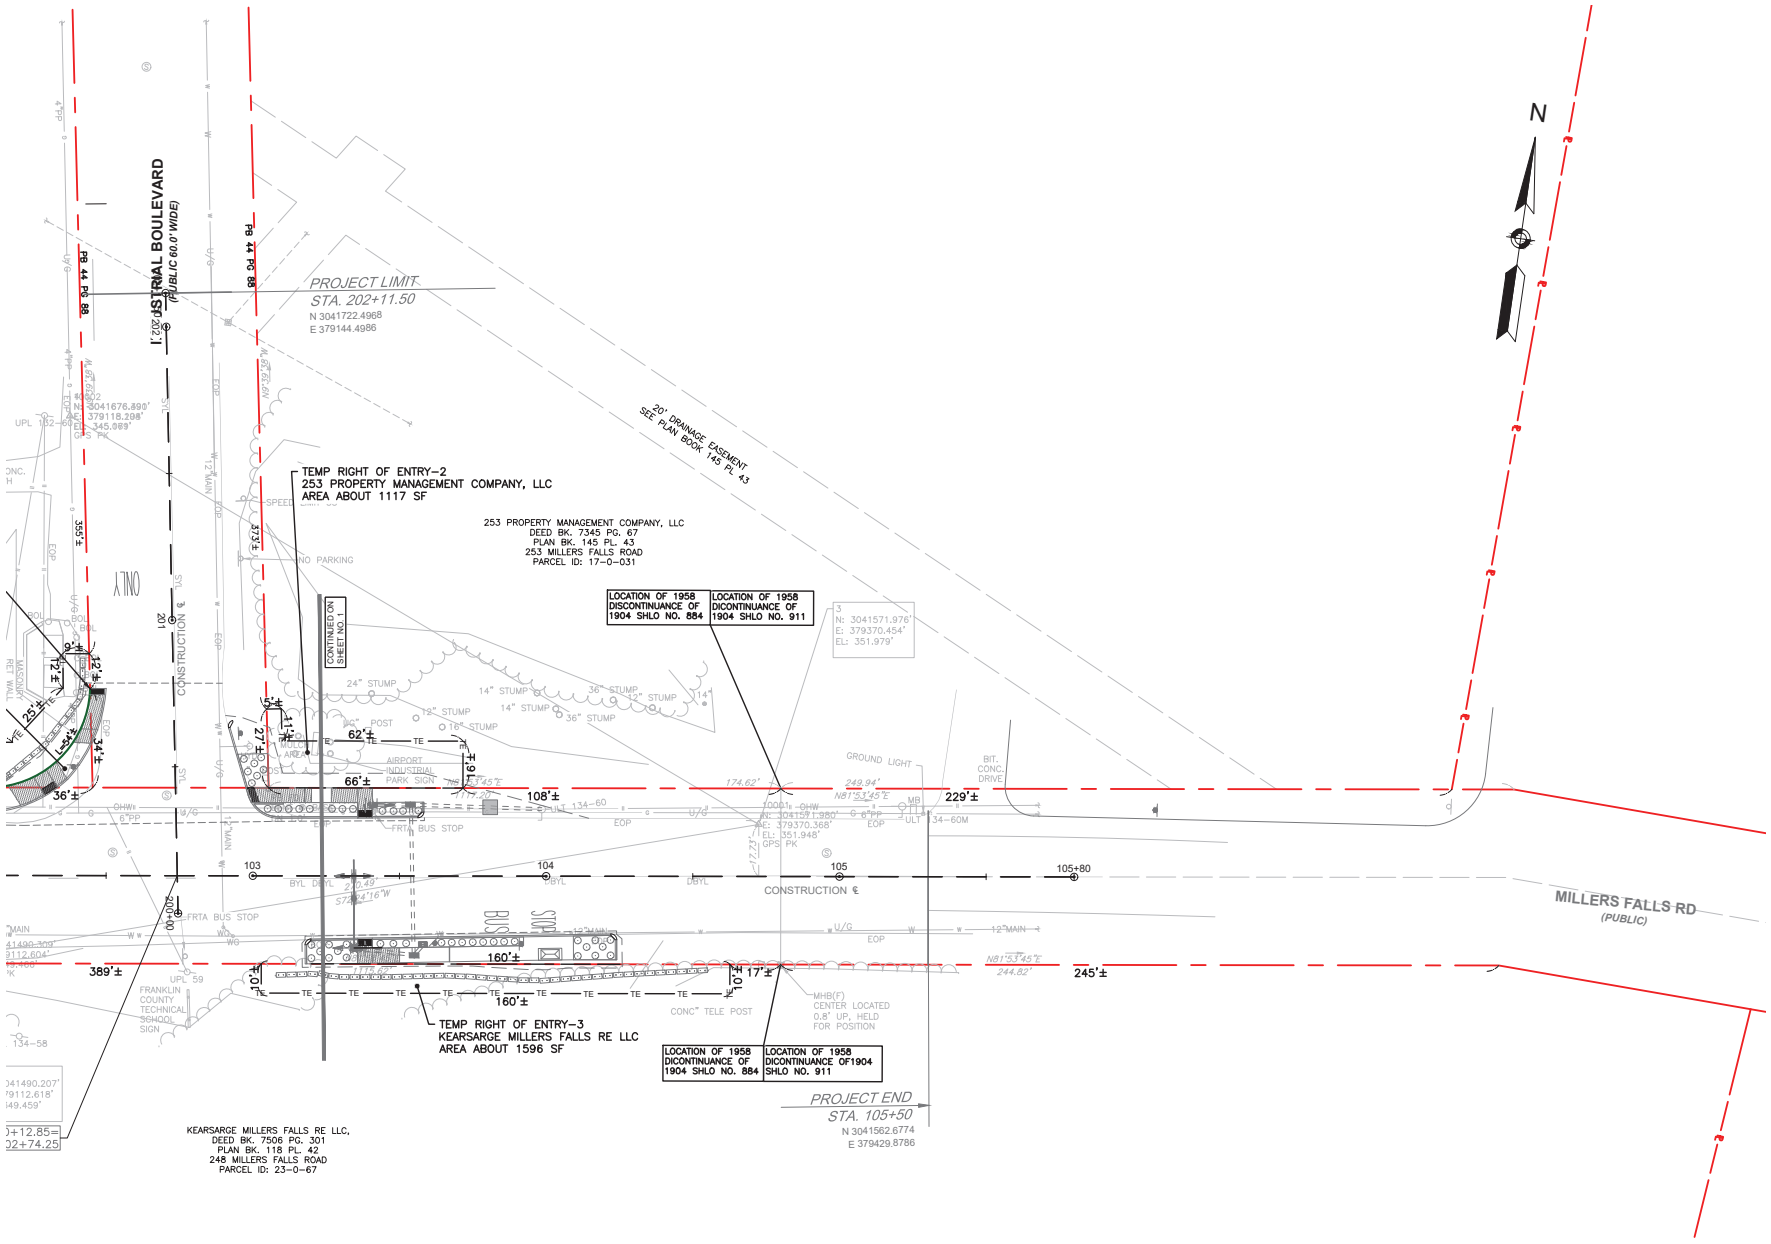

No.	DATE	DESCRIPTION	DESIGNER	REVIEWER

SEAL

SCALE: HORZ. 1" = 20'
VERT. --
DATUM: HORZ. --
VERT. --
0 10' 20' 40'
GRAPHIC SCALE

FUSS & O'NEILL
1550 MAIN STREET, SUITE 400
SPRINGFIELD, MA 01103
413.452.0445
www.fuss-oneill.com

TOWN OF MONTAGUE
ROW PLANS
FRTA-INDUSTRIAL BLD/MILLERS FALLS RD BUS STOP IMPROVEMENTS
MONTAGUE MASSACHUSETTS

PROJ. No.: ##########
DATE: ##########

RW-102

File: J:\DWG\P2024\0259\A10\Civil\Plan\20340059.A10_HD(ROW of Way Impact).dwg Layout: RW-102 Plotted: 2025-10-06 10:35 AM Saved: 2025-10-06 10:33 AM User: aaron.keegan
PC3: AUTOCAD PDF (GENERAL DOCUMENTATION).PC3 STB/CTB: MADOT-R.STB
LAYER STATE:
MS VIEW: