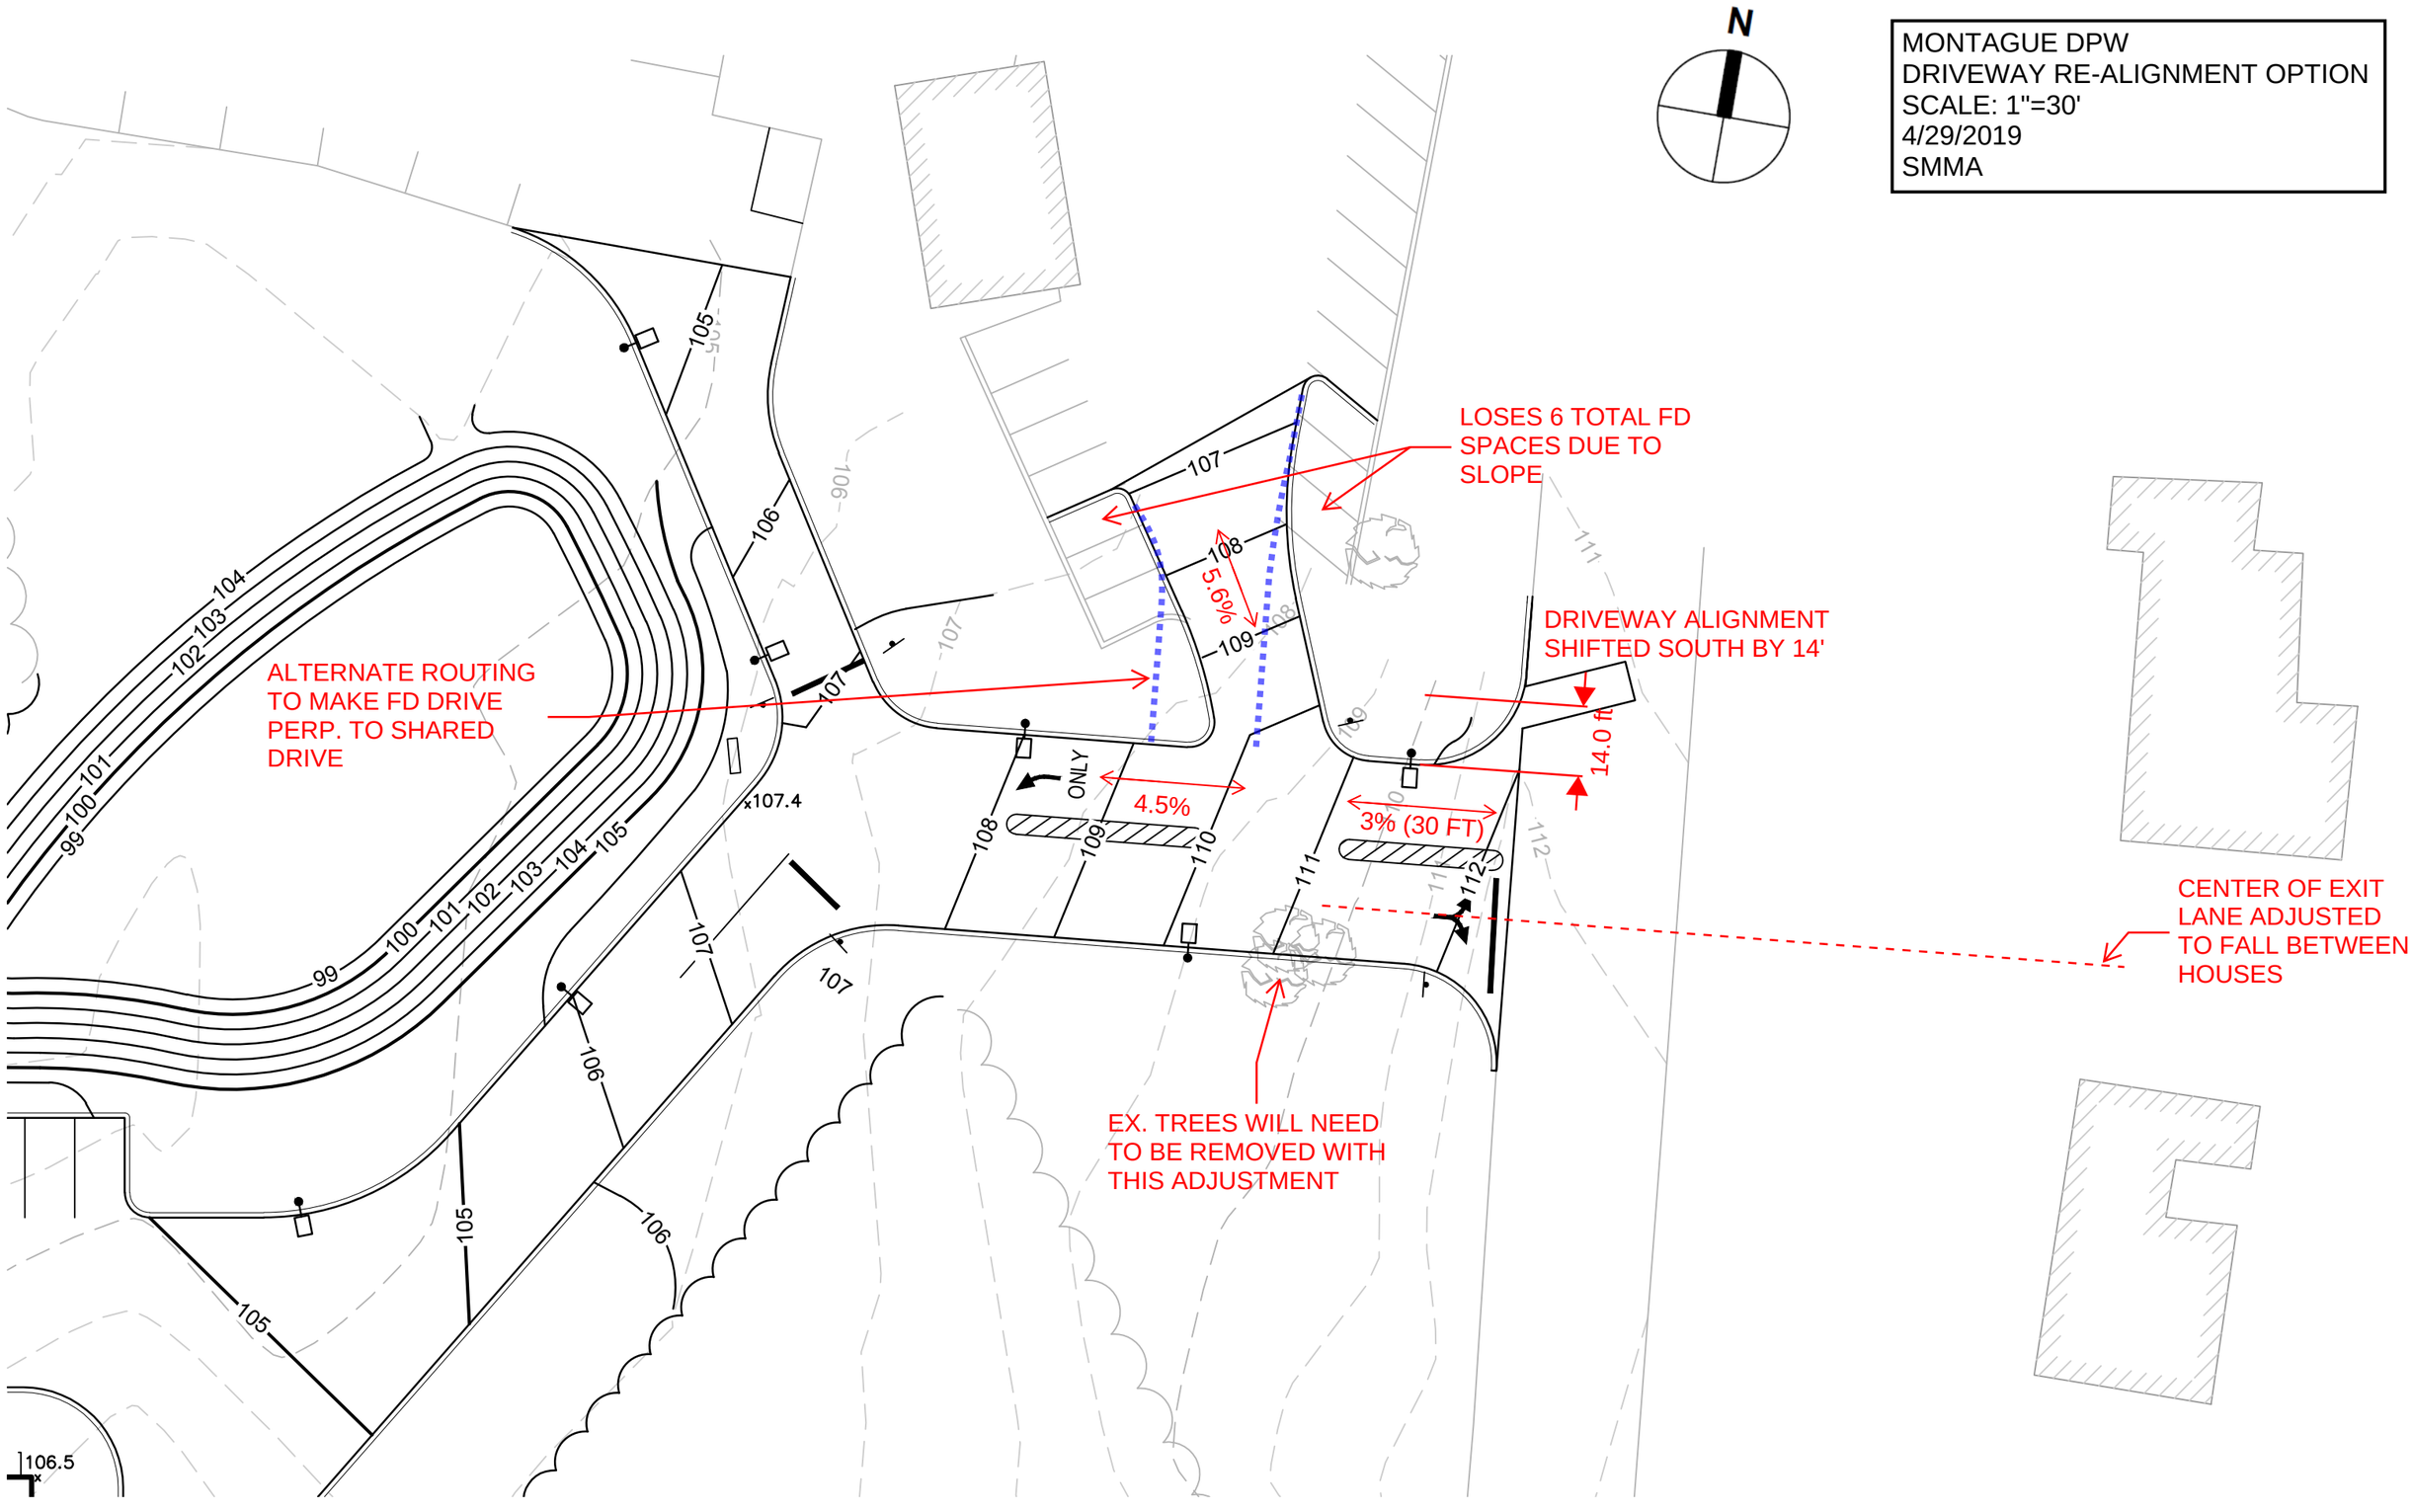MONTAGUE DPW
DRIVEWAY RE-ALIGNMENT OPTION
SCALE: 1"=30'
4/29/2019
SMMA